


1. Light red multi-brick, sand coloured material mortar. Istoslok Katrina Multi
2. Light grey brick, sand coloured material mortar. Istoslok Ivanhoe Cream
3. High performance uPVC window units, double glazed. RAL 7016 (white internally)
4. Red slim edge concrete roof tiles. Wienerberger TLE Rustic
5. Grey slim edge concrete roof tiles. Wienerberger TLE Dark Grey
6. Red brick roof flashing, concrete roof ridge
7. Feature Sawtooth glazed brick infill. Istoslok Umbra
8. Setback brick panel reveal detail.
9. uPVC downpipes and gutters, with matching fascia, dark grey colour

Material Key:

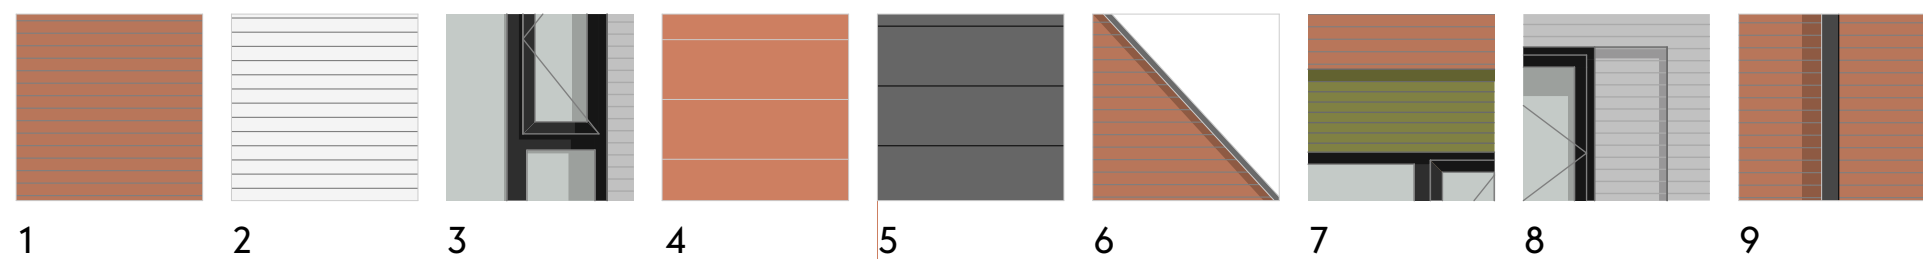

Boundary treatment indicative.
See drawing ref:(90)0003 / 0004
for wall, fence and gate types.

C02	09.07.21	Revised to contractor comments	CT	D	
C01	30.04.21	Preliminary Construction Issue	CT	D	
Rev	Date	Comment	Dr	CT	

B:\InCloud_DESKTOP\HSCCHA - BInCloud Basic for ARCHICAD 24\Waypoint Part I - (299)1914 GWP-01-DR-A-Worcester-One-P02

GWP Ref	(299)1914
---------	-----------

Job¹

Architectural Drawings – Block I

Name	I914-GWP-10-ZZ-DR-A-(00)-0018		
Scale	1:100@A1	Revision	C02
Drawn/Checked	DT / JW	First Issue	30.04.21
Drawing Status	A - Construction		



CHARTERED ARCHITECTS
INTERIOR DESIGNERS
SPACE PLANNERS
PROJECT MANAGERS
LANDSCAPE ARCHITECTS

Bracken House Leeds LS8 1PQ UK
+44(0)1132666044 (t) | +44(0)1132681859 (f)
architecture@qwp-arch.com | www.qwp-arch.com

This drawing is the property of GWP Architecture. Copyright is reserved by them and the drawing is issued on the condition that it is not copied, reproduced, retained, or disclosed to any third person, either wholly or in part, without the consent in writing of GWP Architecture.

All drawings and specifications should be read in conjunction with the project health and safety plan, any possible conflicts should be presented to the Planning Coordinator.

All work to be carried out in accordance with current Building Regulations.

Contractors must verify all dimensions at the job before commencing any work or making shop drawings.

Written dimensions should be taken. Do not scale off drawing. Do not take digital dimensions from this drawing.

Any discrepancies to be reported to the Architect.