



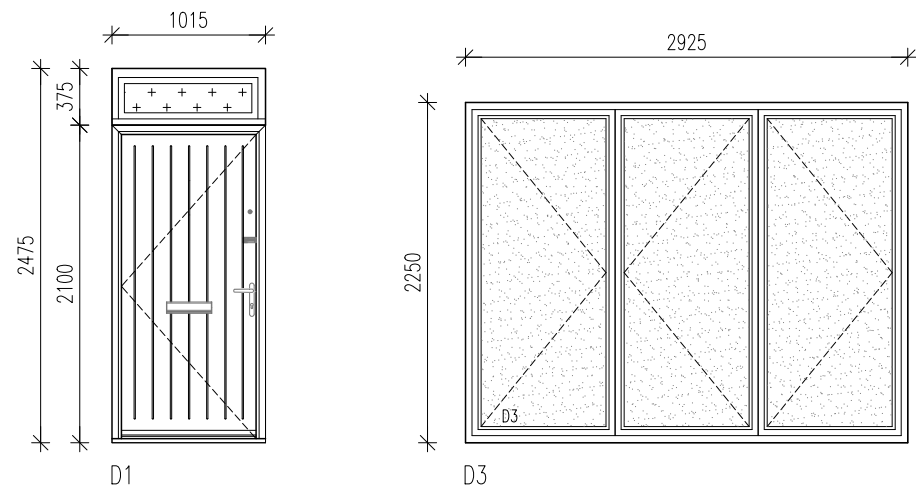


DIMENSIONS SHOWN TO EXTERNAL  
DOORS AND WINDOWS ARE  
BRICKWORK OPENING SIZES

SHADING DENOTES TOUGHENED  
SAFETY GLAZING TO COMPLY  
WITH APPROVED DOCUMENT PART  
N:1992 AND BS6206; AND  
WHERE APPLICABLE BS6262

| LINTEL SCHEDULE |                   |          |        |
|-----------------|-------------------|----------|--------|
| REF.            |                   | LOCATION |        |
| L1              | LIVING W1         |          | 1200MM |
| L2              | LIVING W2         |          | 1200MM |
| L3              | FRONT ENTRANCE D1 |          | 1350MM |
| L4              | KITCHEN D3        |          | 3250MM |
| L5              | BED 3 W3          |          | 1200MM |
| L6              | BED 2 W4          |          | 1200MM |
| L7              | ELEC METER        |          | 750MM  |

HATCH DENOTES ALL GF  
GLAZING TO BE 6.4MM  
LAMINATED GLASS TO  
COMPLY WITH SECURED BY  
DESIGN & BS7950,1997

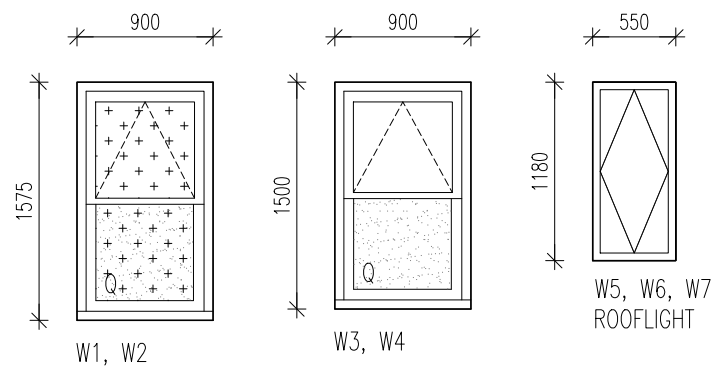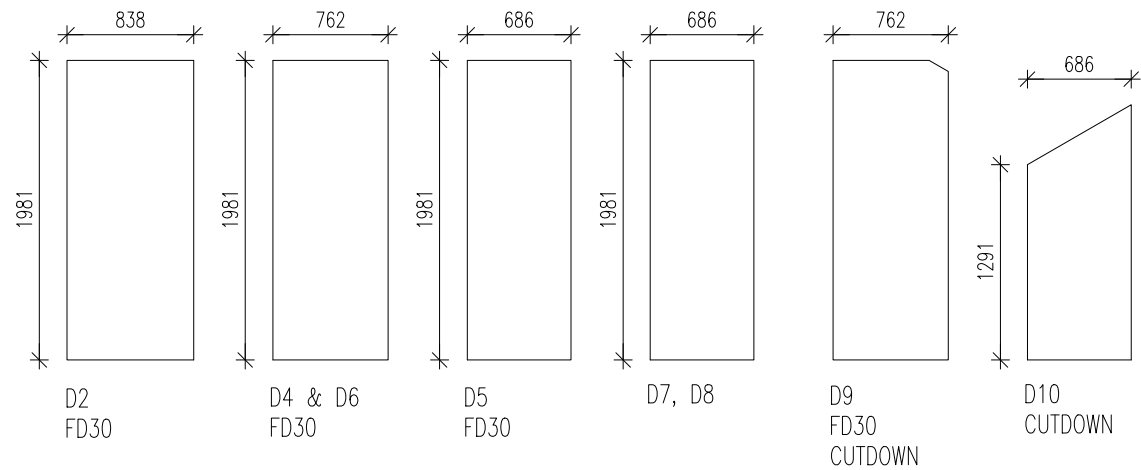

FIXED GLAZING TO BE DESIGNED TO  
ACT AS A BARRIER TO FALLING AND  
RESIST LOADS GIVEN IN BS EN  
1991-1-1 AND PD 6688-1-1;  
REFER ALSO TO BS 6180 FOR  
REQUIREMENTS FOR IMPACT  
RESISTANCE.

- NOTES:
- THIS DRAWING MUST NOT BE SCALED
  - THIS DRAWING IS TO BE READ IN CONJUNCTION WITH ALL OTHER PROJECT DRAWINGS
  - ALL DETAILS AND DRAWINGS MUST BE READ IN CONJUNCTION WITH THE CONSTRUCTION SPECIFICATION FOR HOUSES & LOW RISE APARTMENTS.

#### Health, Safety & Environmental Information

Extracted from the Significant Risk Register of the  
SEMI'S Product Risk Assessment Document  
All works must be carried out by a competent contractor  
working to an agreed safe system of work which reflects the  
controls highlighted above.



Drg No: SEMI / 7 / 81 -

Title: SEMIS  
ALBERT HILL STREET, DIDSBURY  
WINDOW AND DOOR  
SCHEDULES

Bu no: - / Site no: - / House type no: SEMI / Drg no: 81 / Rev: B

Scale: 1 : 50 @ A3 Date: MAR 2021  
Drawn By: SBA Checked By: SBA

SBA Design Ltd  
Unit B15, The Business Box,  
Oswin Road, Leicester, LE3 1HR  
T: 01116 2795089 E: info@sbadesign.co.uk  
www.sbadesign.co.uk

