





Note:
Do Not Scale from this drawing.
Dimensions are to be checked on site.
If in doubt please ask.

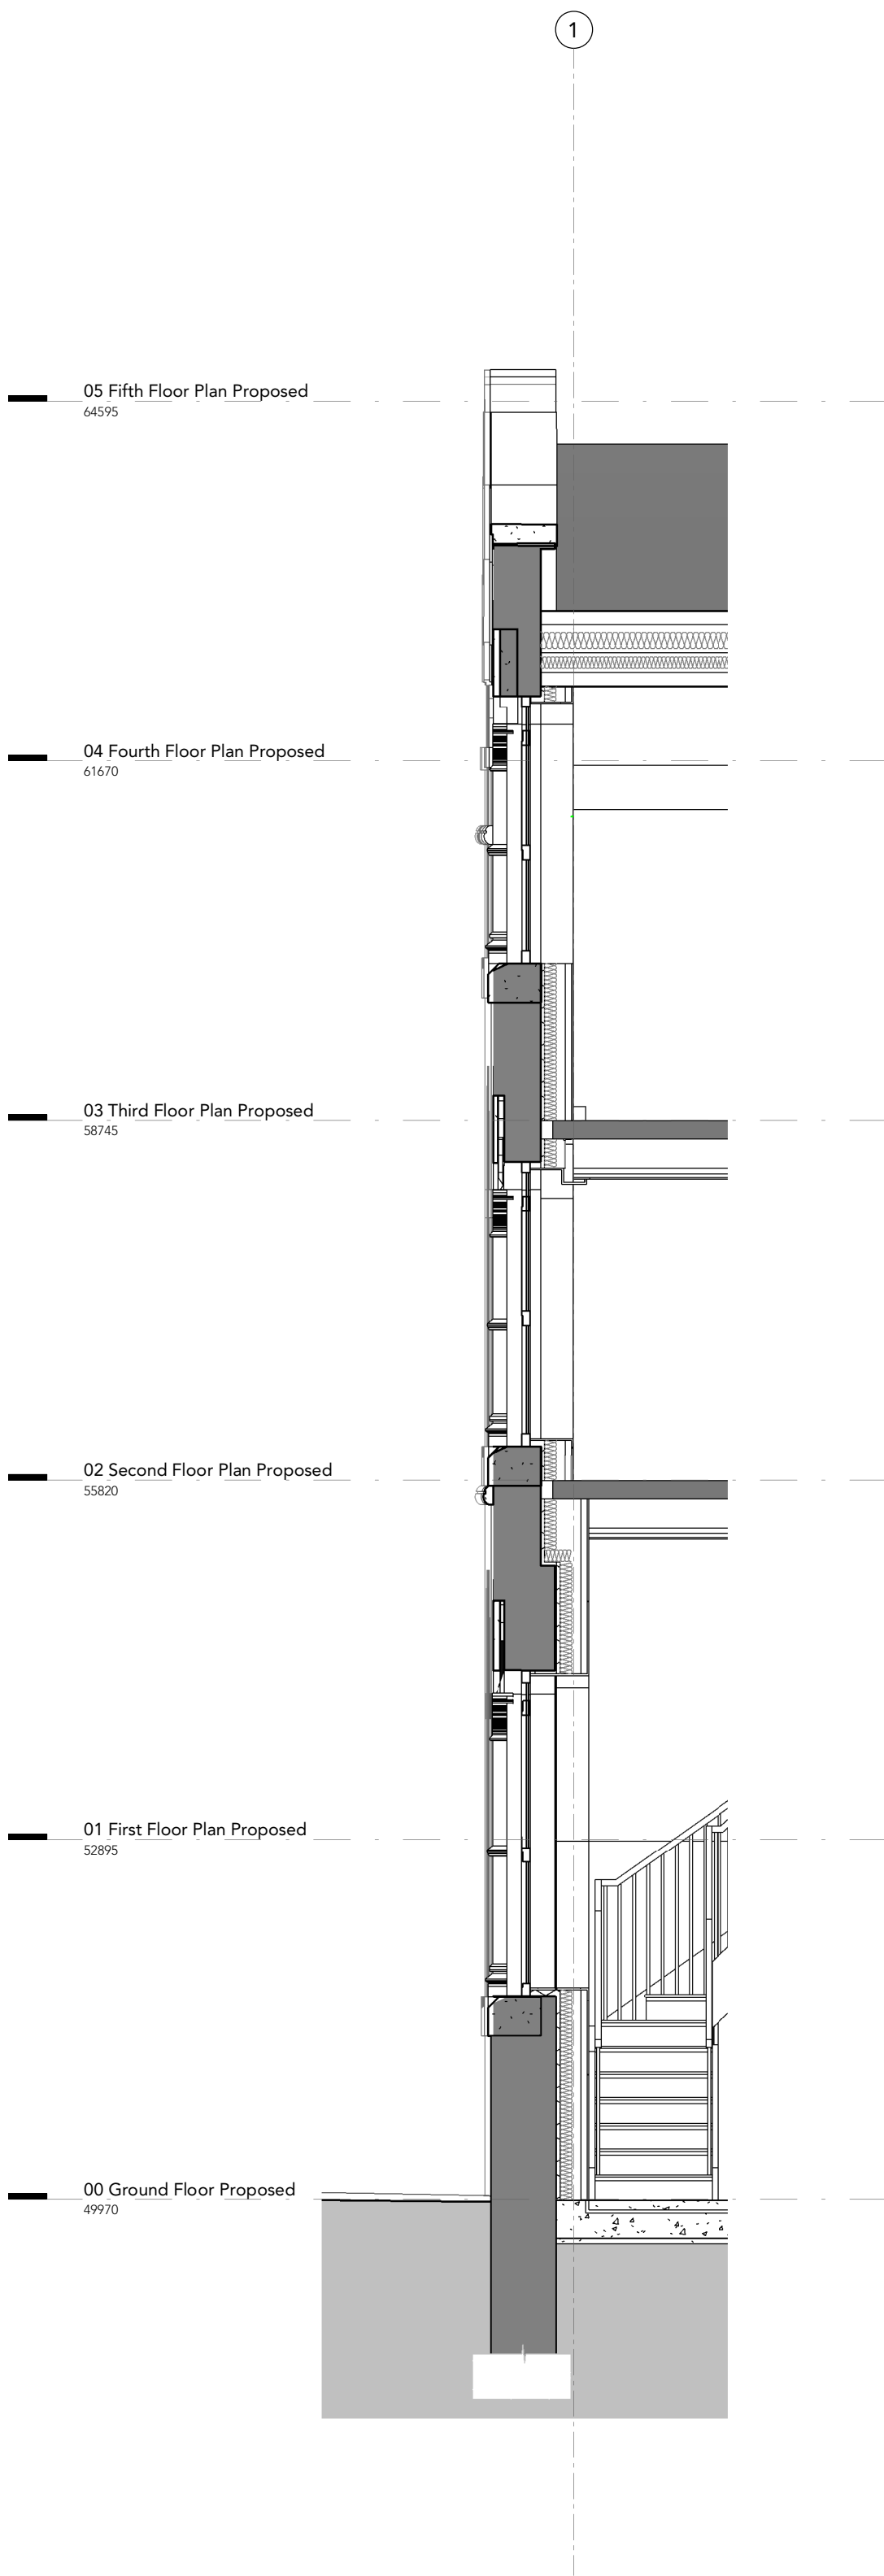

Reference Section B.1

1 : 50

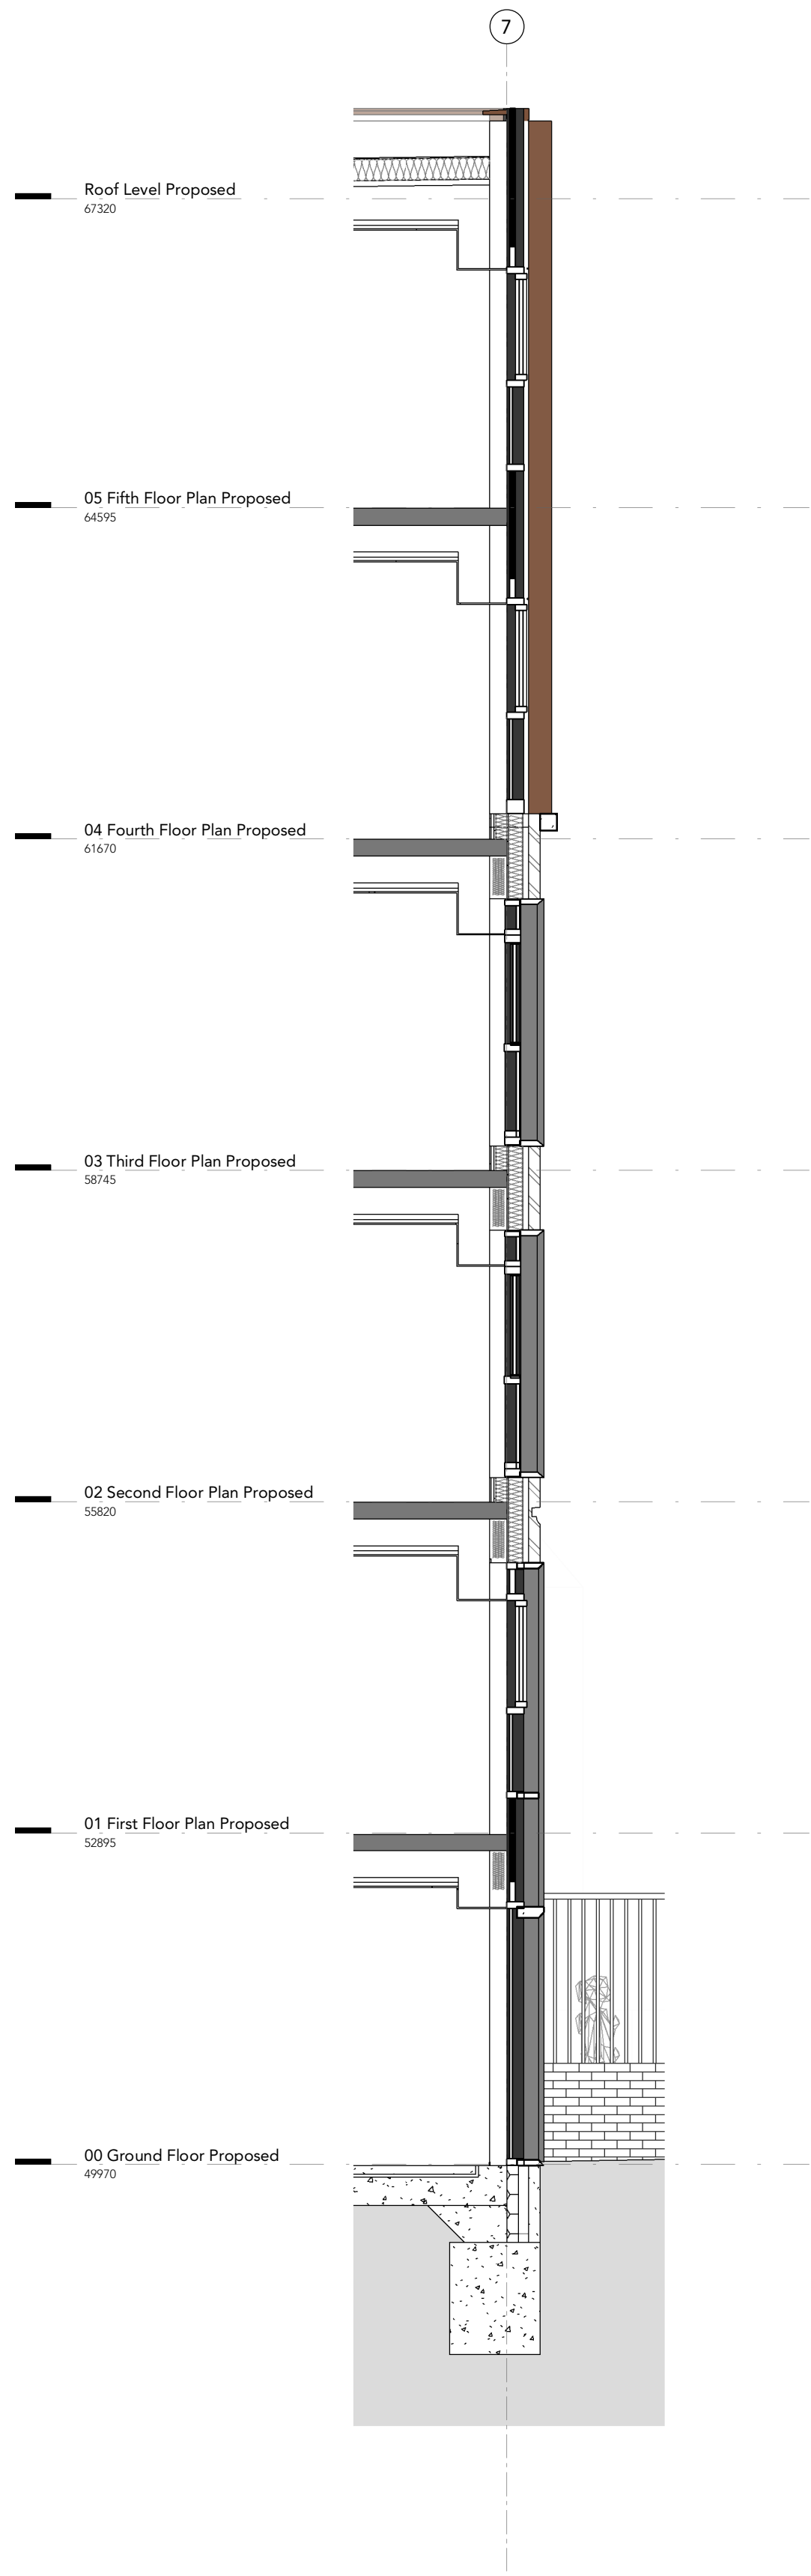

Reference Section B.2

1 : 50

P0 29.04.2021 Planning Issue

Rev	Date	Ints	Details
-----	------	------	---------

© The moral rights of the author are hereby asserted.
This drawing and design is the sole property of Buttress Ltd and must not be reproduced without permission.
Buttress Ltd is Registered in England and Wales: 5385973

Buttress

41 Bengal Street
Manchester
M4 6AF

T 0161 236 3303
E contact@buttress.net
W www.buttress.net

Project Title	Ancoats Dispensary
Client	Great Places Housing Group
Location	Ancoats, Greater Manchester

Drawing ref 1:50 Strip Sections

Date	04/05/2021 14:07:10	Scale	1 : 50
Checker	AH	Orig Paper Size	A1

Job No: **8803** Status **PRELIMINARY**

Project: Origin: Zone: Level: Type: Disc: Number: Rev:

8033-BA-XX-XX-DR-A-(21)002- P0