


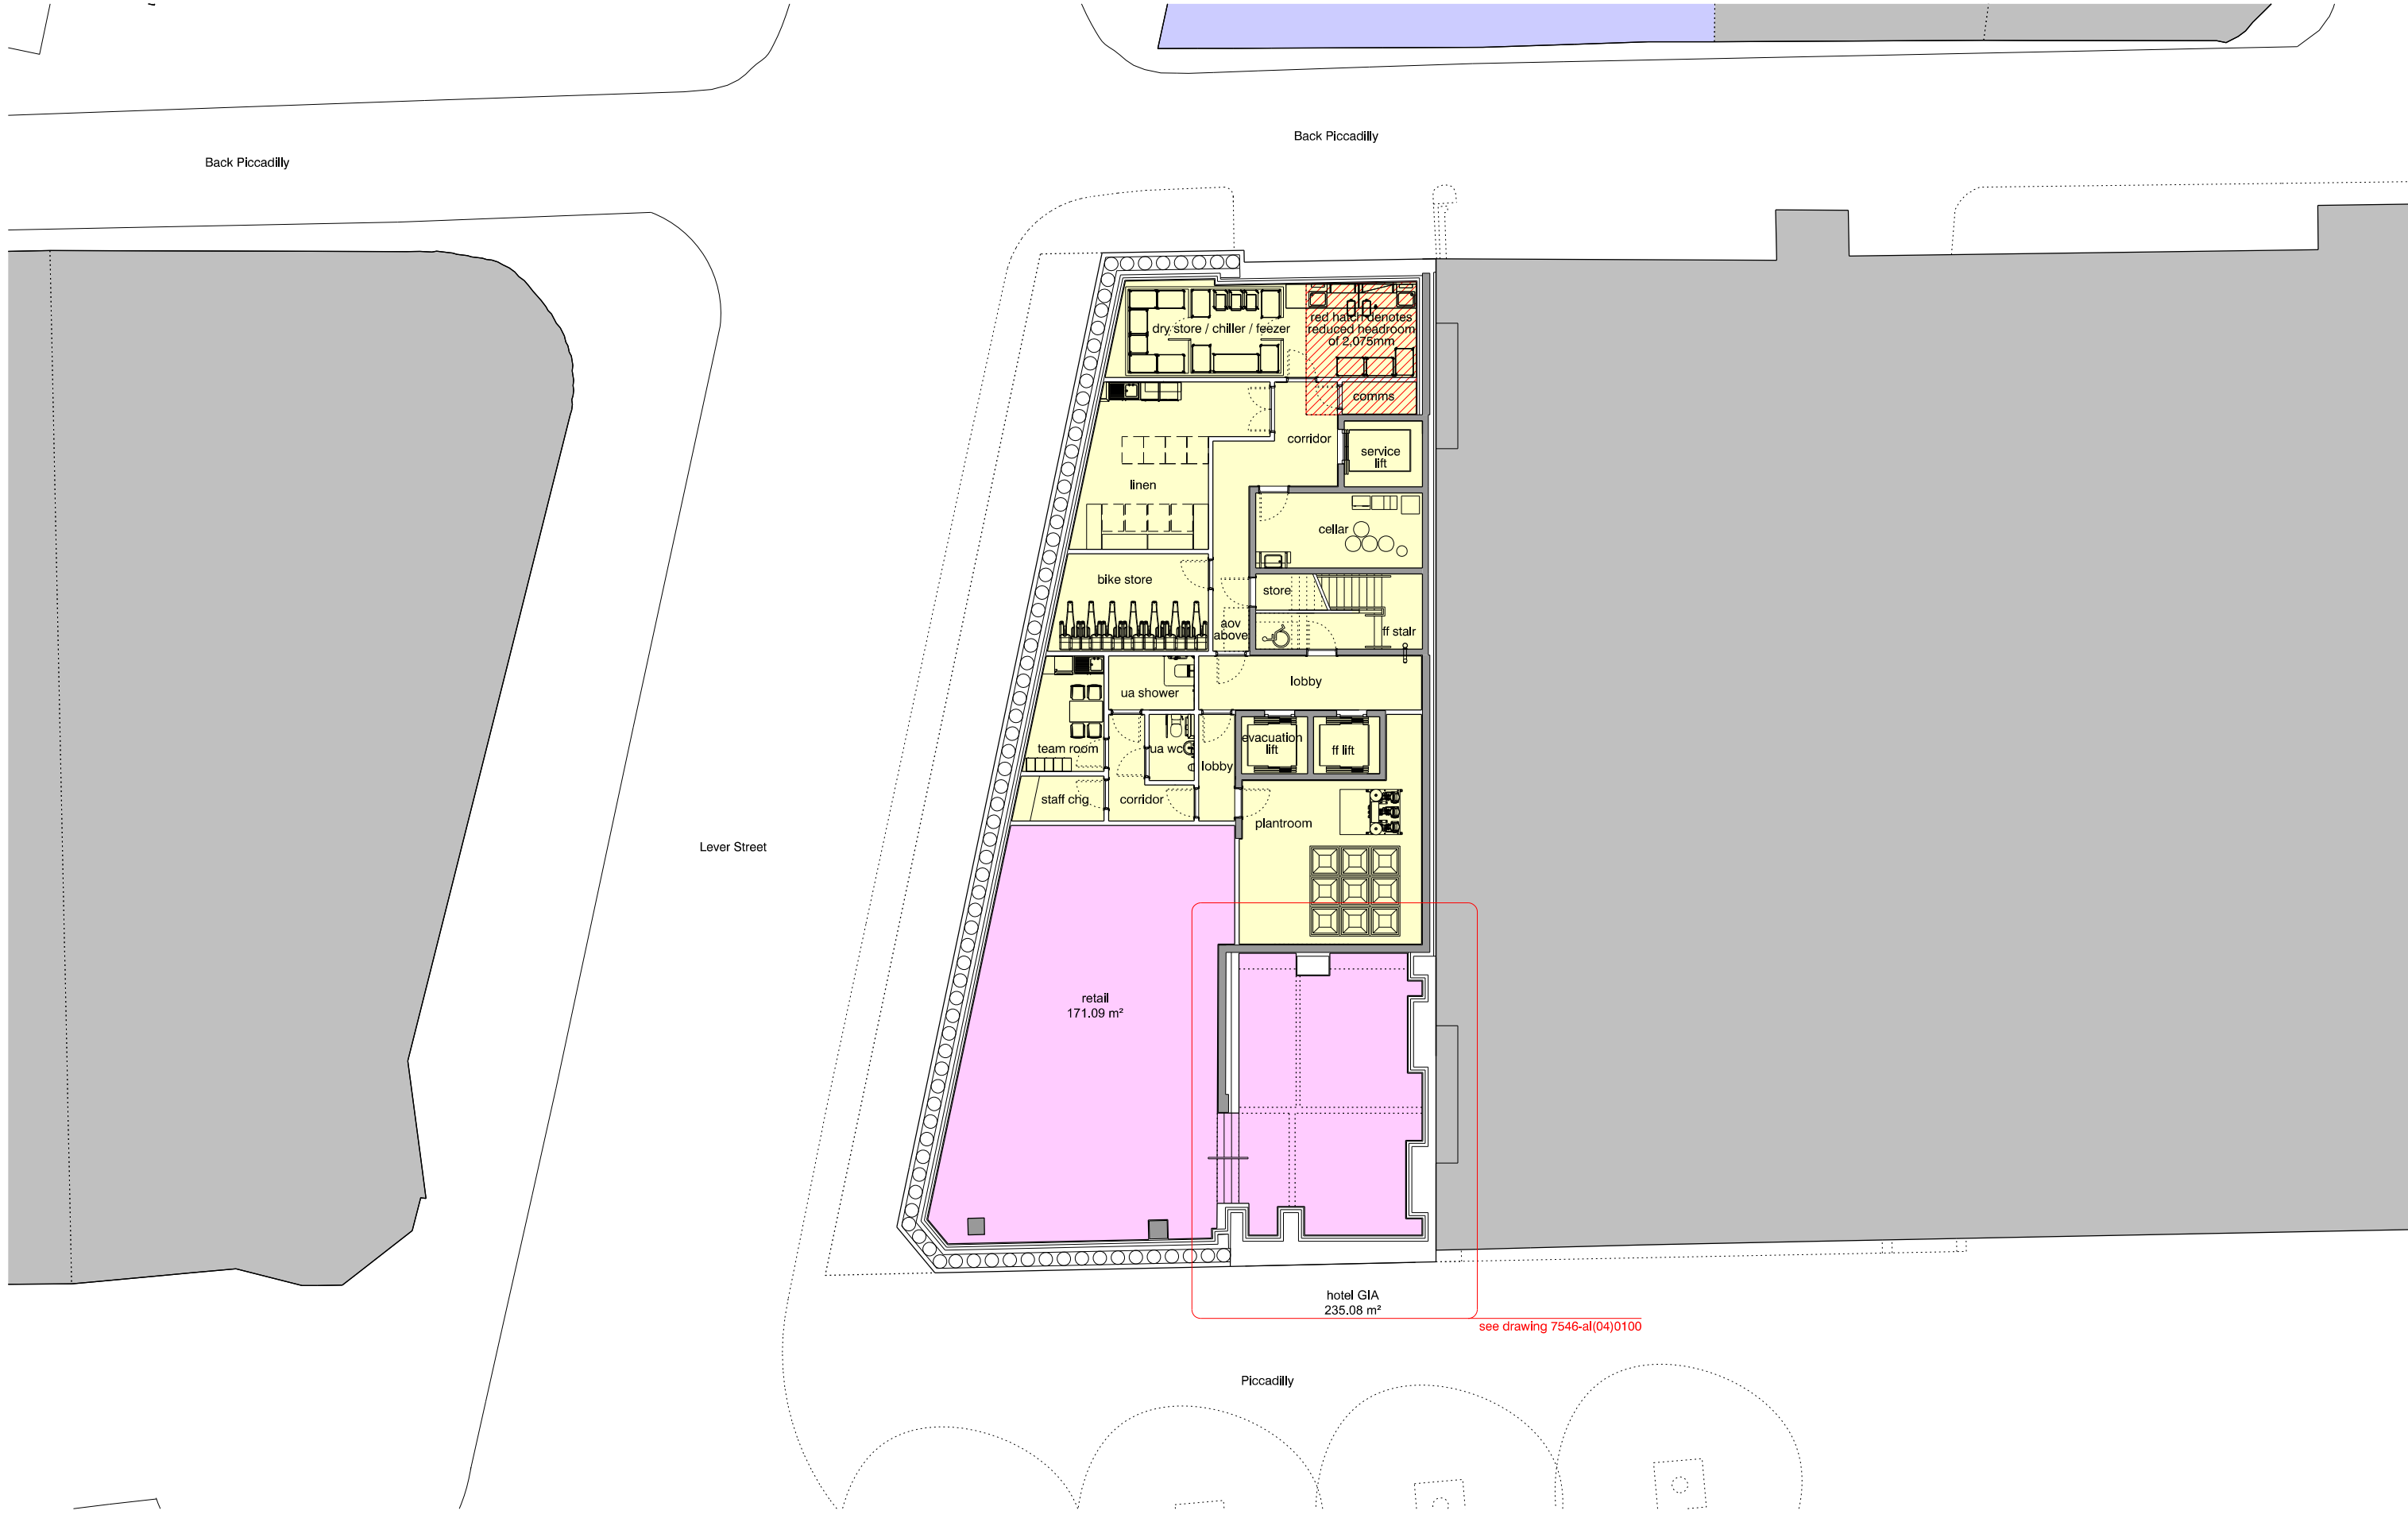

revision:	date:	note:
P01	2020.06.02	preliminary first issue
P02	2020.06.29	structure added
P03	2020.07.01	updated
P04	2020.07.09	updated
P05	2020.07.31	updated
P06	2021.01.18	updated



project
43-47 piccadilly, manchester
job no.
7422
title
proposed basement plan
scale
1:200 @ A3
drawing no.
7546-al(04)0009

stephenson hamilton risley
STUDIO
3 riverside mews
4 commercial street
manchester, M15 4RQ
www.shr.studio
mail@shr.studio
0161 832 0244