




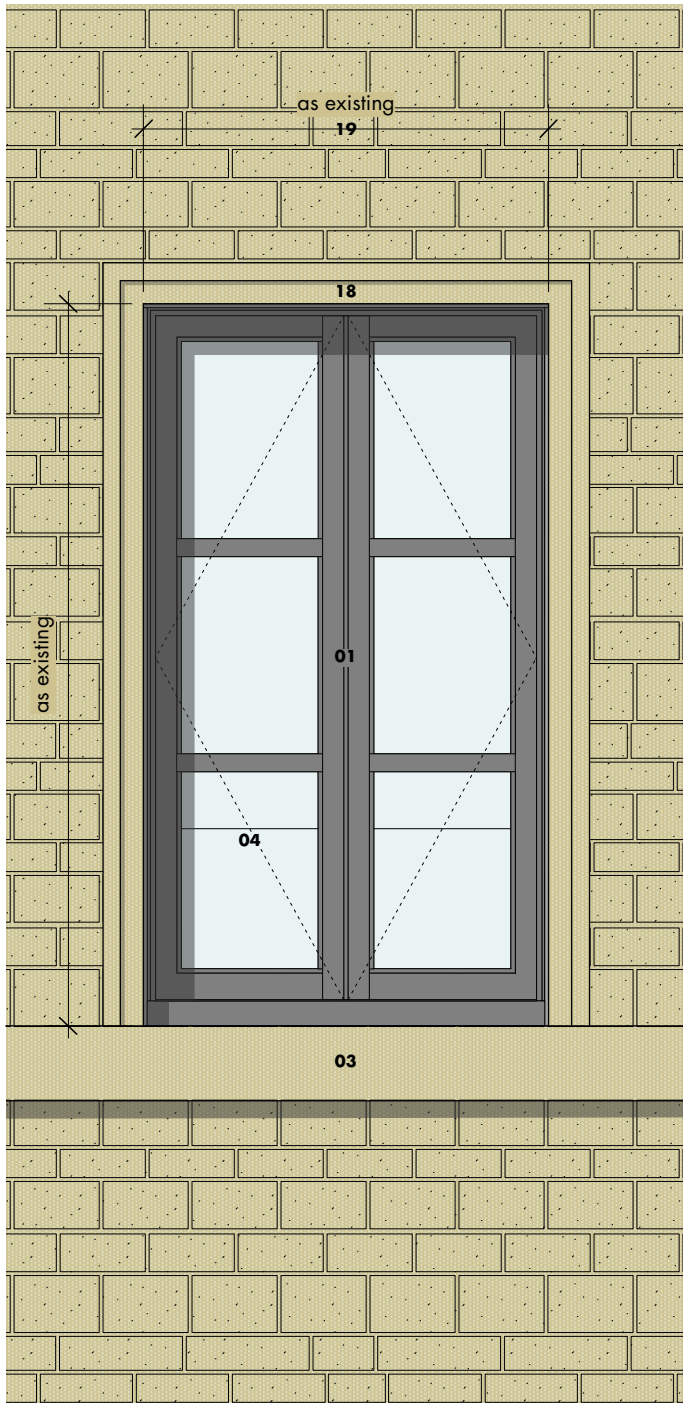

external

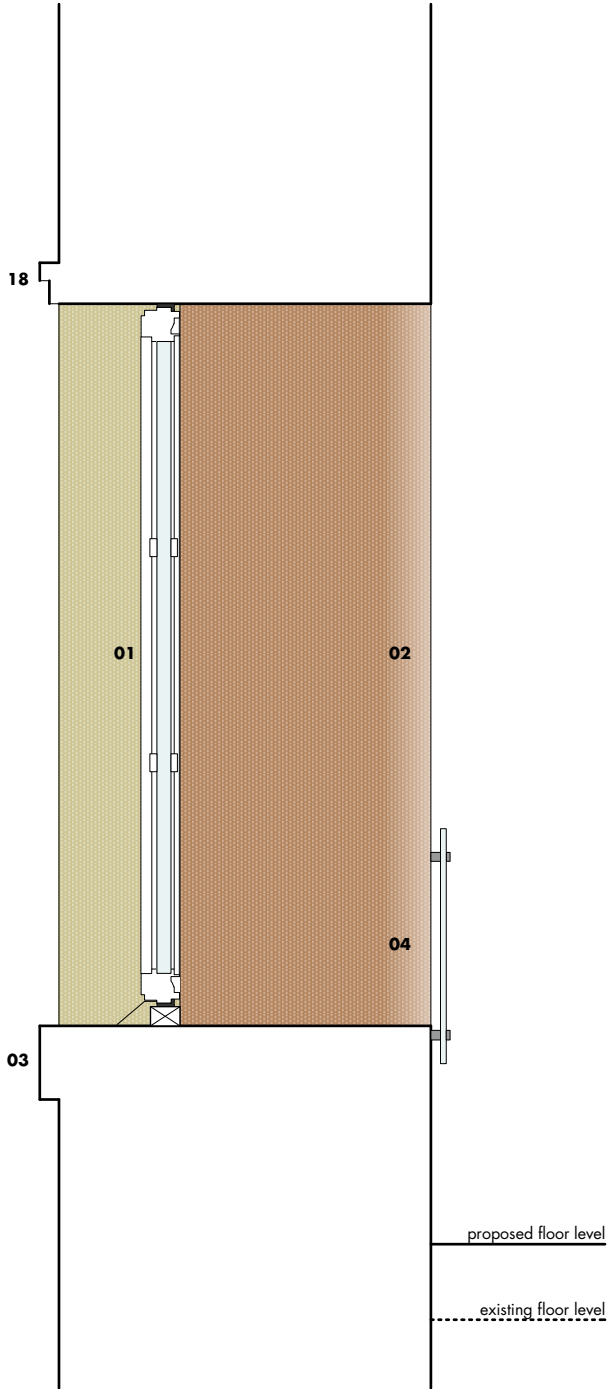

section

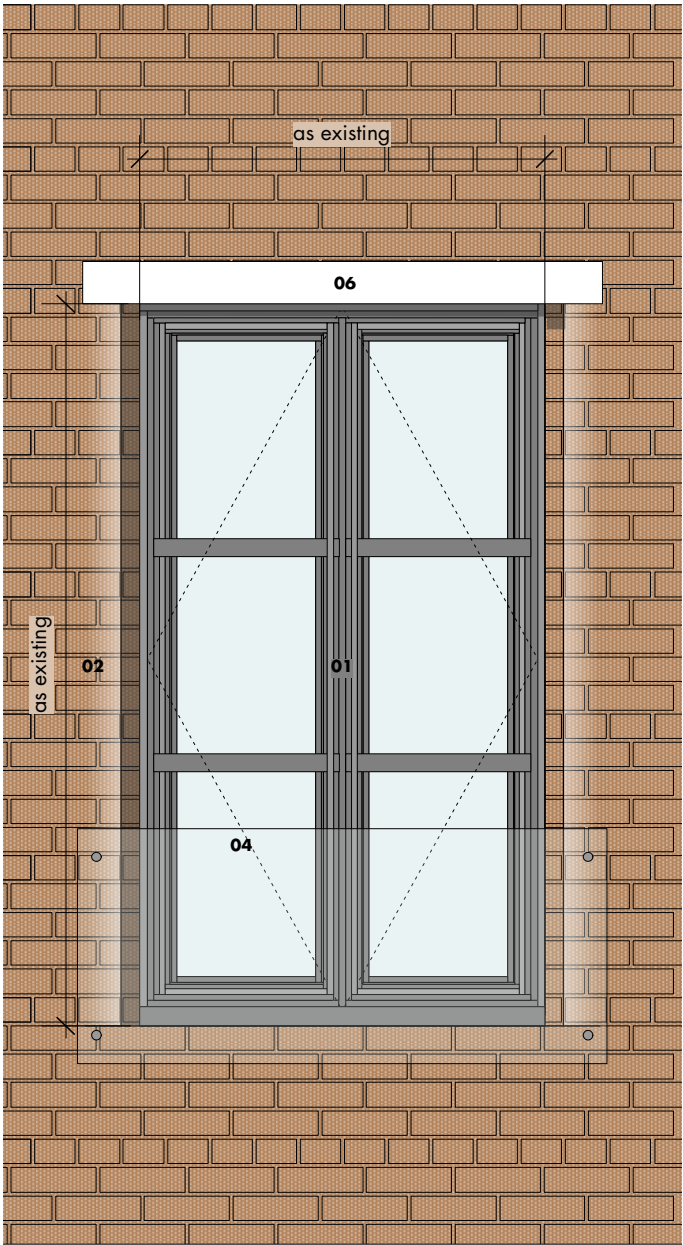

internal

- 01 new aluminium window (openable)

02 existing curved brickwork reveal

03 existing stone cill

04 new internal glazed balustrade (face fixed to existing brick wall)

05 existing stone cornice (cleaned + repaired where necessary)

06 new lintel

07 existing escape stair to be retained (non-accessible)

08 brick infill to match existing

09 powdercoated aluminium slim louvre set within window frame for intake/extract of required background ventilation to commercial units

10 100 x 100 RSA to support new struc. opening

11 independant lining system to protect tanking to 1. ground floor

12 window removed/open aperture for deck ventilation

13 steel flat balustrading • powdercoated finish

14 metal planter for guarding protection to open aperture
- 15 drainage spiggot

16 rawlplug threaded studs + tapered washers to suit existing brick reveal condition

17 adjustable feet supports for planter

18 existing stone surround detailling

19 existing rubble stone masonry

20 existing decorative cast iron grille cleaned + reinstated

21 new aluminium window (fixed)

notes
dimensions of window framing tbc with manufacturer following agreement of window system.

project	kampus • listed buildings
client	ASDL
drawing number	AW-SKM (31) 224 -
scale	1:20 @ a3
status	planning
minto • proposed window type 10	
do not scale from this drawing • all dimensions are to be set out and checked on site prior to starting construction • any discrepancy found between information given on this drawing and that given elsewhere or recorded on site shall be brought to the attention of the project architect immediately	

• first issue
rev • description

05 06 17 • hlm • ms
issued • drawn • checked