


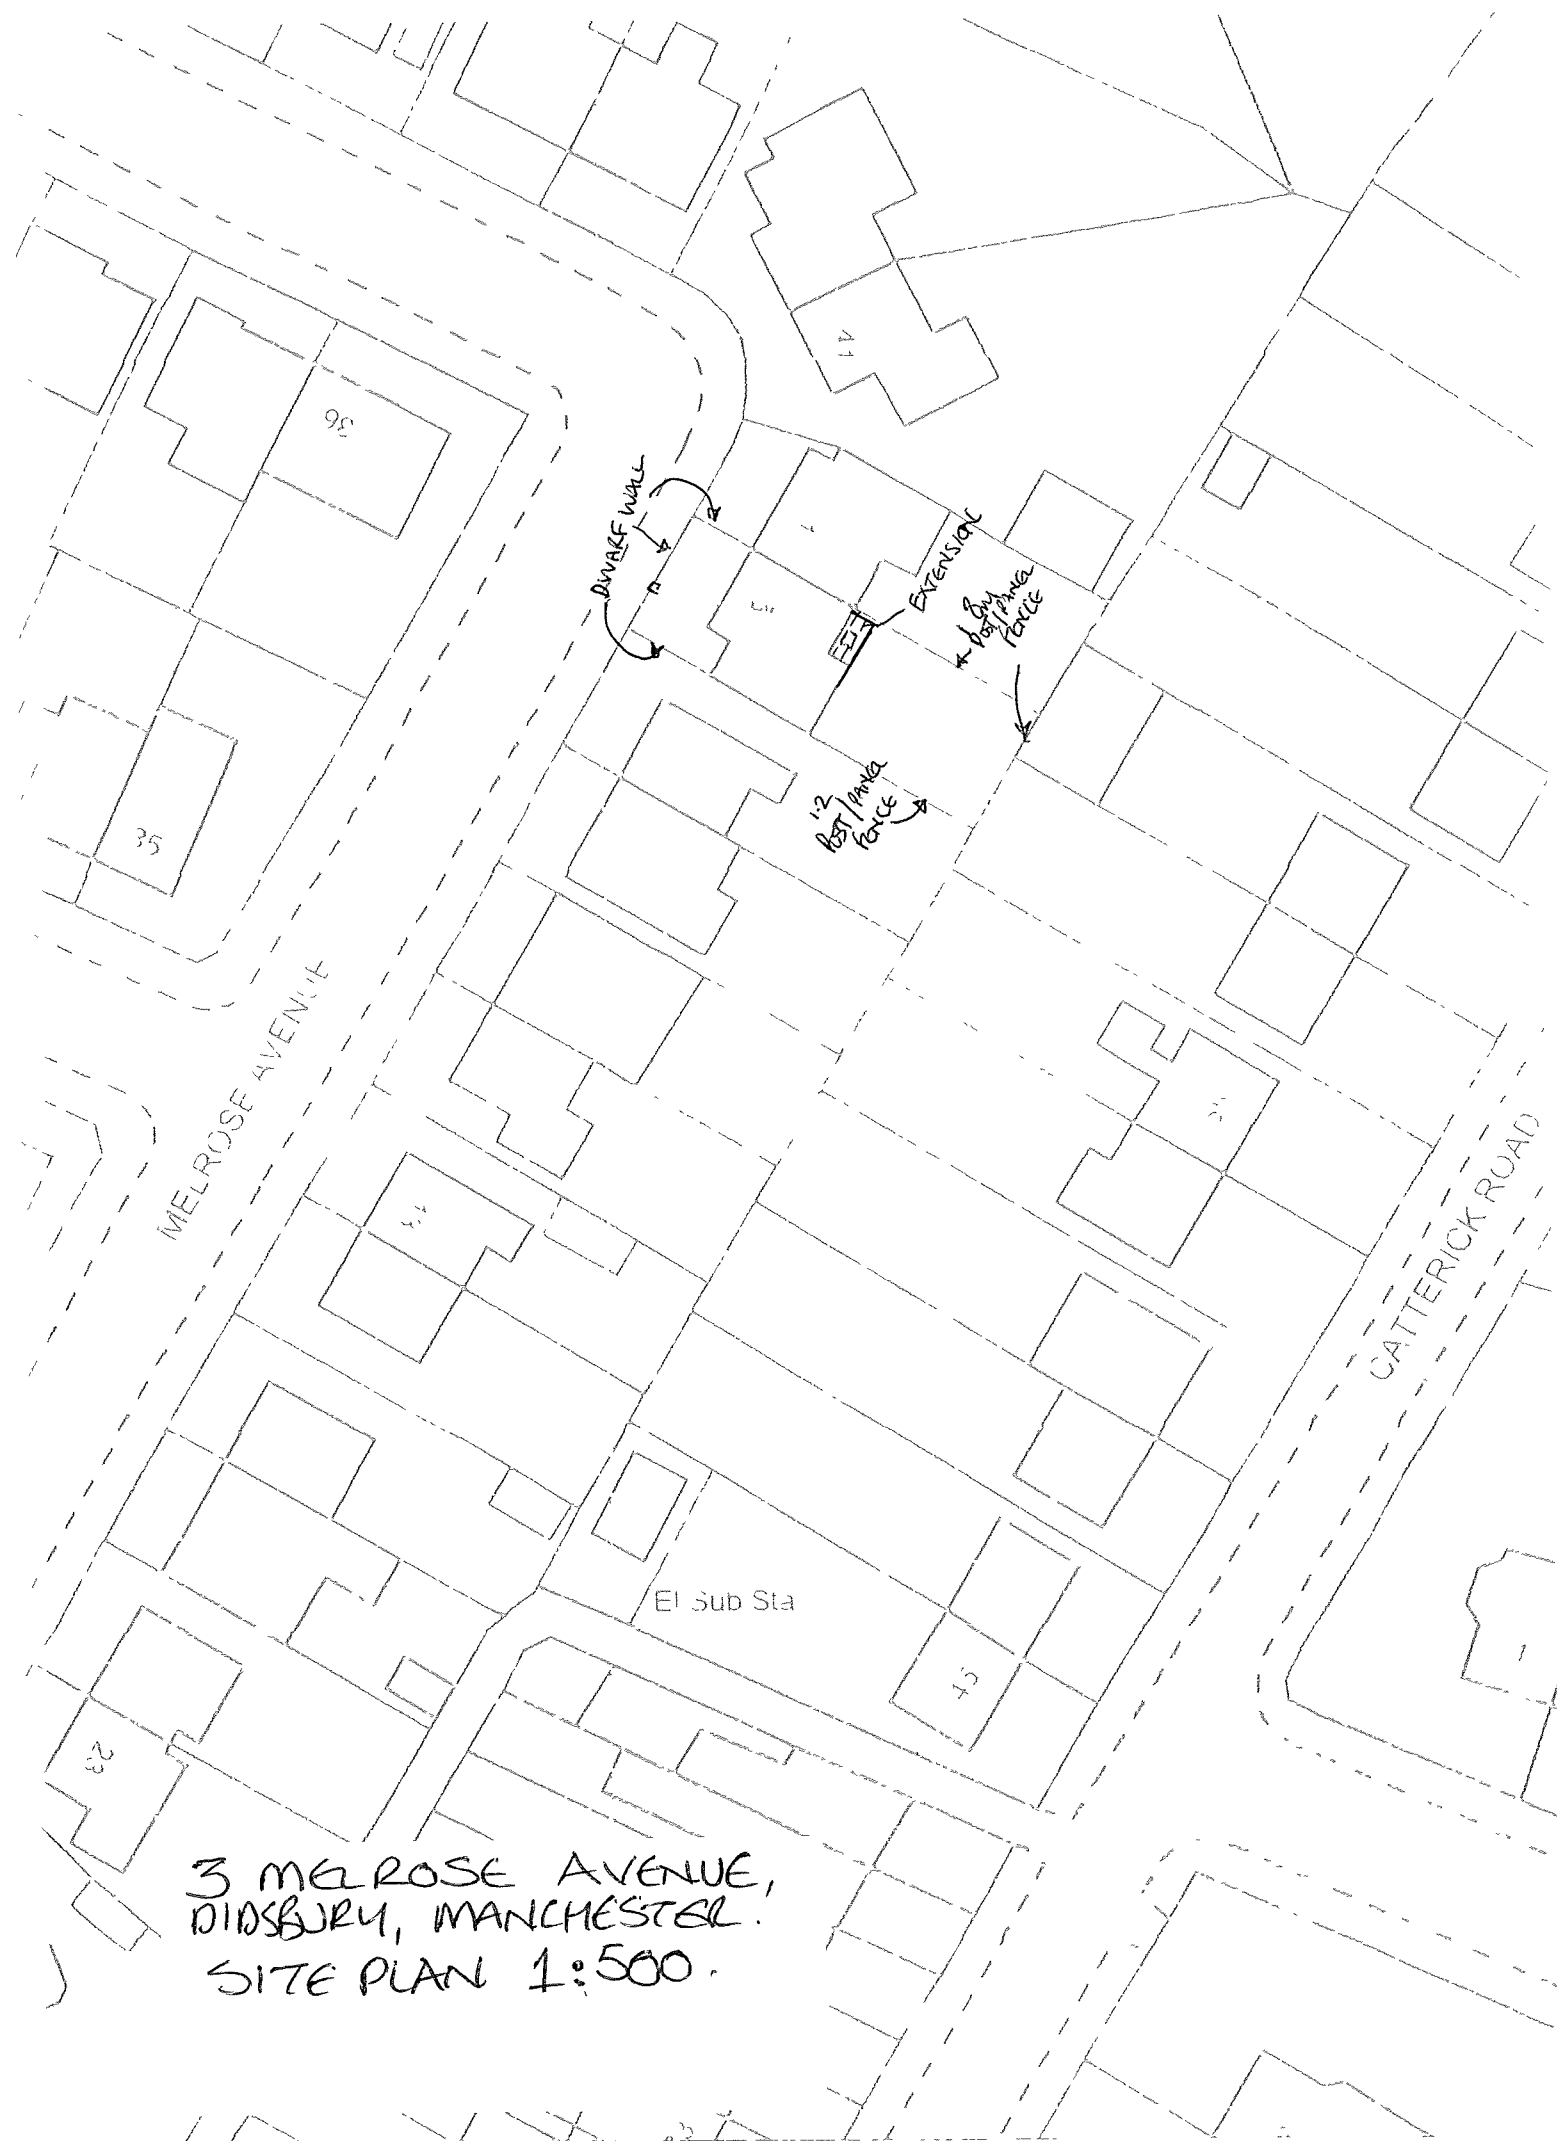

3 MELROSE AVENUE,
DIDSBURY, MANCHESTER.
SITE PLAN 1:500.