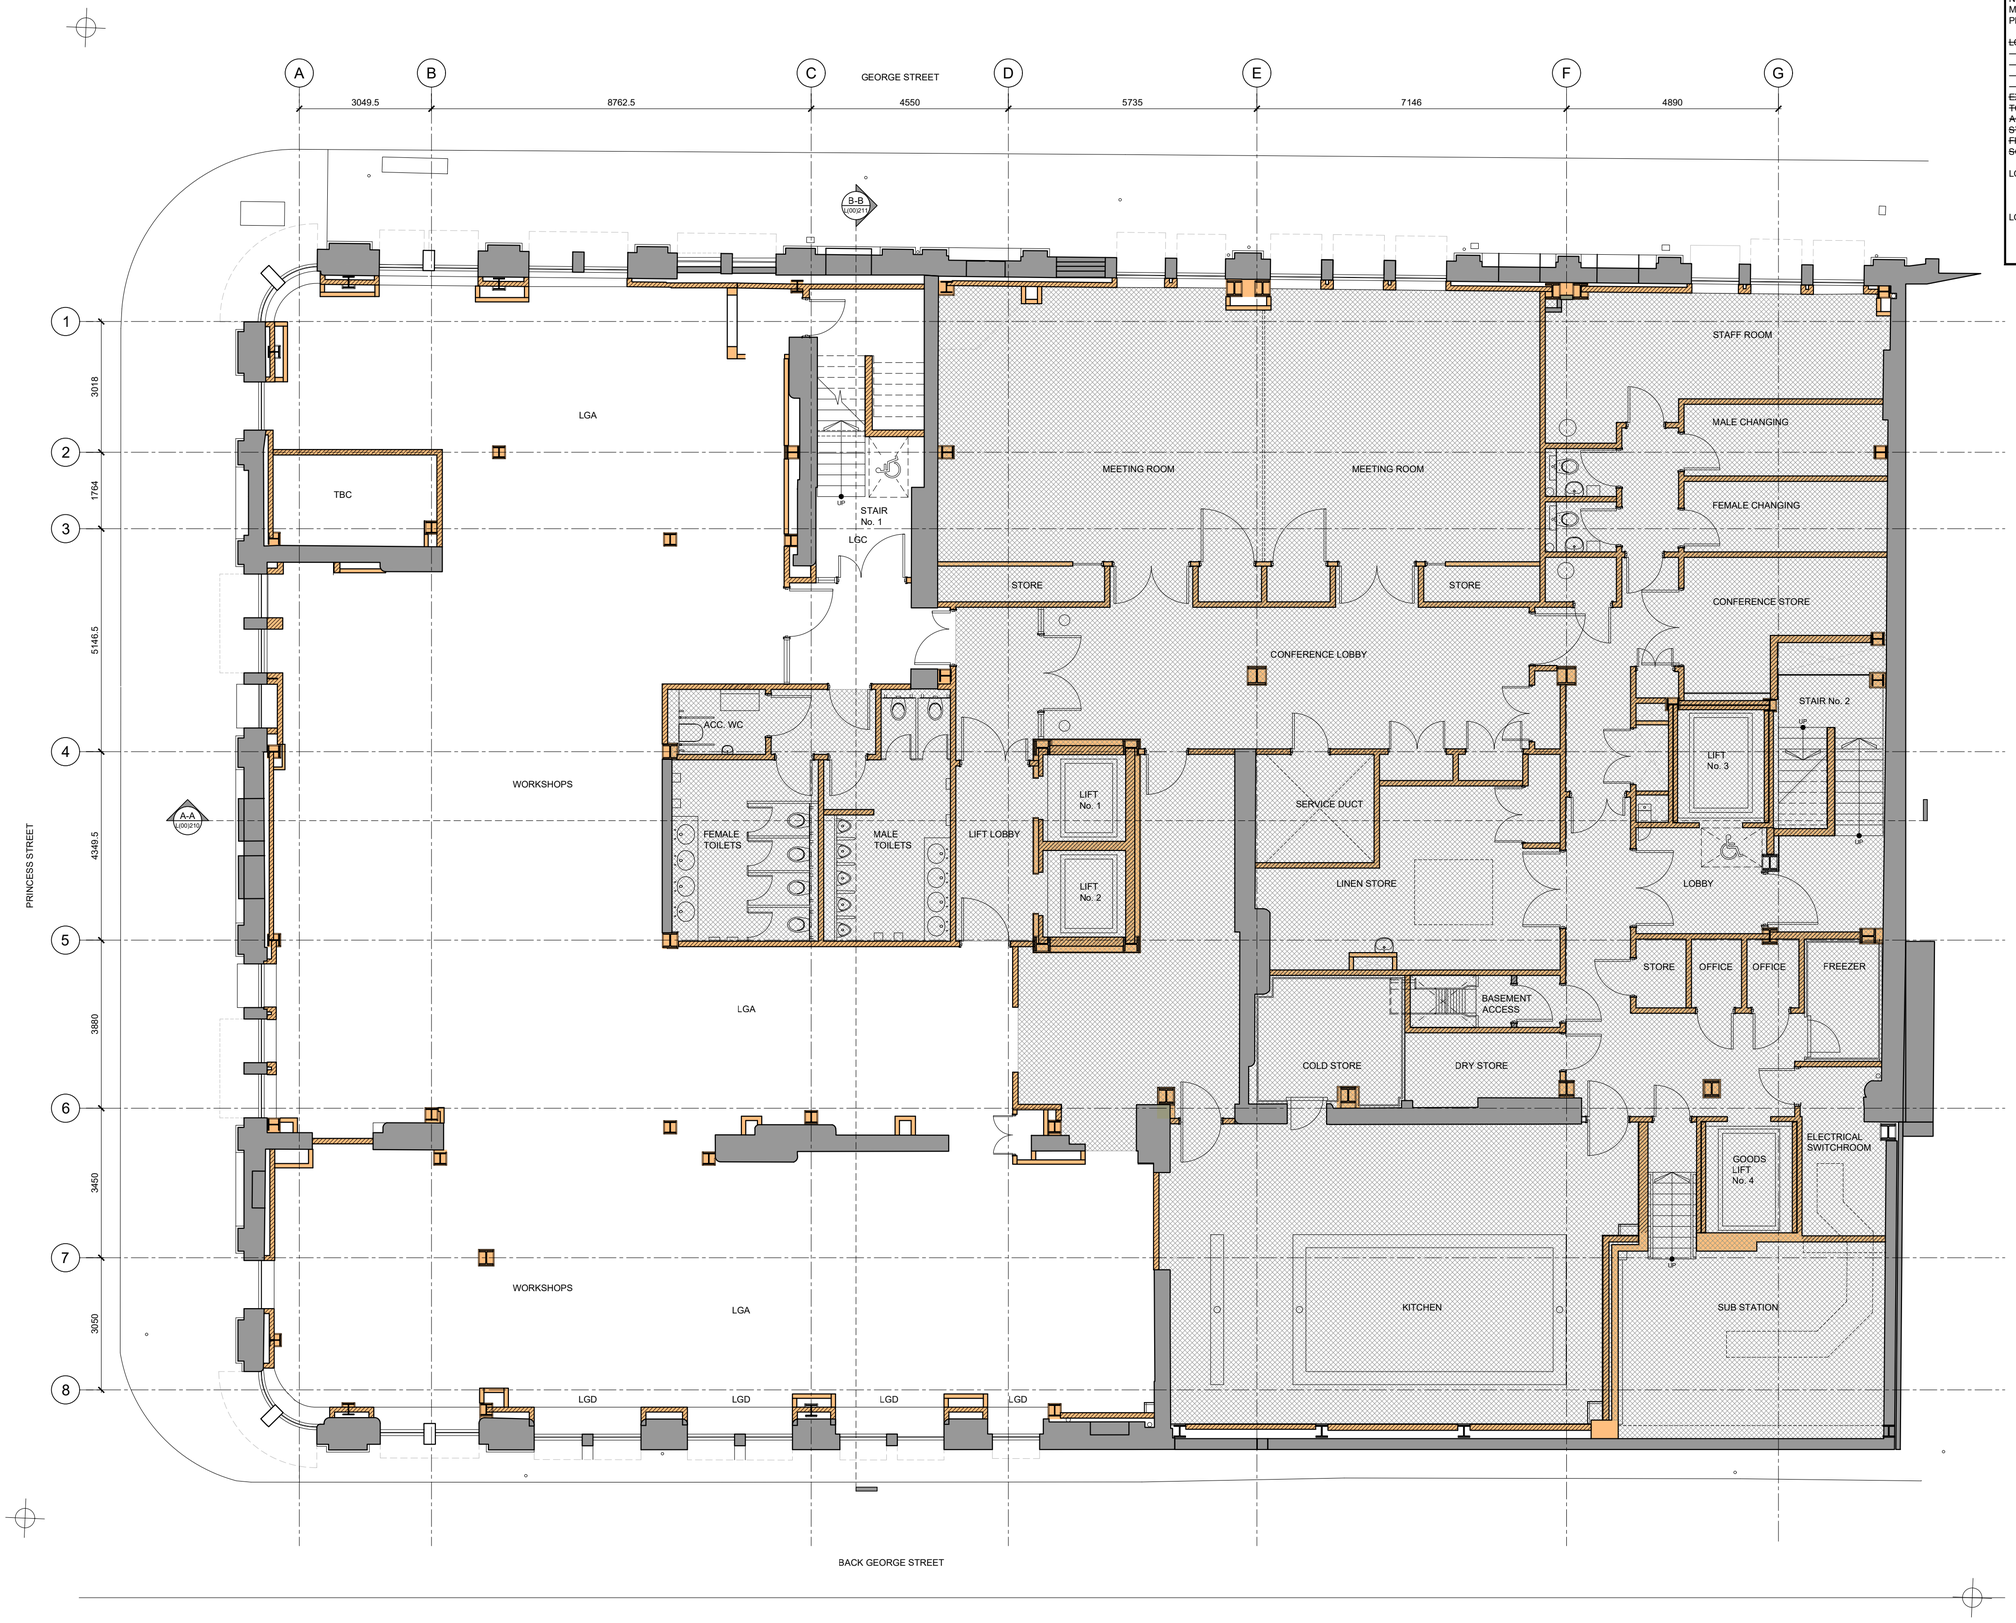

PROPOSED NOTES:

LGA GENERAL STRIP-OUT OF NON-ORIGINAL FIXED FURNITURE. NON-ORIGINAL WALLS & FLOORS TO BE MADE GOOD WHERE REQUIRED & PREPARED FOR DECORATION.

~~LGB NEW ACOUSTIC GLAZED SCREEN AND FIRE CURTAINS TO MAINTAIN ACOUSTIC & FIRE SEPARATION BETWEEN UPPER & LOWER GROUND FLOOR.~~
~~EXISTING NON-ORIGINAL FLOOR FINISHES TO BE SAW CUT LOCALLY TO ALLOW ACOUSTIC SCREEN TO BE FIXED TO STRUCTURAL SLAB. HEAD OF SCREEN FIXED TO NON-ORIGINAL FIRE LINED SOFFIT.~~

LGC EXISTING NON-ORIGINAL STAIR TO RECEIVE NEW WALL, FLOOR & CEILING FINISHES.

LGD NON-ORIGINAL REVEAL LININGS TO ORIGINAL WINDOWS TO BE RE-INSTATED FOLLOWING REMOVAL OF EXISTING BACK BAR.

GENERAL NOTES:

ALL DIMENSIONS ARE TO BE CHECKED ON SITE WITH ANY DISCREPANCIES REPORTED TO THE ARCHITECT PRIOR TO THE WORKS BEING CARRIED OUT.

ALL WORKS ARE TO BE IN ACCORDANCE WITH THE PLANNING APPROVAL AND ANY SUBSEQUENT APPROVED LOCAL AUTHORITY PLANNING CORRESPONDENCE INCLUDING DRAWINGS, DOCUMENTS AND REPORTS.

ALL WORKS ARE TO COMPLY WITH THE BUILDING REGULATIONS, BRITISH STANDARDS, CODE OF PRACTICE, AND ANY LOCAL STATUTORY REQUIREMENTS.

ALL WORKS ARE TO COMPLY WITH CURRENT HEALTH AND SAFETY LEGISLATION, H.S.E. RECOMMENDATIONS/GUIDANCE AND THE CURRENT C.D.M. REGULATIONS.

THIS DRAWING IS TO BE READ IN CONJUNCTION WITH LEACH RHODES WALKER ARCHITECTS GENERAL ARRANGEMENT (L CODE) DRAWINGS, TOGETHER WITH RELEVANT DETAILED (A CODE) DRAWINGS AND SPECIFICATIONS.

FOR ALL STRUCTURAL WORKS REFER TO THE STRUCTURAL ENGINEERS INFORMATION.

FOR ALL MECHANICAL AND ELECTRICAL WORKS REFER TO THE MECHANICAL AND ELECTRICAL ENGINEERS INFORMATION.

FOR ALL ABOVE GROUND DRAINAGE WORKS REFER TO THE PUBLIC HEALTH ENGINEERS INFORMATION.

ALL PRODUCTS SPECIFIED ARE TO BE INSTALLED STRICTLY IN ACCORDANCE WITH THE MANUFACTURERS RECOMMENDATIONS, SPECIFICATION AND DETAILS.

G.A. KEY:

+ 9.690	EXISTING SURVEYED FLOOR LEVEL
+ 9.800*	PROPOSED FLOOR LEVEL. *AVERAGE/APPROX. LEVEL
F.F.L.	FINISHED FLOOR LEVEL
F.L.L.	FINISHED STAIR LANDING LEVEL
F.S.L.	FINISHED SCREED LEVEL
S.S.L.	STRUCTURAL SLAB LEVEL
C.O.S.	TO BE CHECKED ON SITE
I.C.	INSPECTION COVER
F.P.S.	FIRE PREVENTION SYSTEM TO BE INSTALLED WITHIN KITCHEN UNIT
●	RAINWATER OUTLET
⊠	RAINWATER PIPE
◆	SOIL/WASTE VENT PIPE
	FOUL WATER HIGH LEVEL FALLS
	SURFACE WATER HIGH LEVEL FALLS
	PIPE PENETRATION IN SLAB ABOVE
	ORIGINAL FABRIC (inc WINDOWS / DOORS) TO BE RETAINED
	NON-ORIGINAL FABRIC TO BE RETAINED
	AREA TO REMAIN AS EXISTING (NO PROPOSED WORK)
	CONCRETE BLOCK WORK WALLS AS NOTED ON LRW L(42) CODE DRAWINGS
	PLASTERBOARD & STUD PARTITION WALLS AS NOTED ON LRW L(42) CODE DRAWINGS
D1.01	NEW DOOR & FRAME - REFER TO LRW DRAWING 7611-A(32) CODE FD.60S = FIRE RESISTANCE OF DOOR (MINUTES) & SMOKE SEALS SC = SELF CLOSING DEVICE PL = PROXIMITY CARD READER LOCK
	NEW TIMBER JOISTED STRUCTURAL FLOOR TO MATCH EXISTING ORIGINAL STRUCTURAL FLOOR BUILD-UP. TO S.E DETAILS TO ALIGN WITH UPPER GROUND FLOOR. MOVEMENT JOINT TBA WITH S.E.
	NEW ACOUSTIC FLOOR ON EXISTING NON-ORIGINAL STRUCTURAL FLOOR.
	MOVEMENT JOINT BETWEEN ORIGINAL TIMBER FLOOR AND CONCRETE SLAB. TBC WITH S.E.
	MOVEMENT JOINT IN TILED FINISH.

rev	description	drwn	auth	date
B	FLOOR OPENING FROM UPPER GROUND OMITTED.	SJM	SJM	30.06.21
A	FURTHER DETAILED NOTES ADDED IN RESPONSE TO PLANNERS LETTER DATED 14/04/21.	SJM	SJM	26.04.21

DO NOT SCALE OFF THIS DRAWING ©LEACH RHODES WALKER 2001

LeachRhodesWalker Architects
info@lrw.co.uk | www.lrw.co.uk
50 Dearmans Place Manchester M3 5LH
Manchester +44 (0)161 833 0211 | London +44 (0)207 993 1363 | Bucharest +40 (21)650 4026

client
ASPEN HOTELS LTD

project
STOREYS
MANCHESTER

project no.	drawing no.	rev
8180	L(00)201	B

description
PROPOSED LOWER GROUND FLOOR PLAN

scale	date drawn	drawn by	authorised by
1:50@ A0	09.03.21	CM	SJM

file \\ FS1\lrw\Home\Georgina\8180_STOREYS\Revit\Local\Core\Dwg\8180_STOREYS_CENTRAL_LOCAL_CORE_R21.dwg Track changes

purpose of issue
planning ○ building regs ○ tender ○ comment ○ approval ○ construction ○