
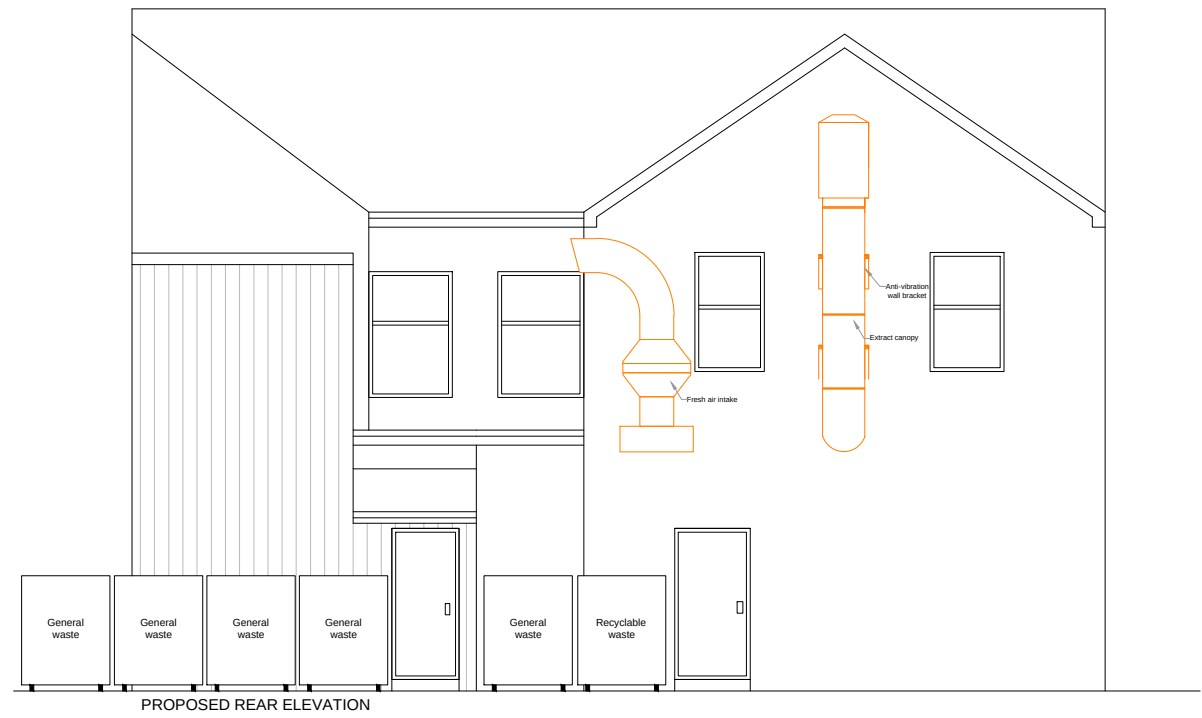


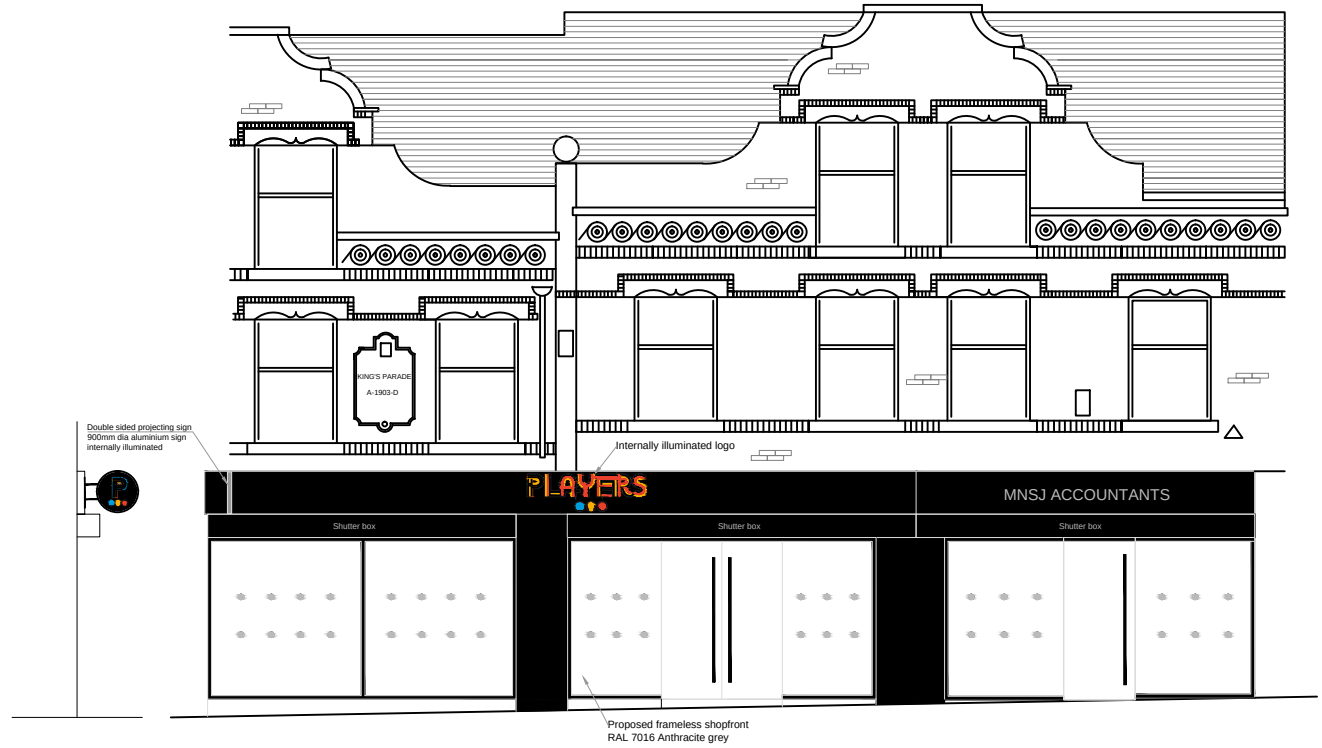

Drawing no. 3.0			
date	rev.	revision/author/checker	
purpose of issue			
PLANNING			
Project			
226-230 WILMSLOW ROAD- M14 6LE			
Drawing			
PROPOSED ELEVATIONS			
Job no.			rev.
2021-081			
Drawn GS		checked	
Scale1:100@A3		Date 31.05.2022	