
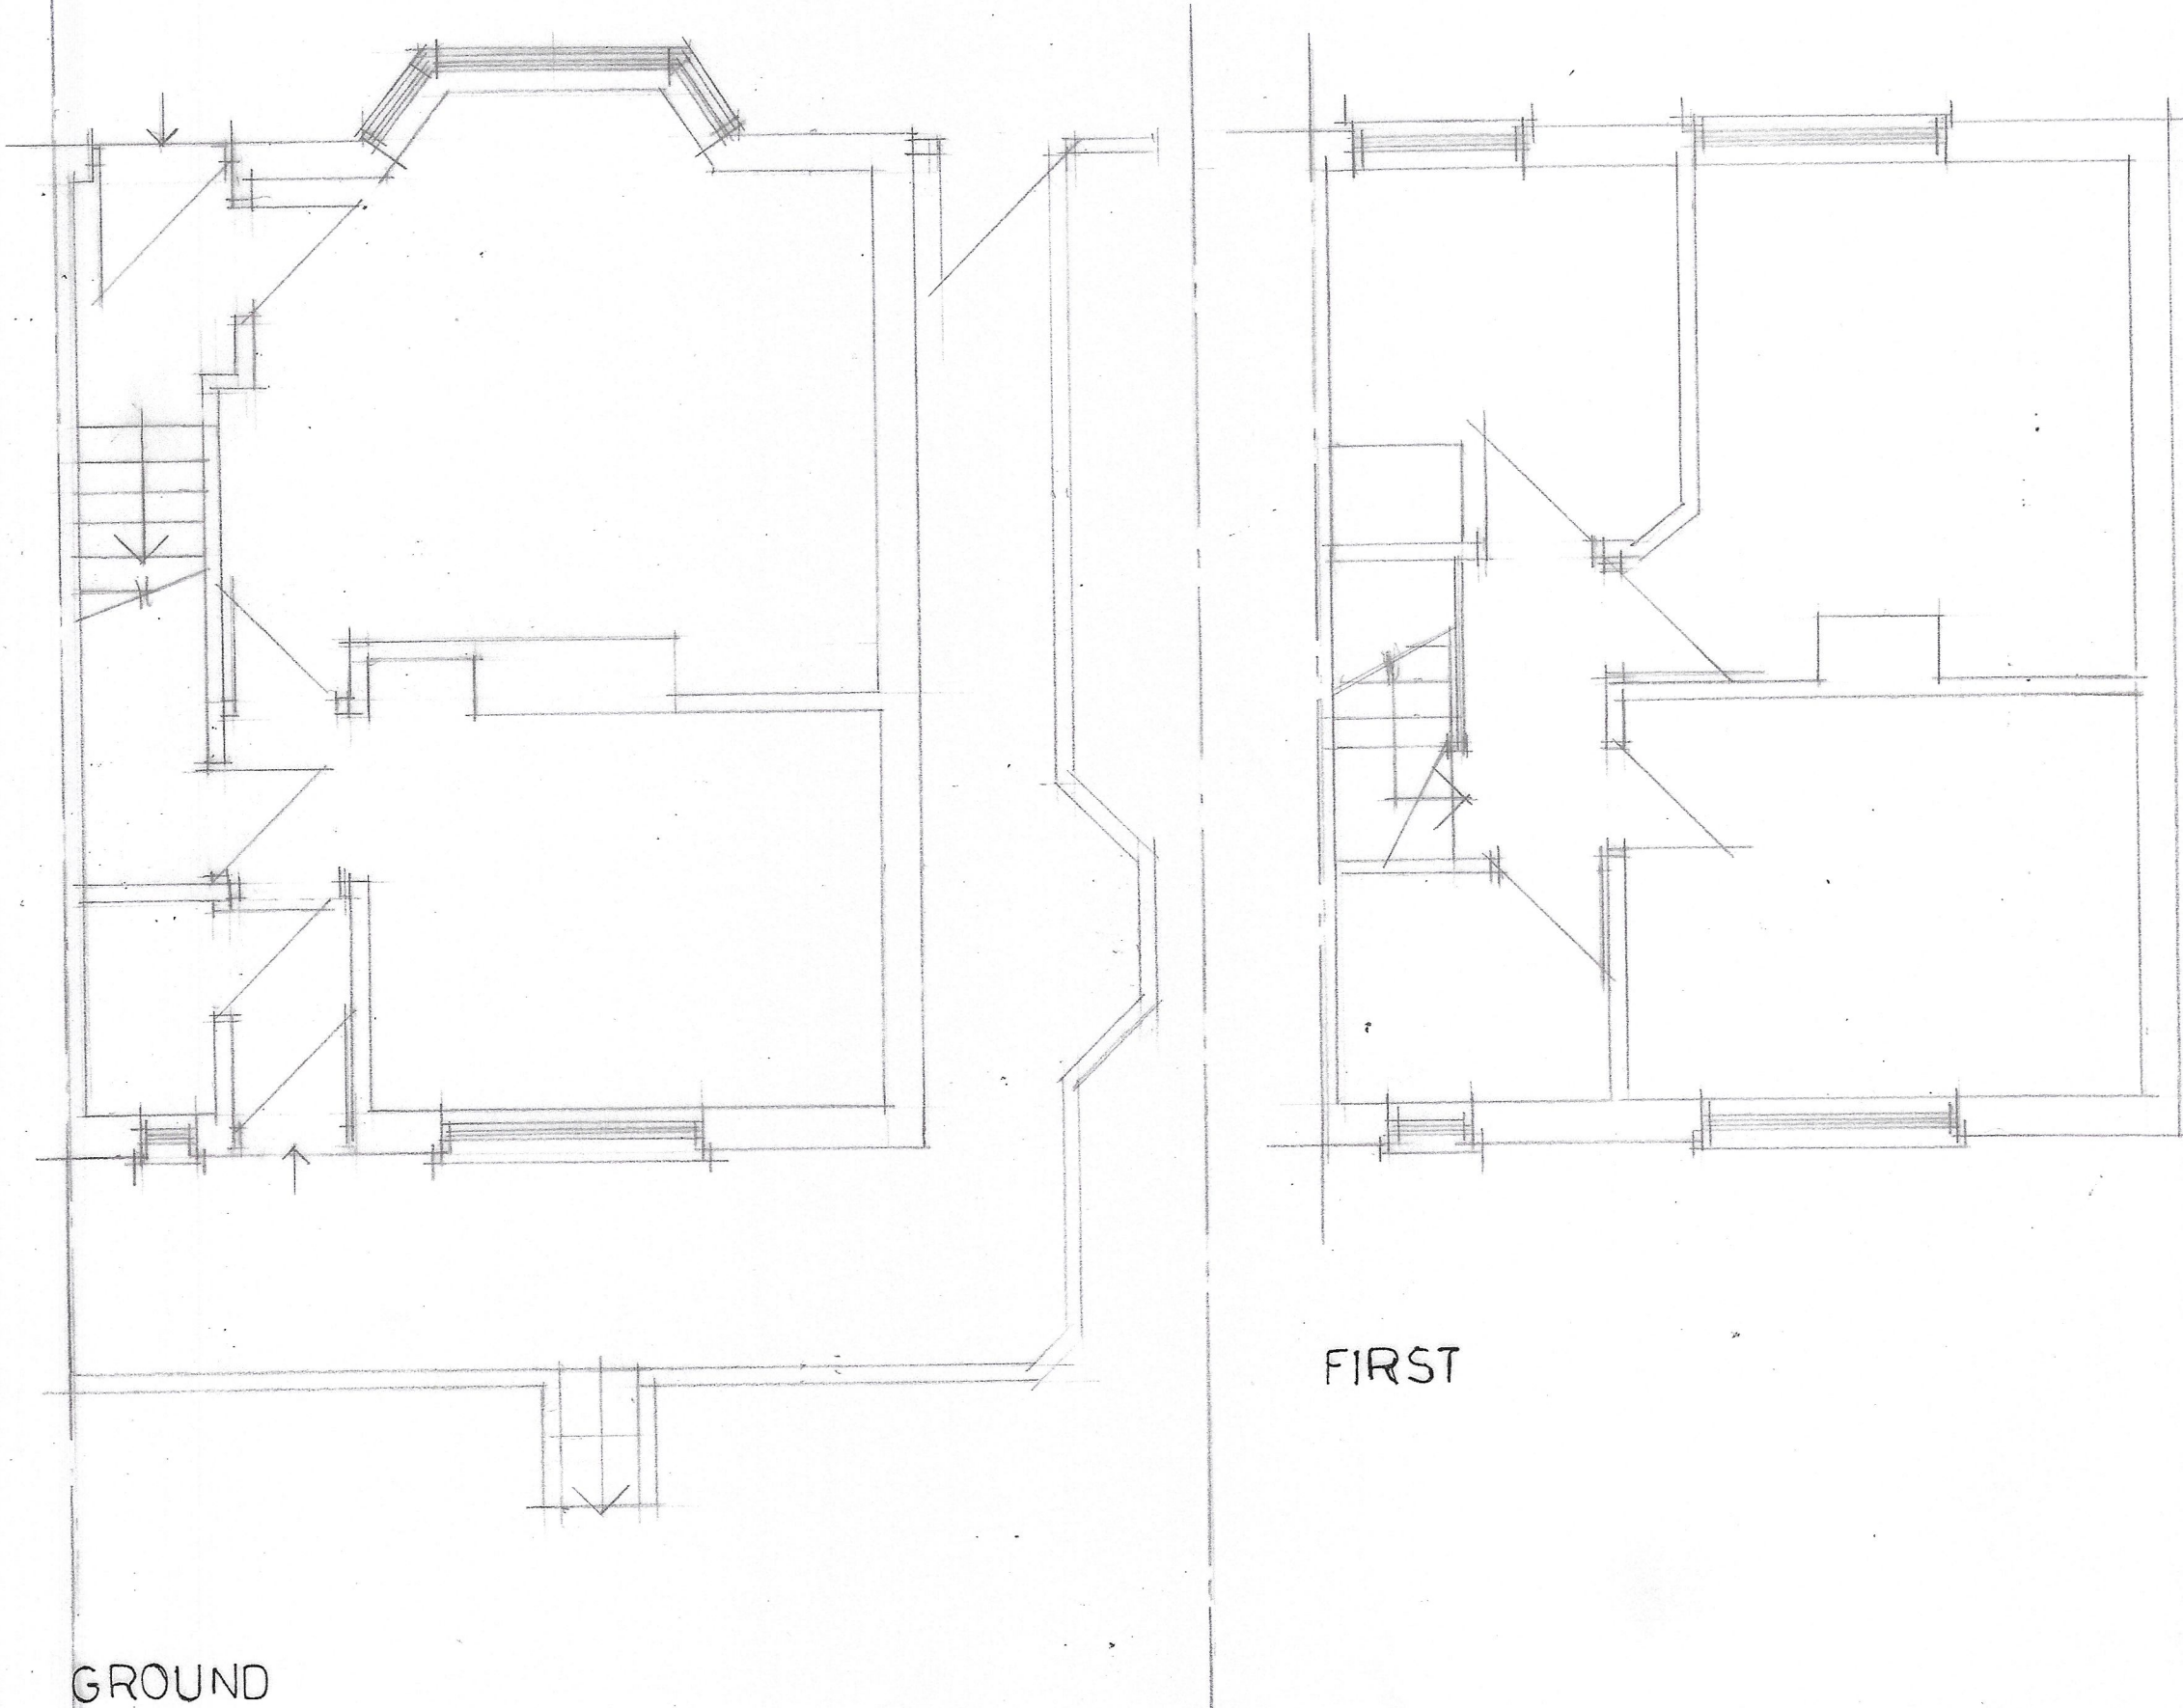


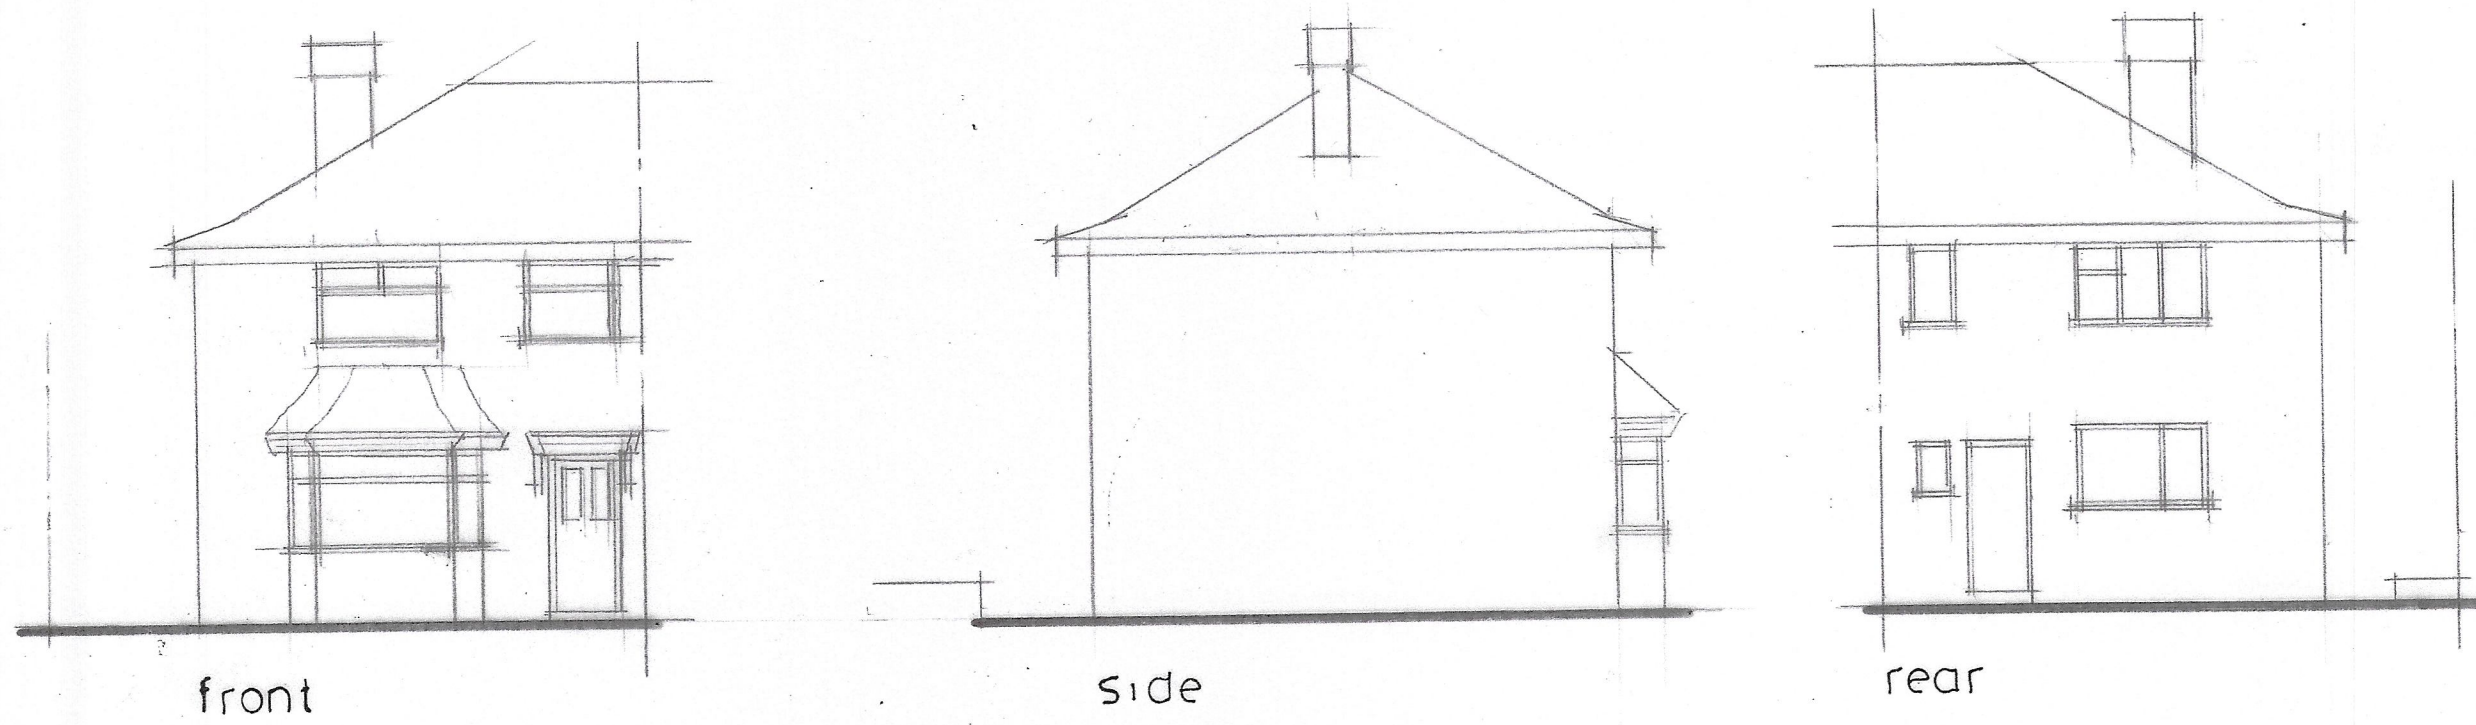

CLIENT
MR B BOJANG
 21 RIPPLETON ROAD
 WYTHENSHAW M22 9UJ

JOB TITLE
PROPOSED EXTENSION

DRG. TITLE
**PLANS AND ELEVATIONS
 AS EXISTING**

**HOLBOROW +
 ORMESHER**
Limited

**architectural &
 interior design**

Station House
 Adams Hill
 Knutsford
 Cheshire WA16 6DN
 telephone : 01565 652275
 fax : 01565 750501

ISSUE	ORIGINAL	1	2	3	4	5	6	7
REVISION								
DATE								
DRAWN								
CHECKED								
APPROVED								

SCALE **1:50 & 1:100 at A2**

DRAWING
 NUMBER **2181/21/01**