
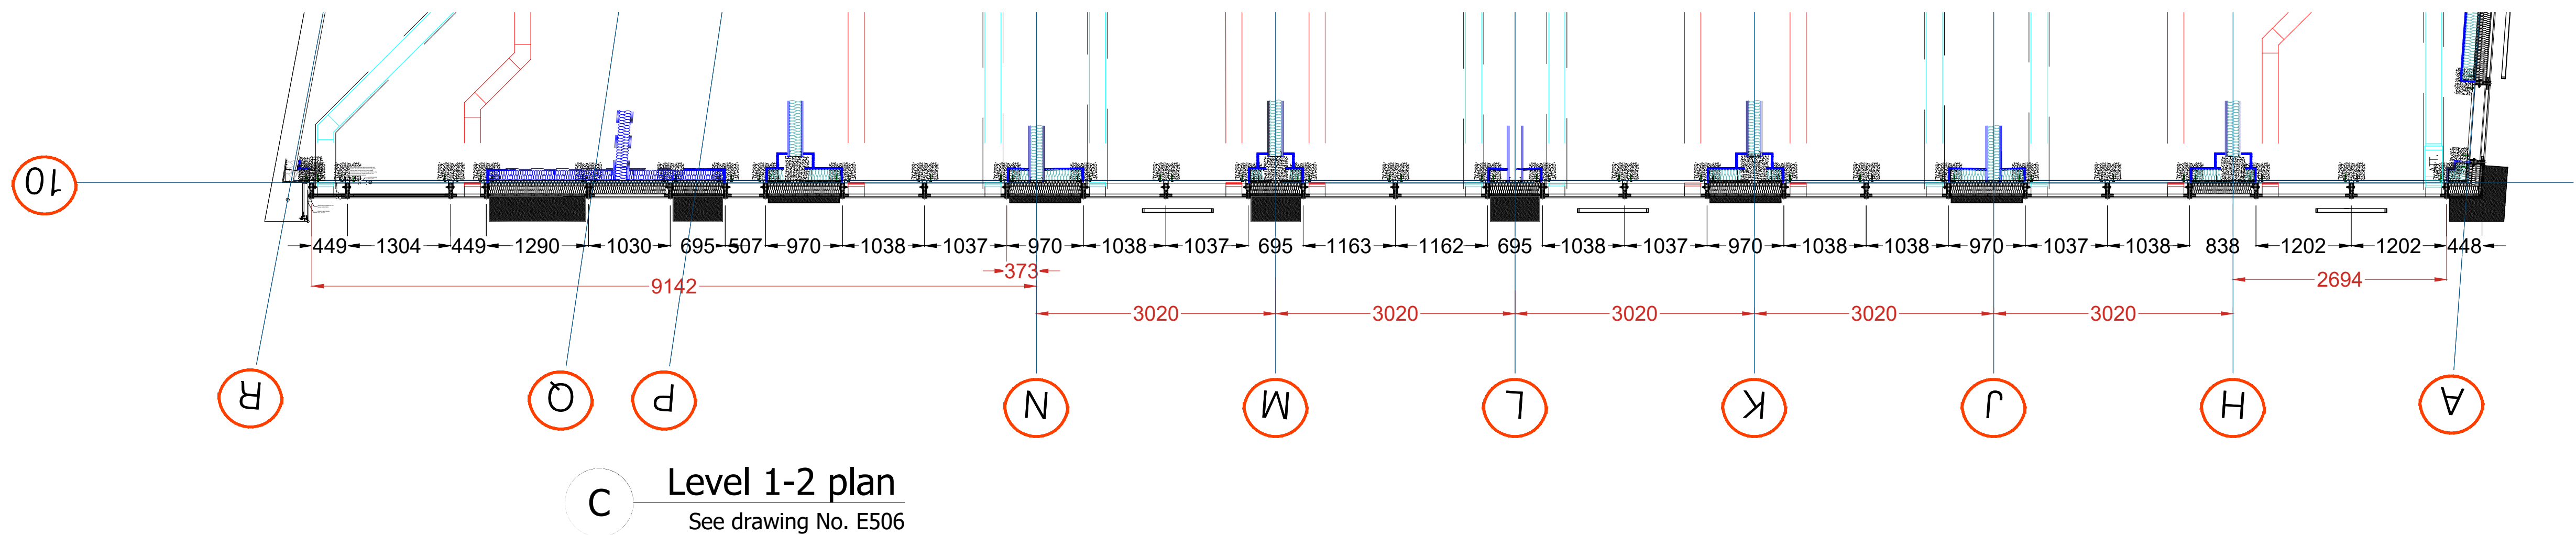
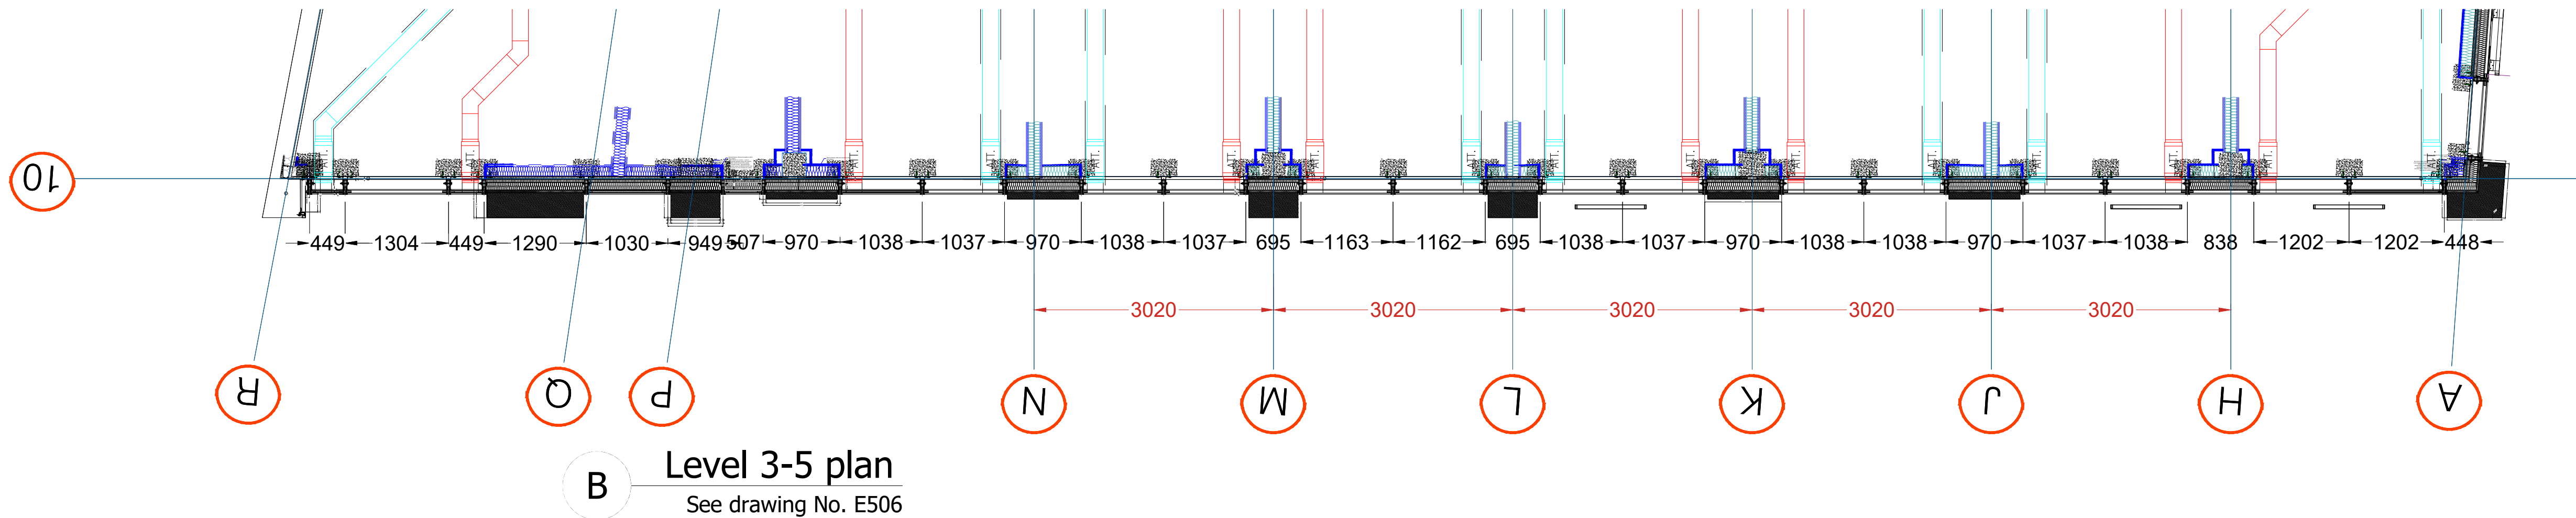


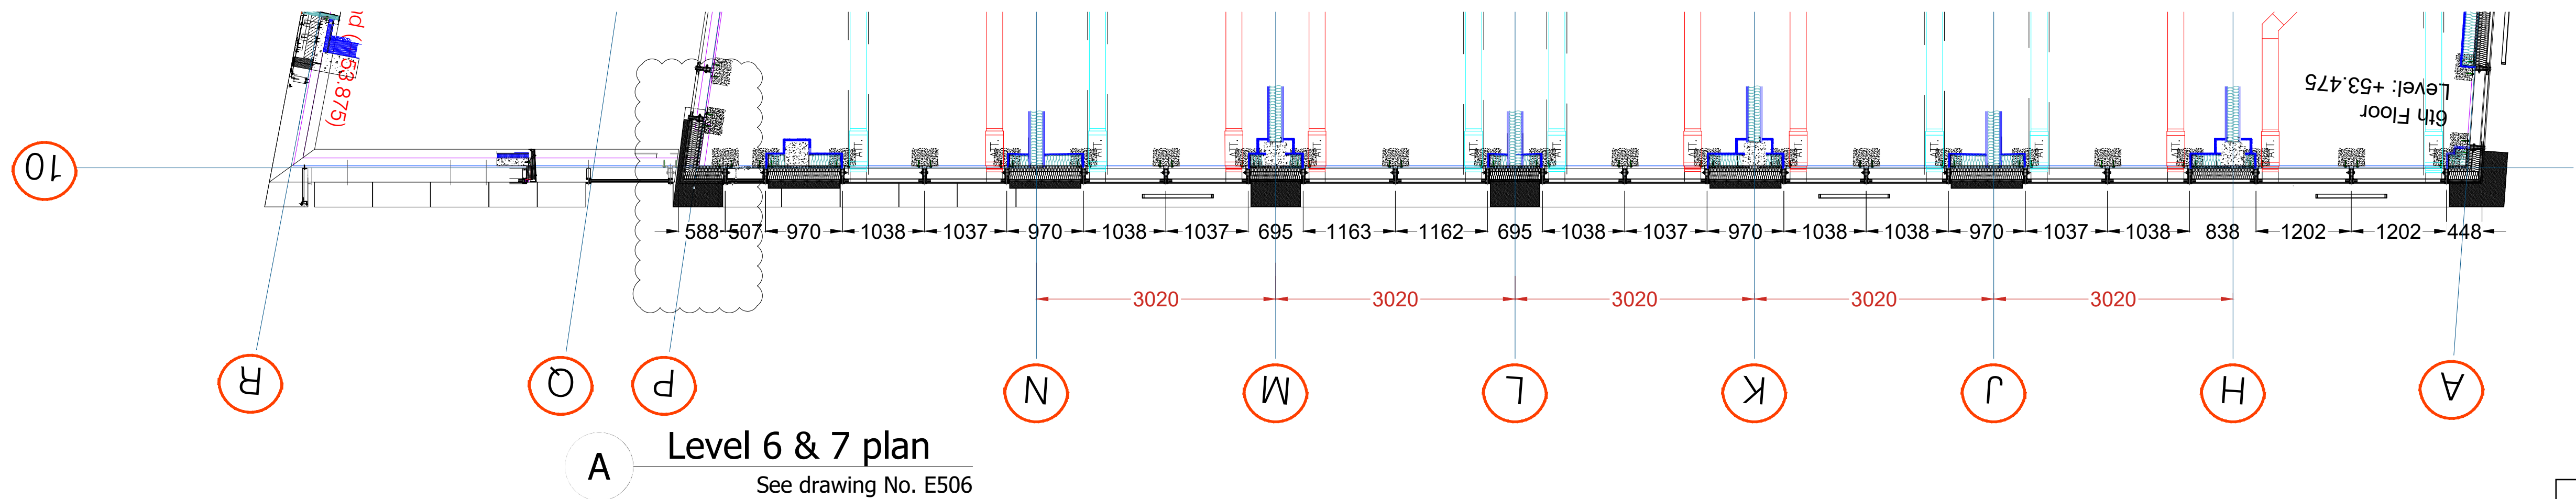

This drawing (or any part thereof) may not be copied, transmitted or disclosed to any third party or unauthorized person without the prior written permission of Britplas.
Patent Publication No. 2446720A.
This drawing is to be read in conjunction with all other relevant drawings prepared by consultants and sub-contractors.
Do not scale from this drawing. Work only to printed dimensions.
Report any discrepancies to the Architect or representatives thereof.

Notes:
Suitable Primary/ Secondary Steelwork not by Britplas. Steelwork/ Concrete structure tolerance +/-18mm in any direction Non-accumulative.

C2	Construction Issue - Added corner cladding including transoms	09/02/21	MZ
C1	Construction Issue	29/09/20	MZ
A1	Approval Issue	20/08/20	MZ
Rev.	Description	Date	Initials
Project Title			
6602 - MOXY HOTEL MANCHESTER			
Drawing Title			
LEVEL 01-08 PLAN SETOUT TIVOLI STREET			
FOR CONSTRUCTION			
Unit 18 Kingsland Grange, Woodson, Warrington, Cheshire, WA1 4BW. Tel: (+44) 01925 924317 Fax: (+44) 01925 264110			
Britplas Commercial Ltd			
Project No.	Scale	DWG Sheet Size	
6602	1:50 @ A1	A1	
Drawn By	Checked By	Date	
MZ	AH	20/08/2020	
Drawing Number	Rev:		
BP-6602-E508			C2