




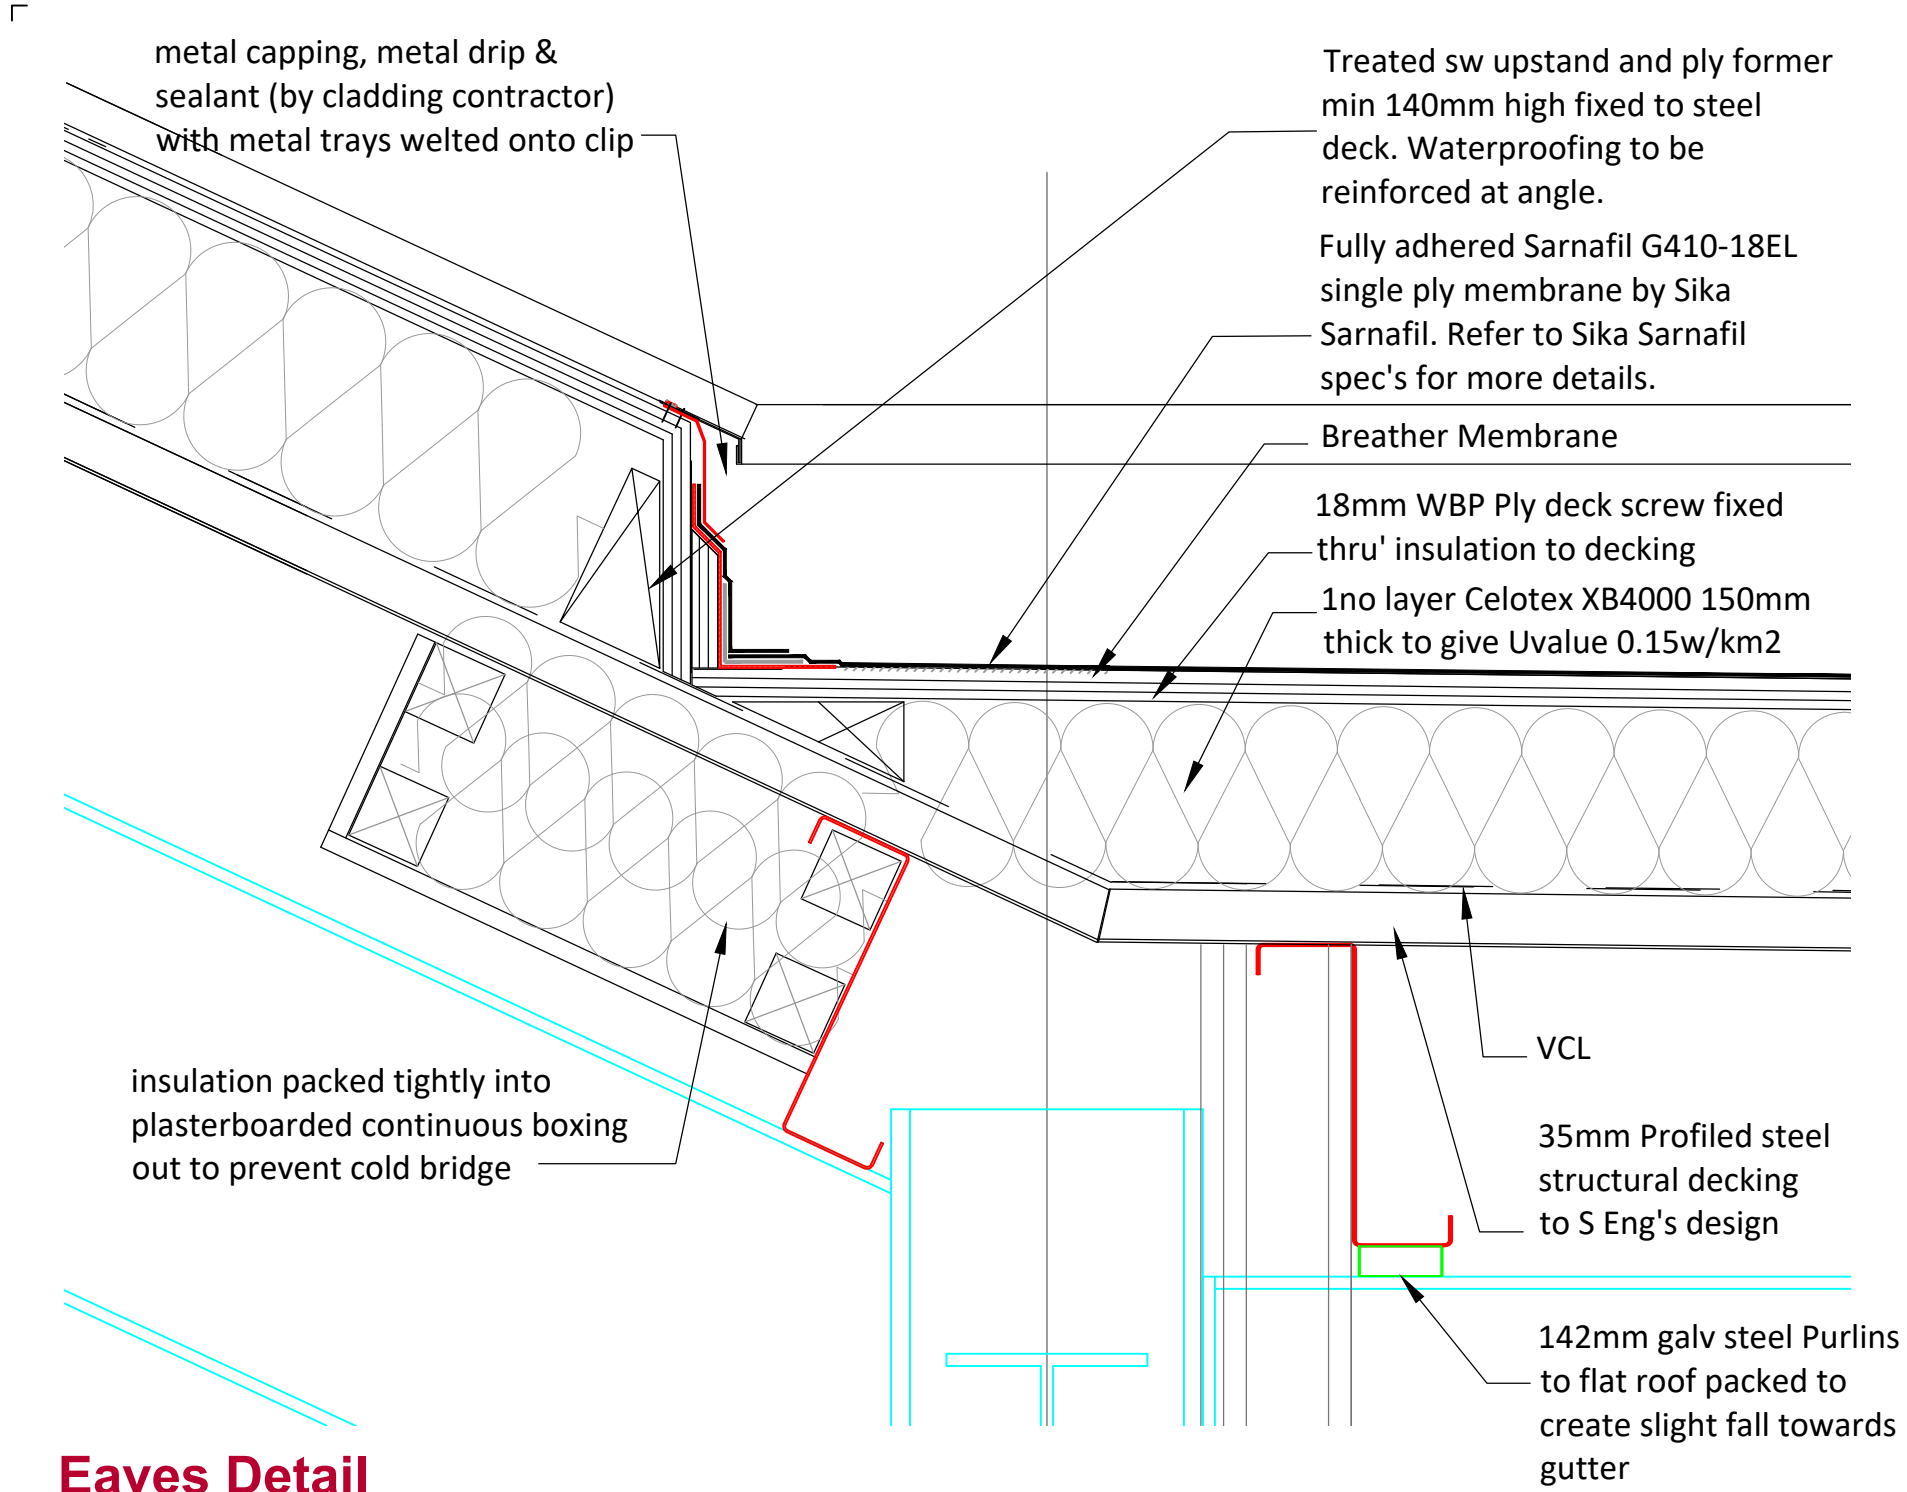


Eaves Detail
Scale 1:5

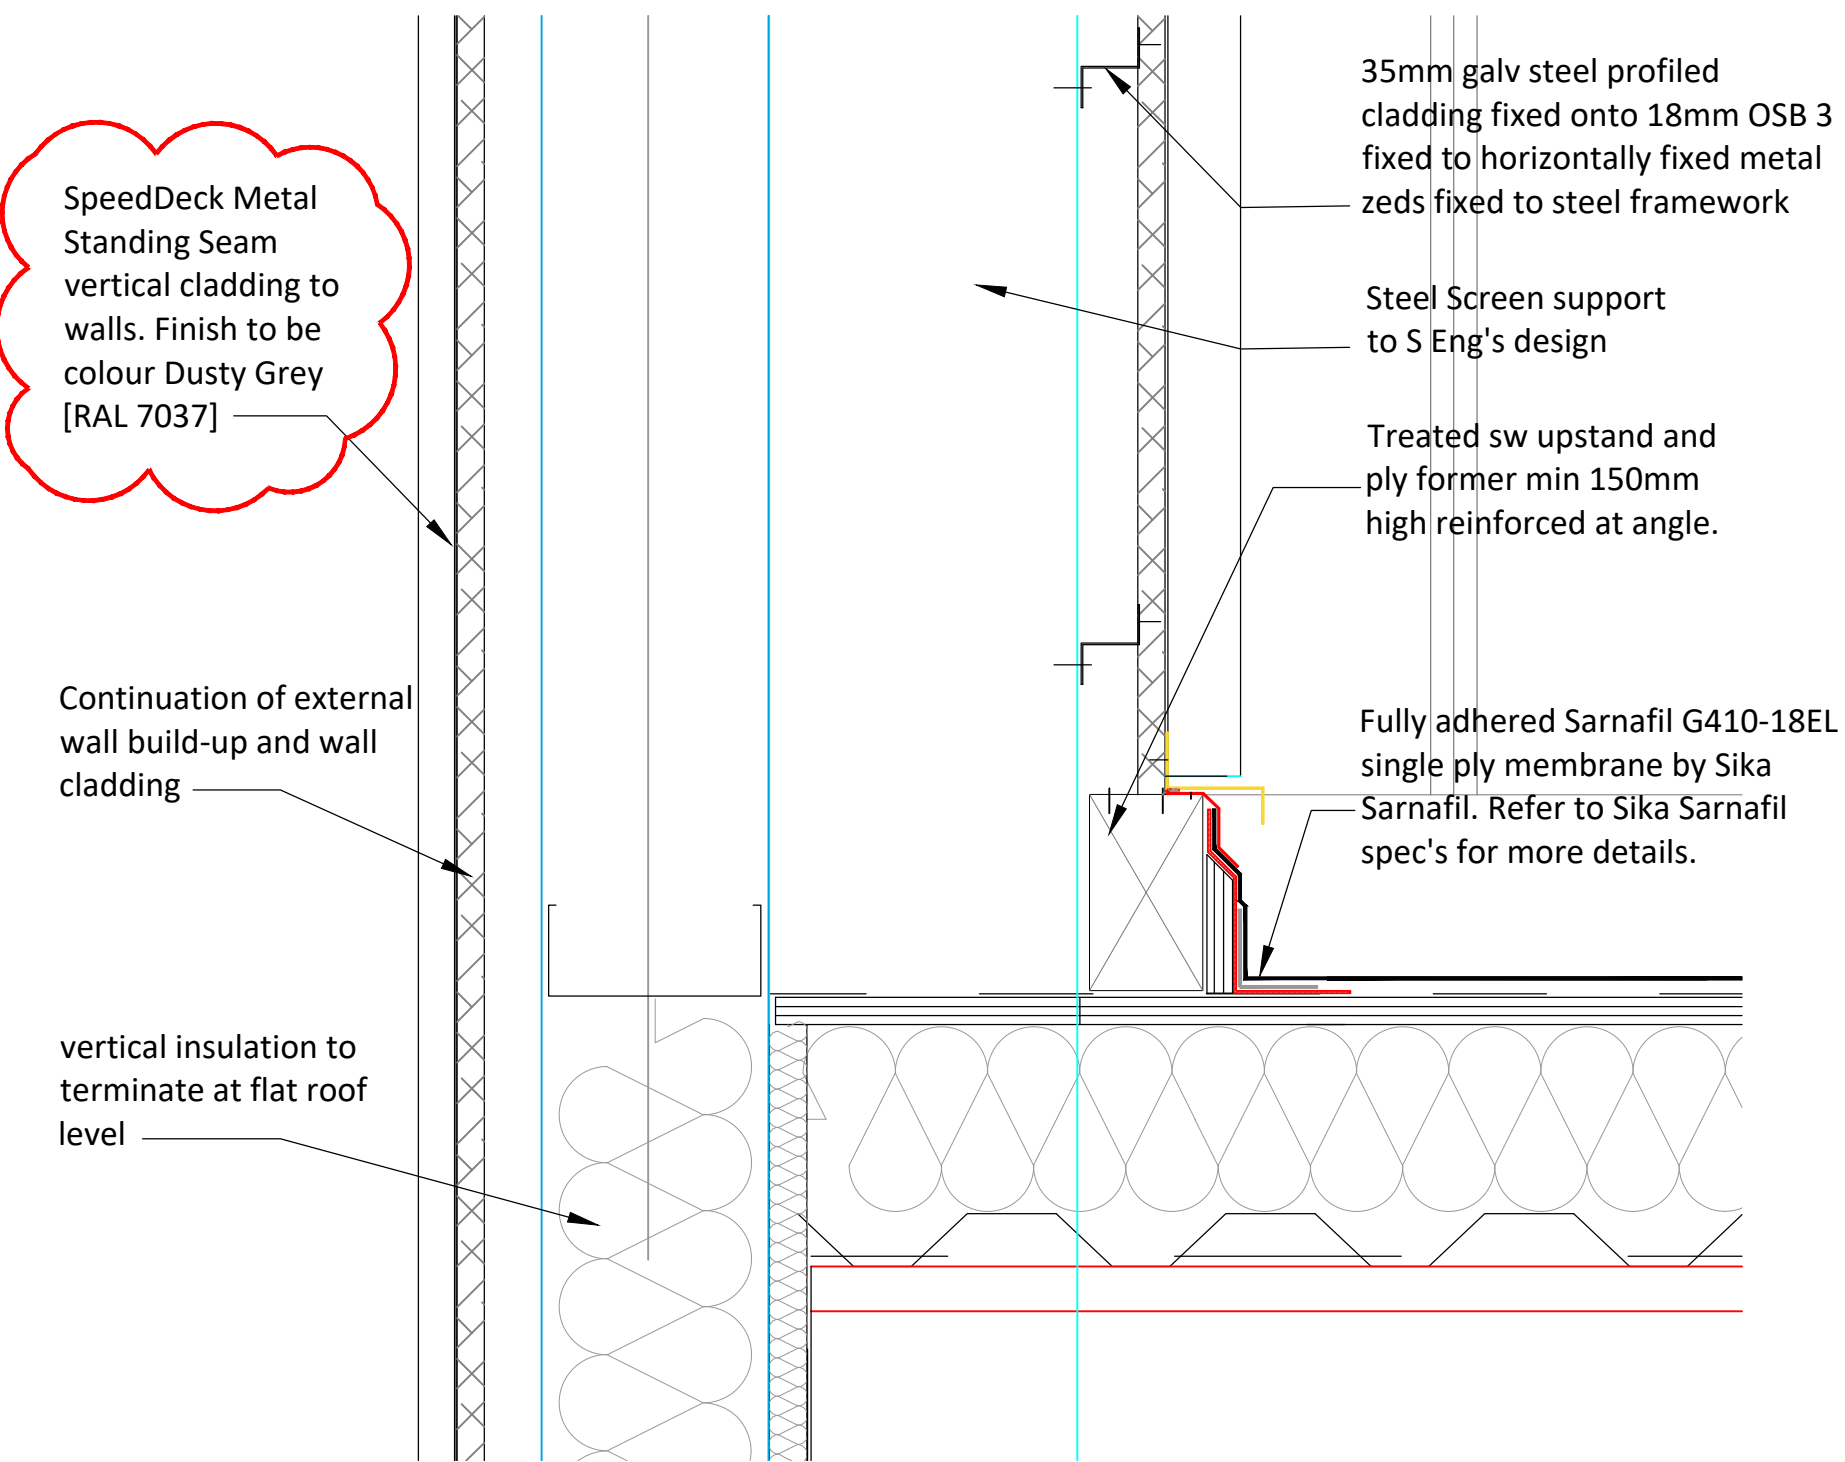


Verge Plant Screen Detail GL. A
Scale 1:5

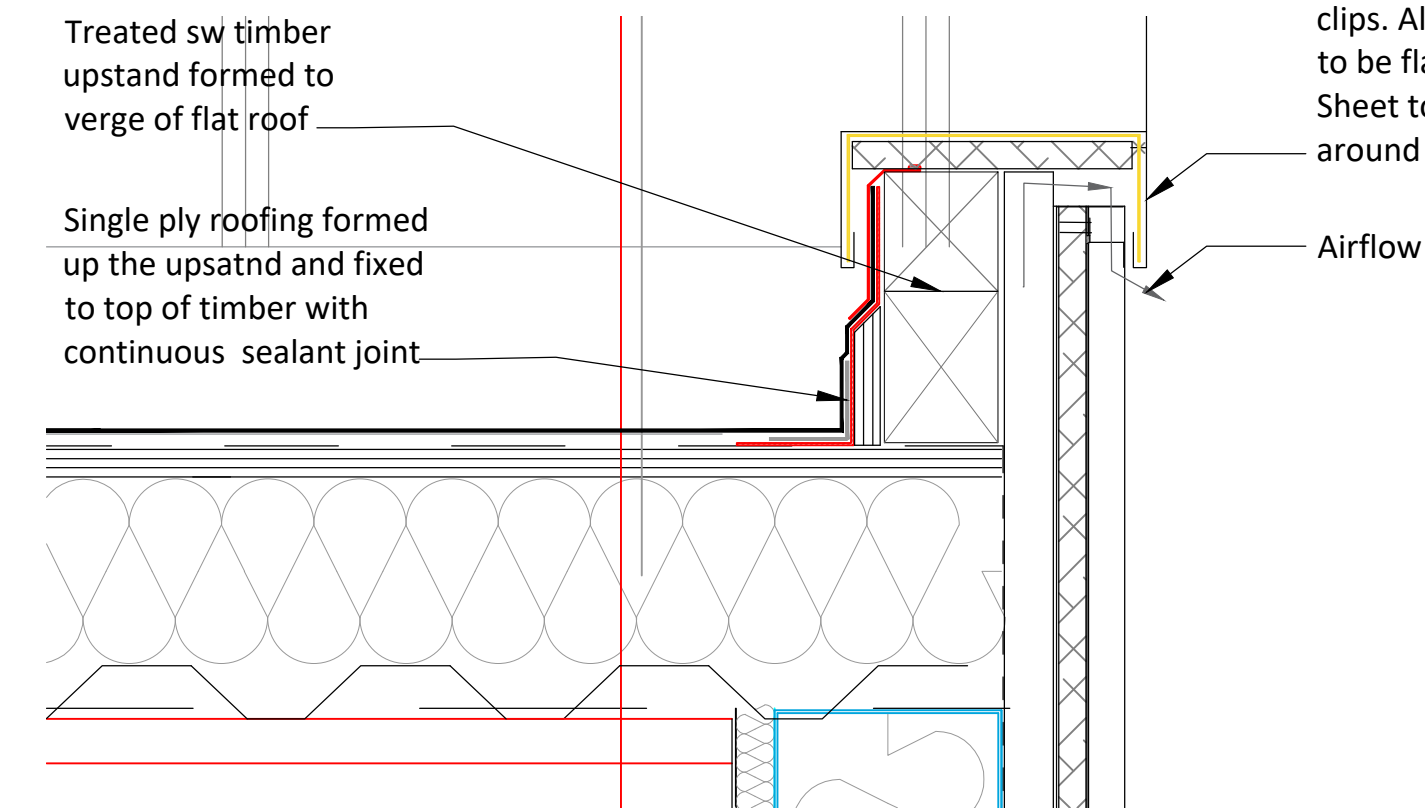

Verge Plant Screen Detail GL. G
Scale 1:5

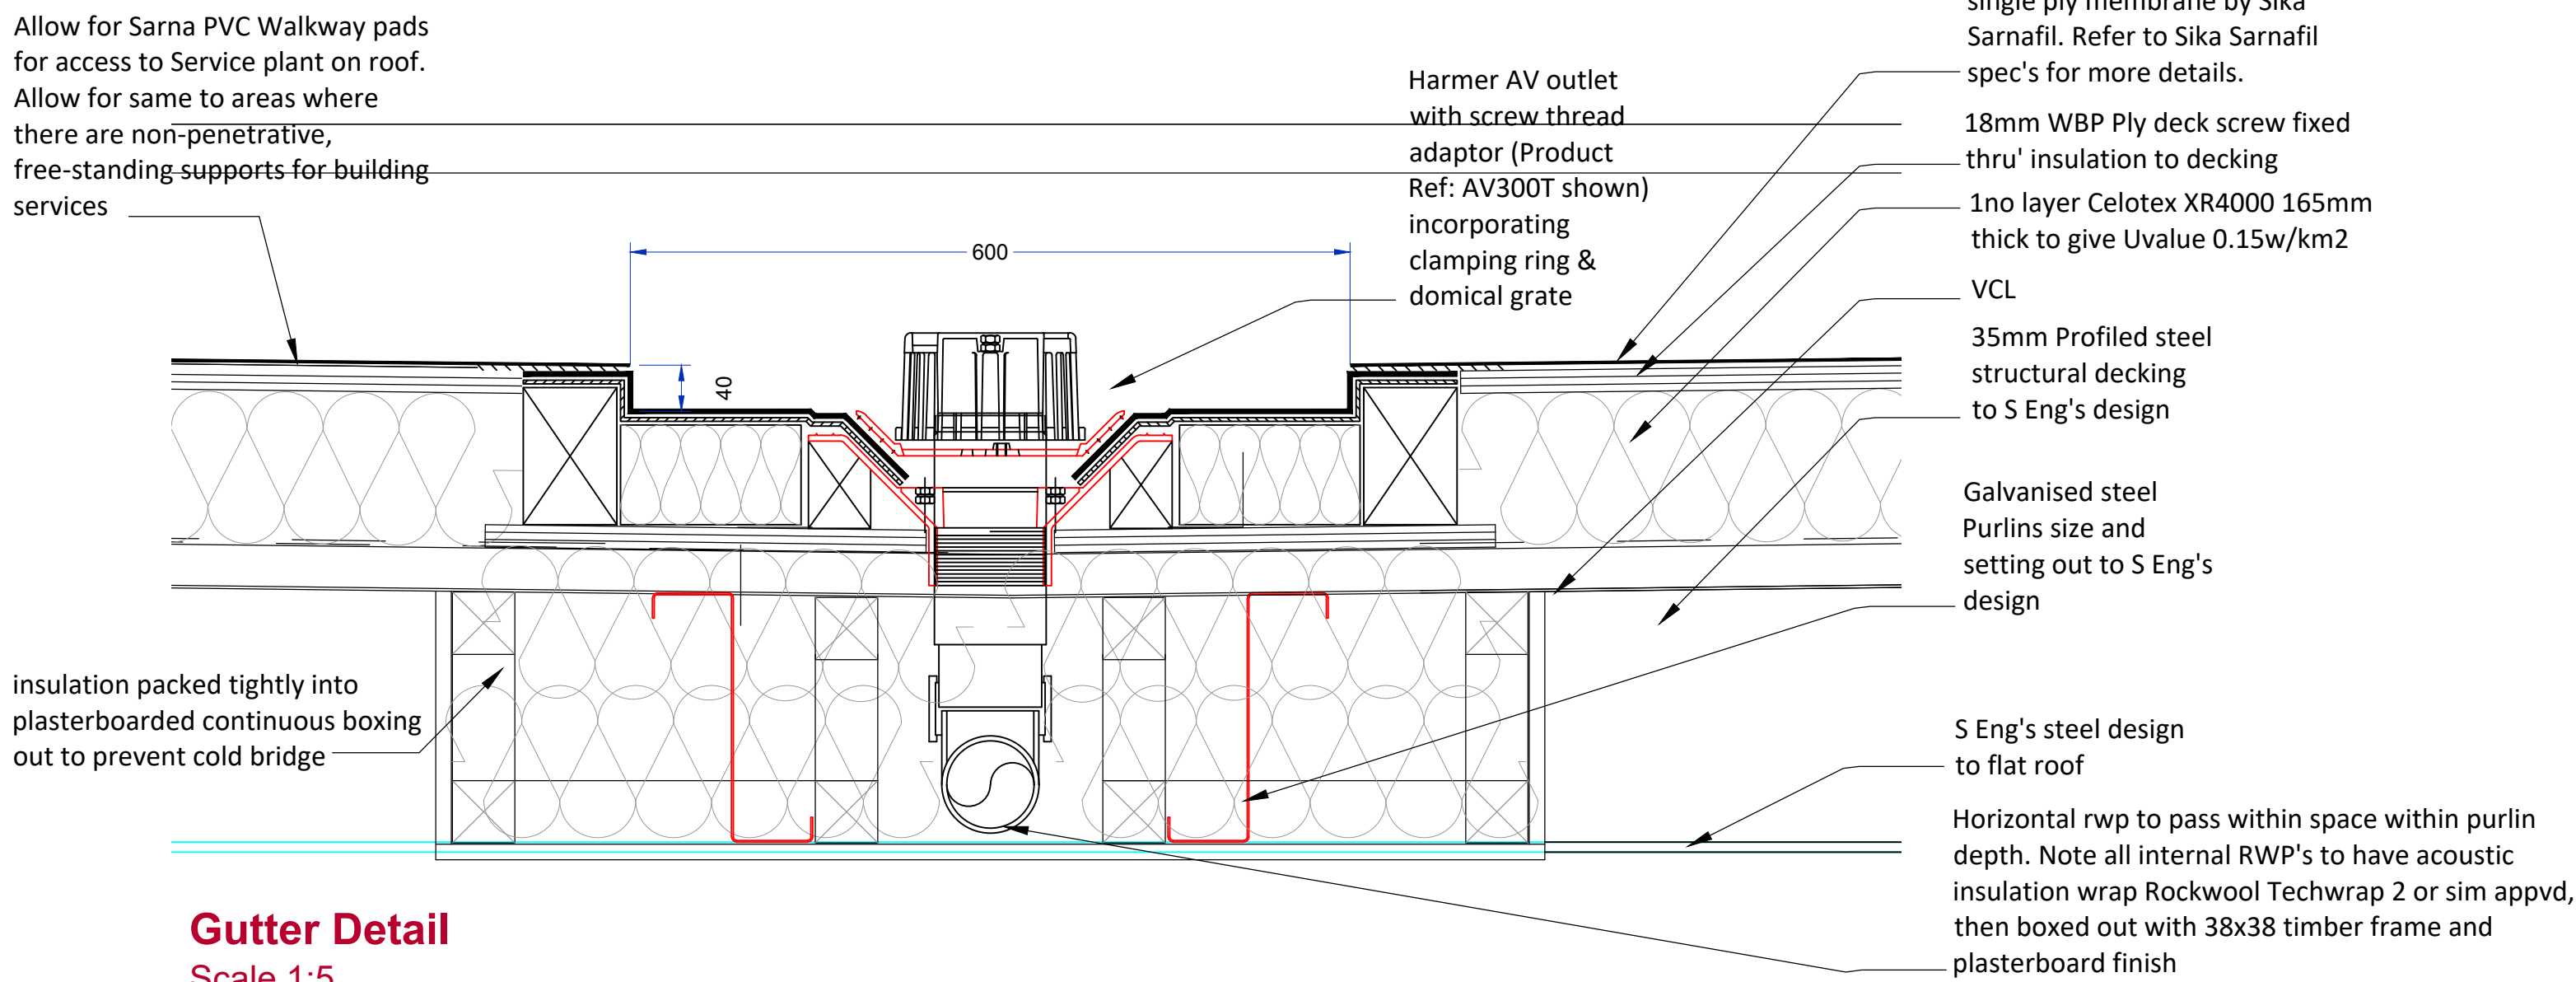

Gutter Detail
Scale 1:5

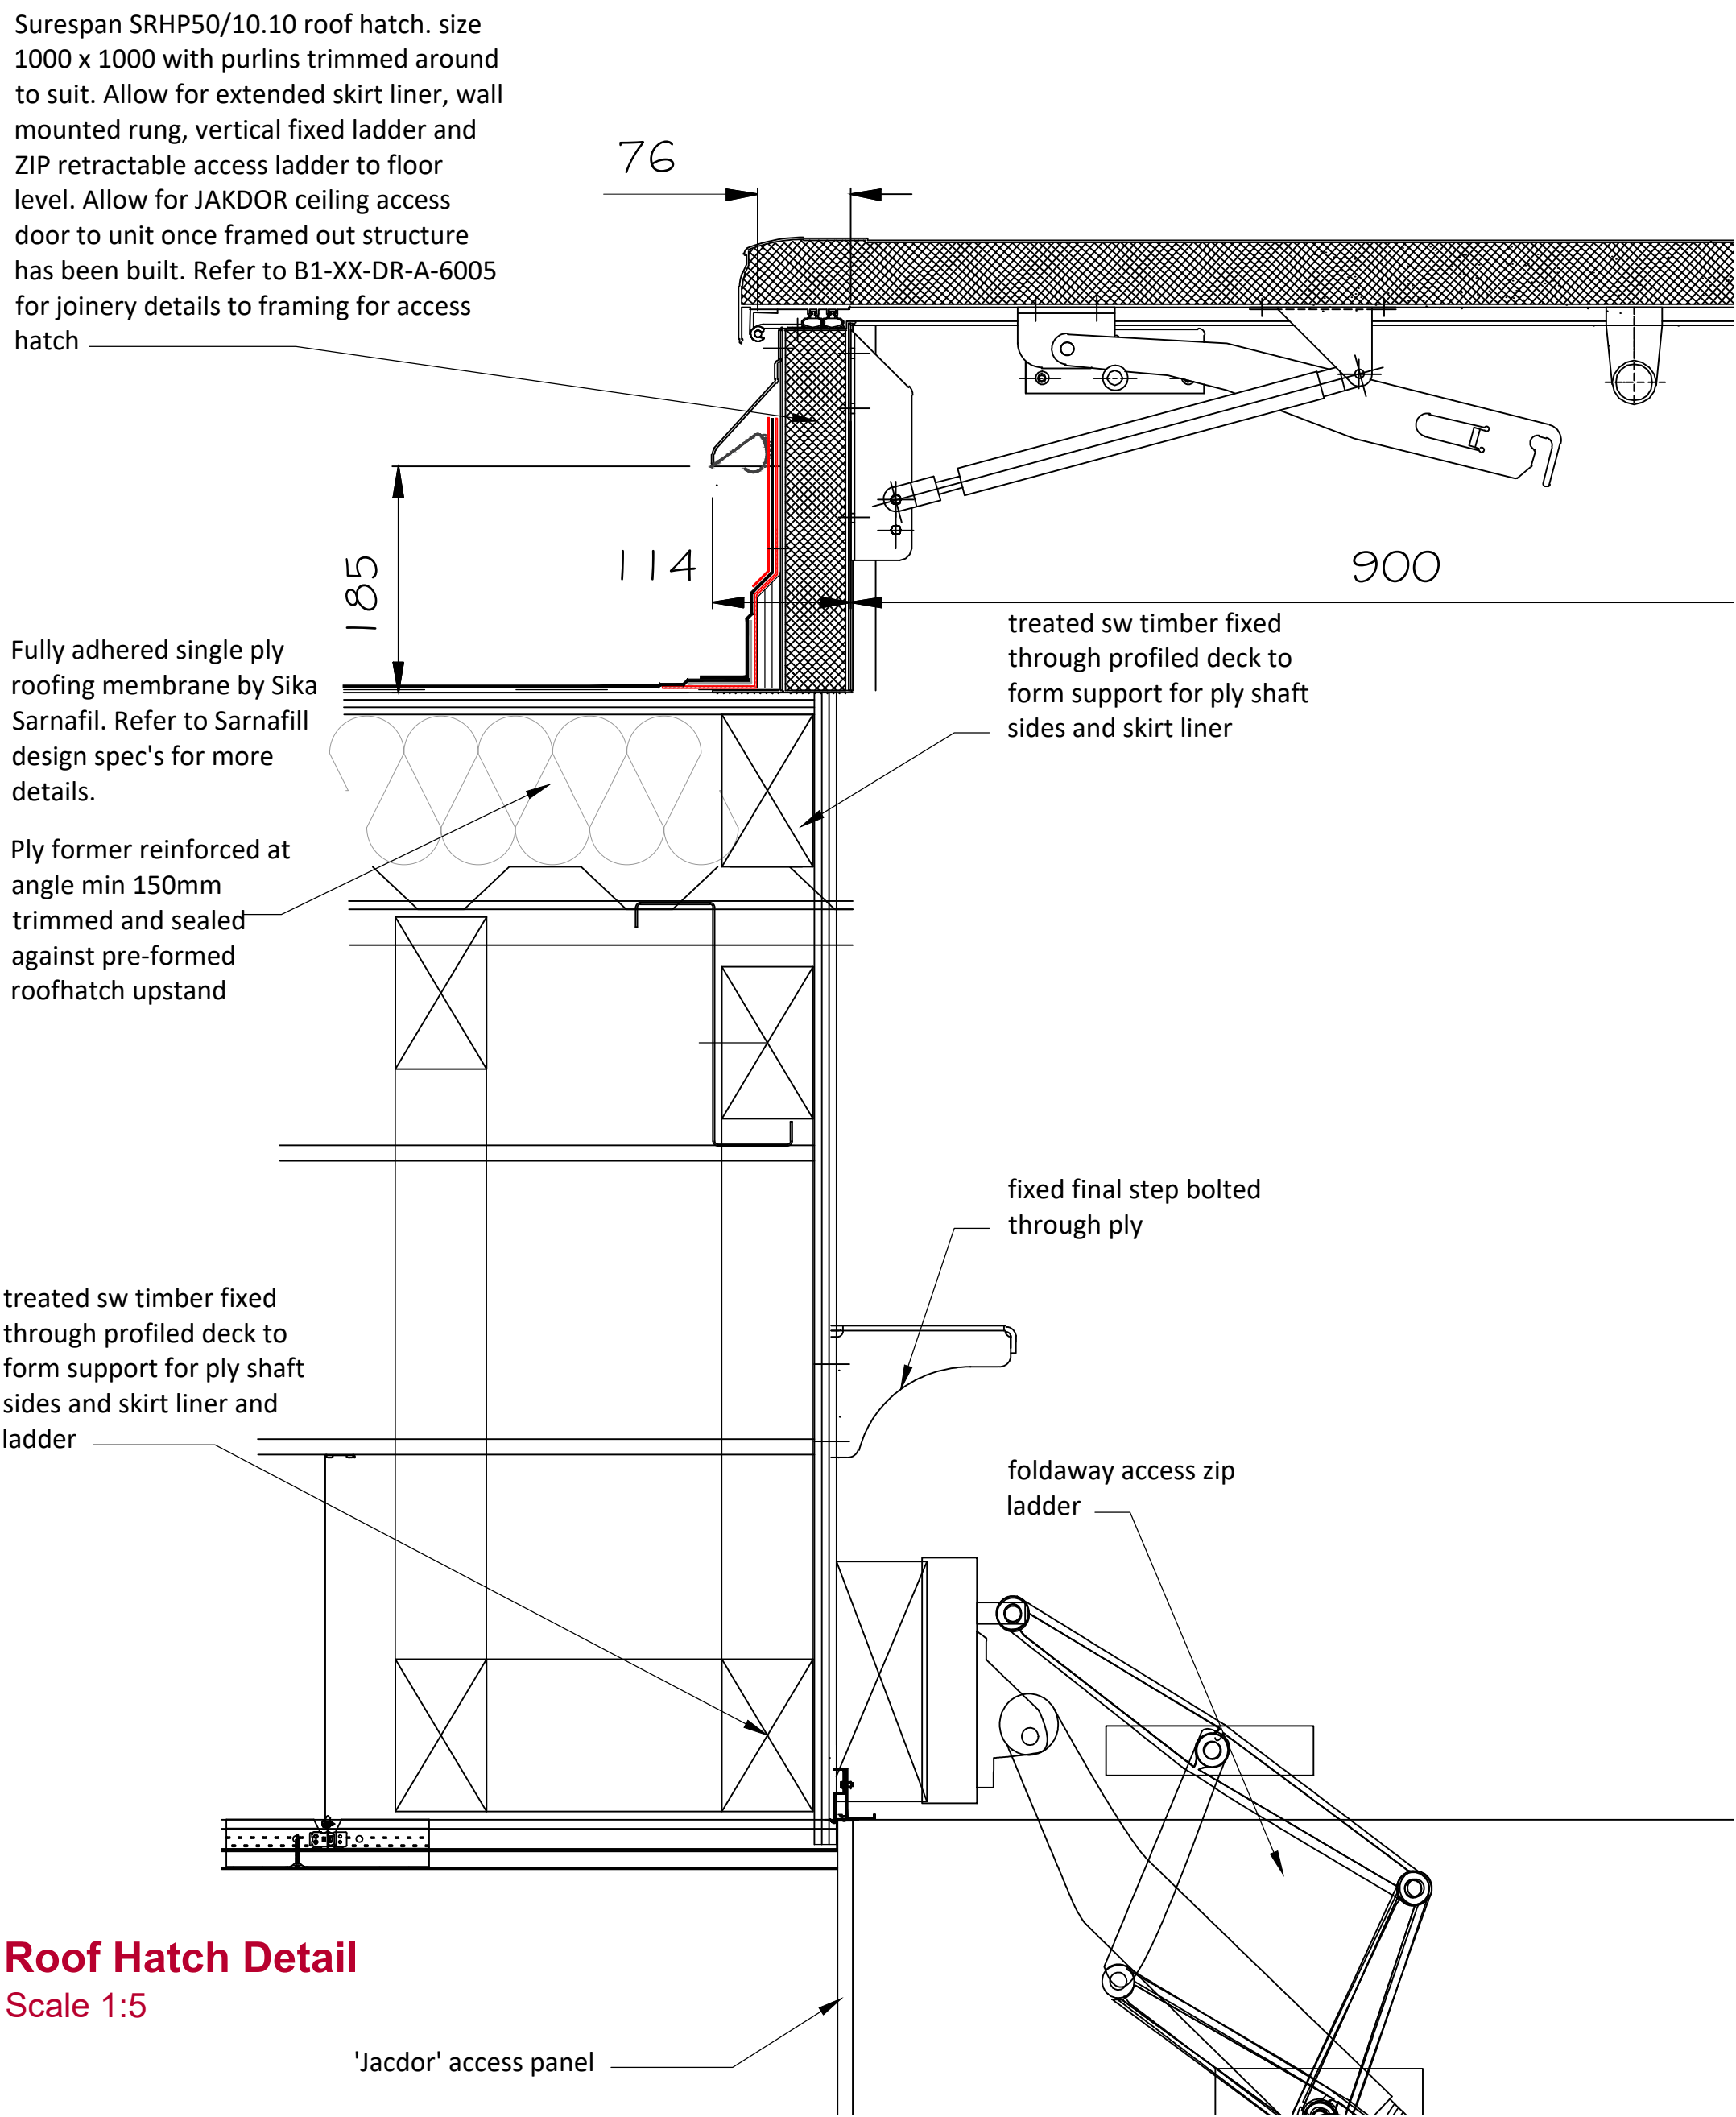

Roof Hatch Detail
Scale 1:5

© This Drawing & Design is the copyright of Jenkins Design Services Ltd and should not be reproduced without written consent.

Contractors are to check all levels & dimensions on site prior to site works commencing & report discrepancies to the Designers.

DO NOT SCALE THIS DRAWING

CONSTRUCTION

PRETTYLITTLETHING

NOTES:

Roof Finish - Membrane type to be G410-18EL Adhered to ply deck
Allow for Sarna PVC Walkway pads for access to Service plant on roof. Allow for same to areas where there are non-penetrative, free-standing supports for building services

Please refer to Sika Sarnafil design and material specifications for full details on the single-ply membrane roofing system.

B	Finish annotation added in conjunction with pre-start planning conditions.	CM	TR	07.07.21
A	Construction Issue	CM	TR	10.06.21
Rev	Description	by	Chk	Date

Project: **PLT Wellington Mill** Pollard Street East, Ancoats, Manchester, M40 7FS


Title: **Roof & Cladding Details (Sht 2 of 2)**

Client: **Pretty Little Thing**

Drawn By: **TJC** Checked By: **TR** on **07/08/2020**

Original Size: **A1** Project Number: **22009**

Drawing Number: **B1-XX-DR-A-6002** REV **B**

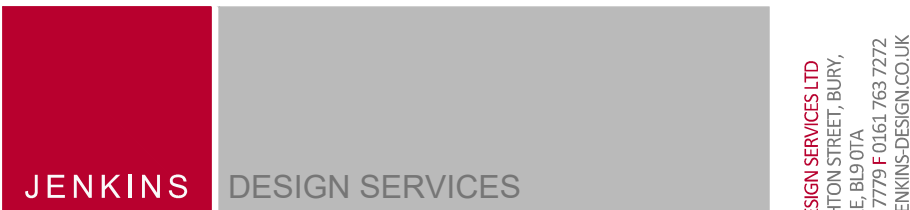

ARCHITECTURE INTERIOR DESIGN PROJECT MANAGEMENT CDM CO-ORDINATOR BUILDING CONSULTANCY

JENKINS DESIGN SERVICES LTD
2/4 HOUGHTON STREET, BURY,
LANSHIRE, BL9 9AB
T: 0161 765 7798 F: 0161 765 7272
E: TEAM@JENKINSDESIGN.CO.UK