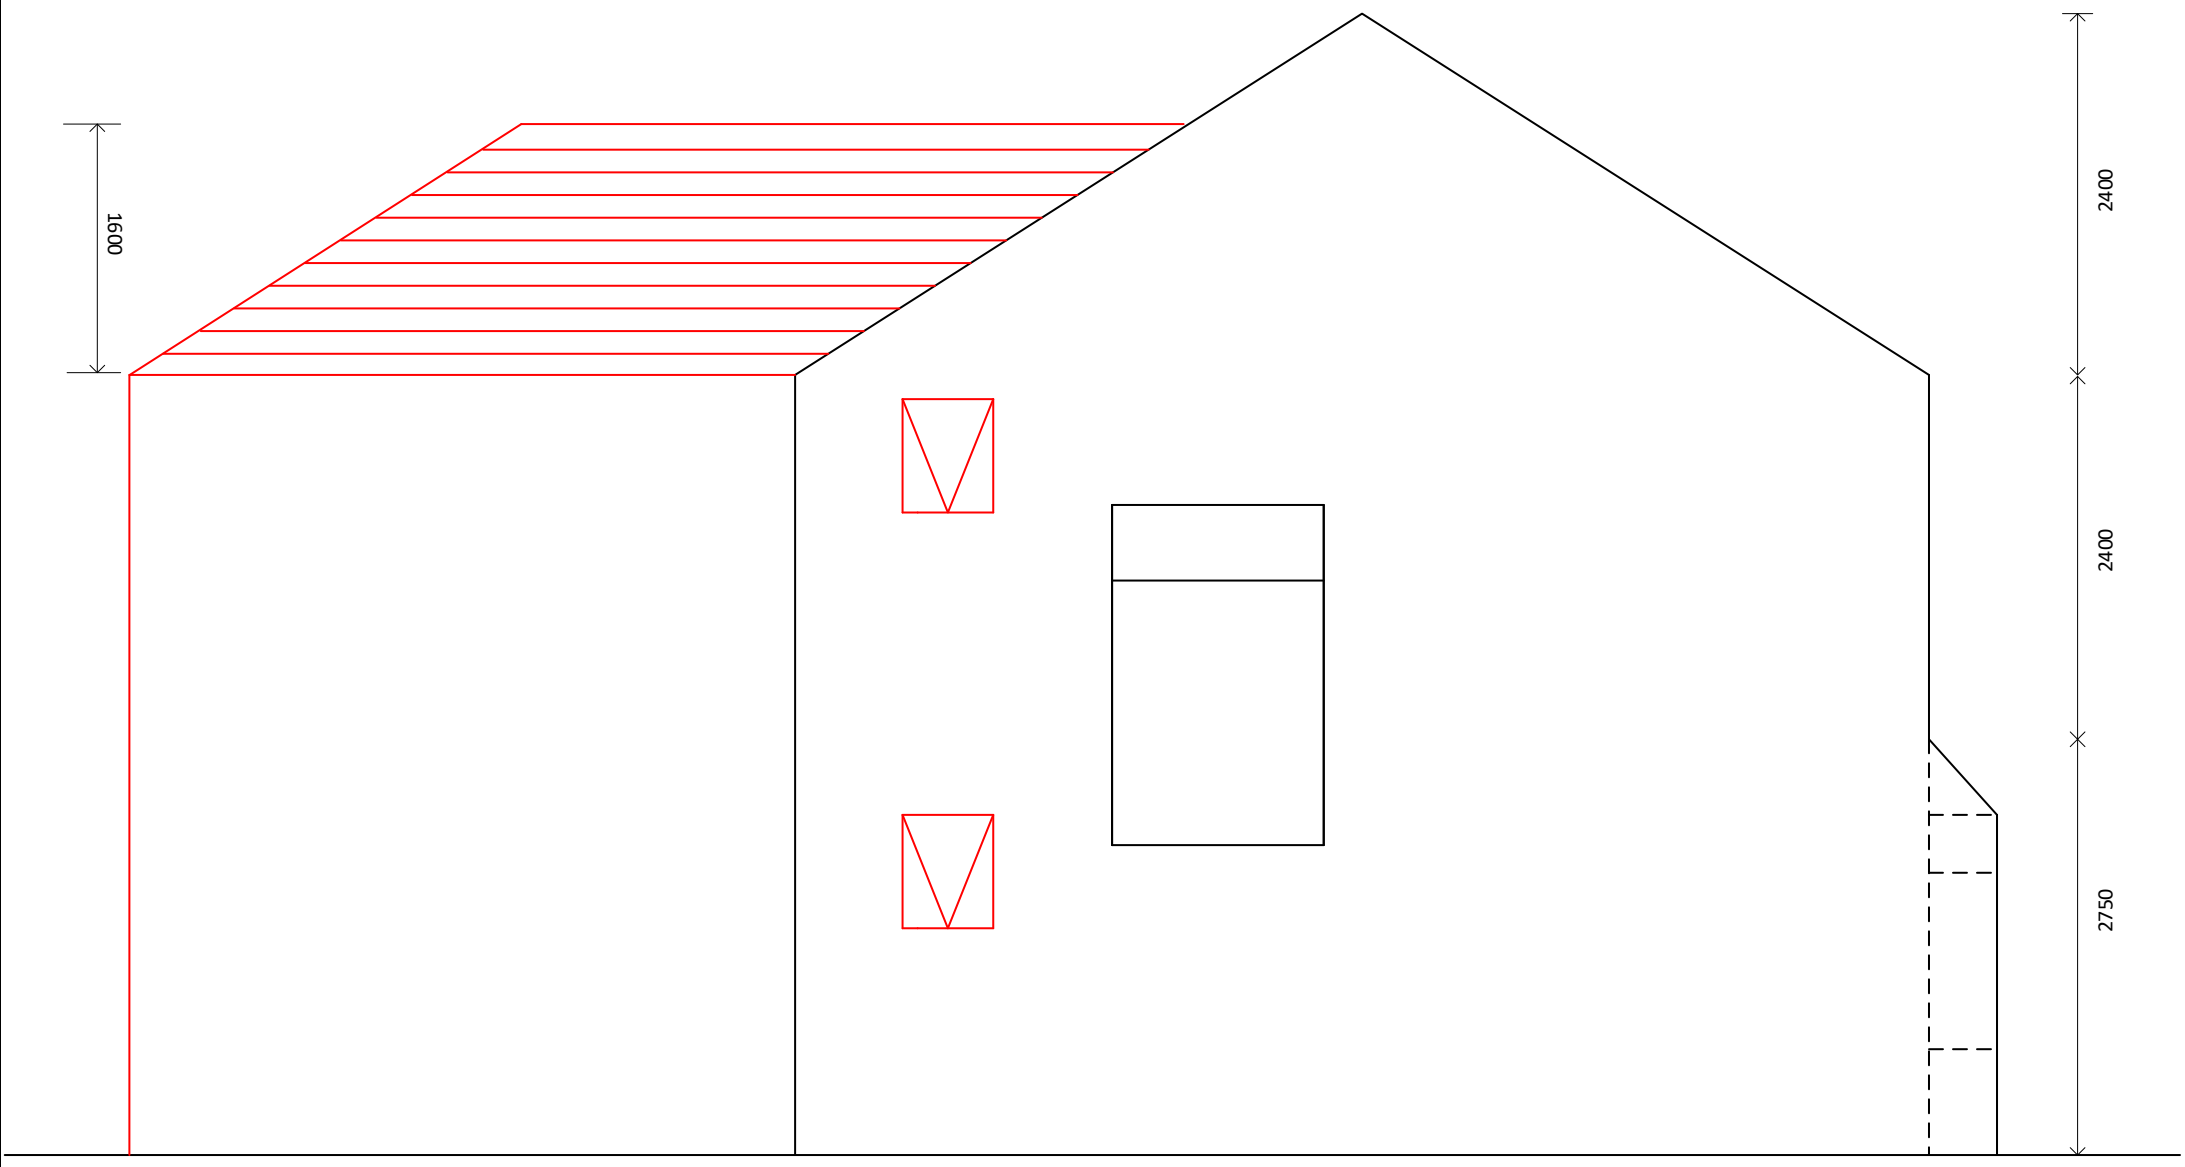

PROPOSED SIDE ELEVATION
From street side

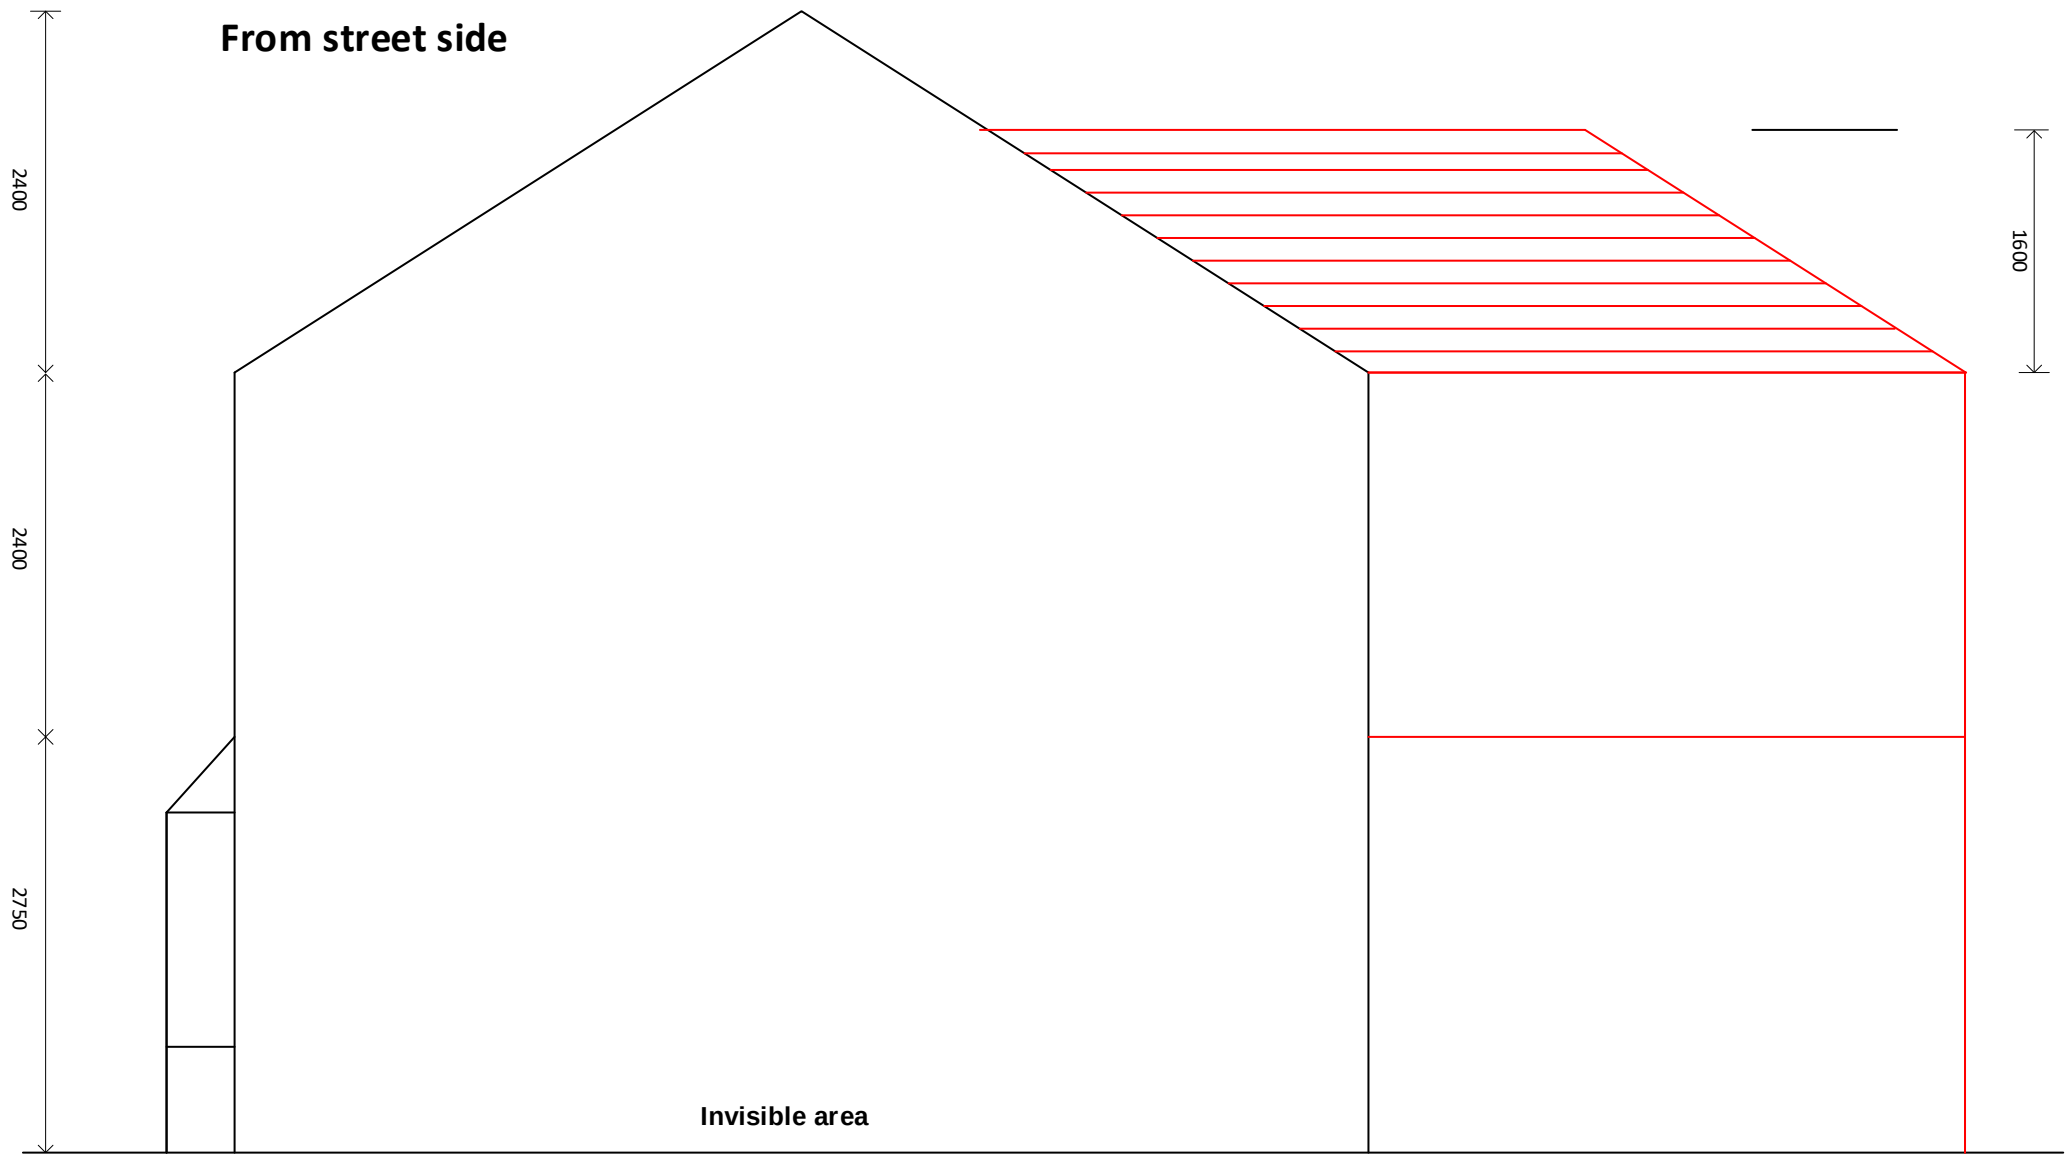

PROPOSED SIDE ELEVATION
From neighbour side

Design 4 Build Services 77 Fields New Road, Oldham OL9 8BT Mob. 07722432673			
Client	Dr. Zulfiqar Ali Chaudhry 13 Cerdric Road Manchester M8 4JE		
Title	Two Storey Extension to the Front, Side and Rear with part single storey front & Rear		
Scale	1 = 50@A3	Drawing No.	ZA-PP-06 12/07/2021