

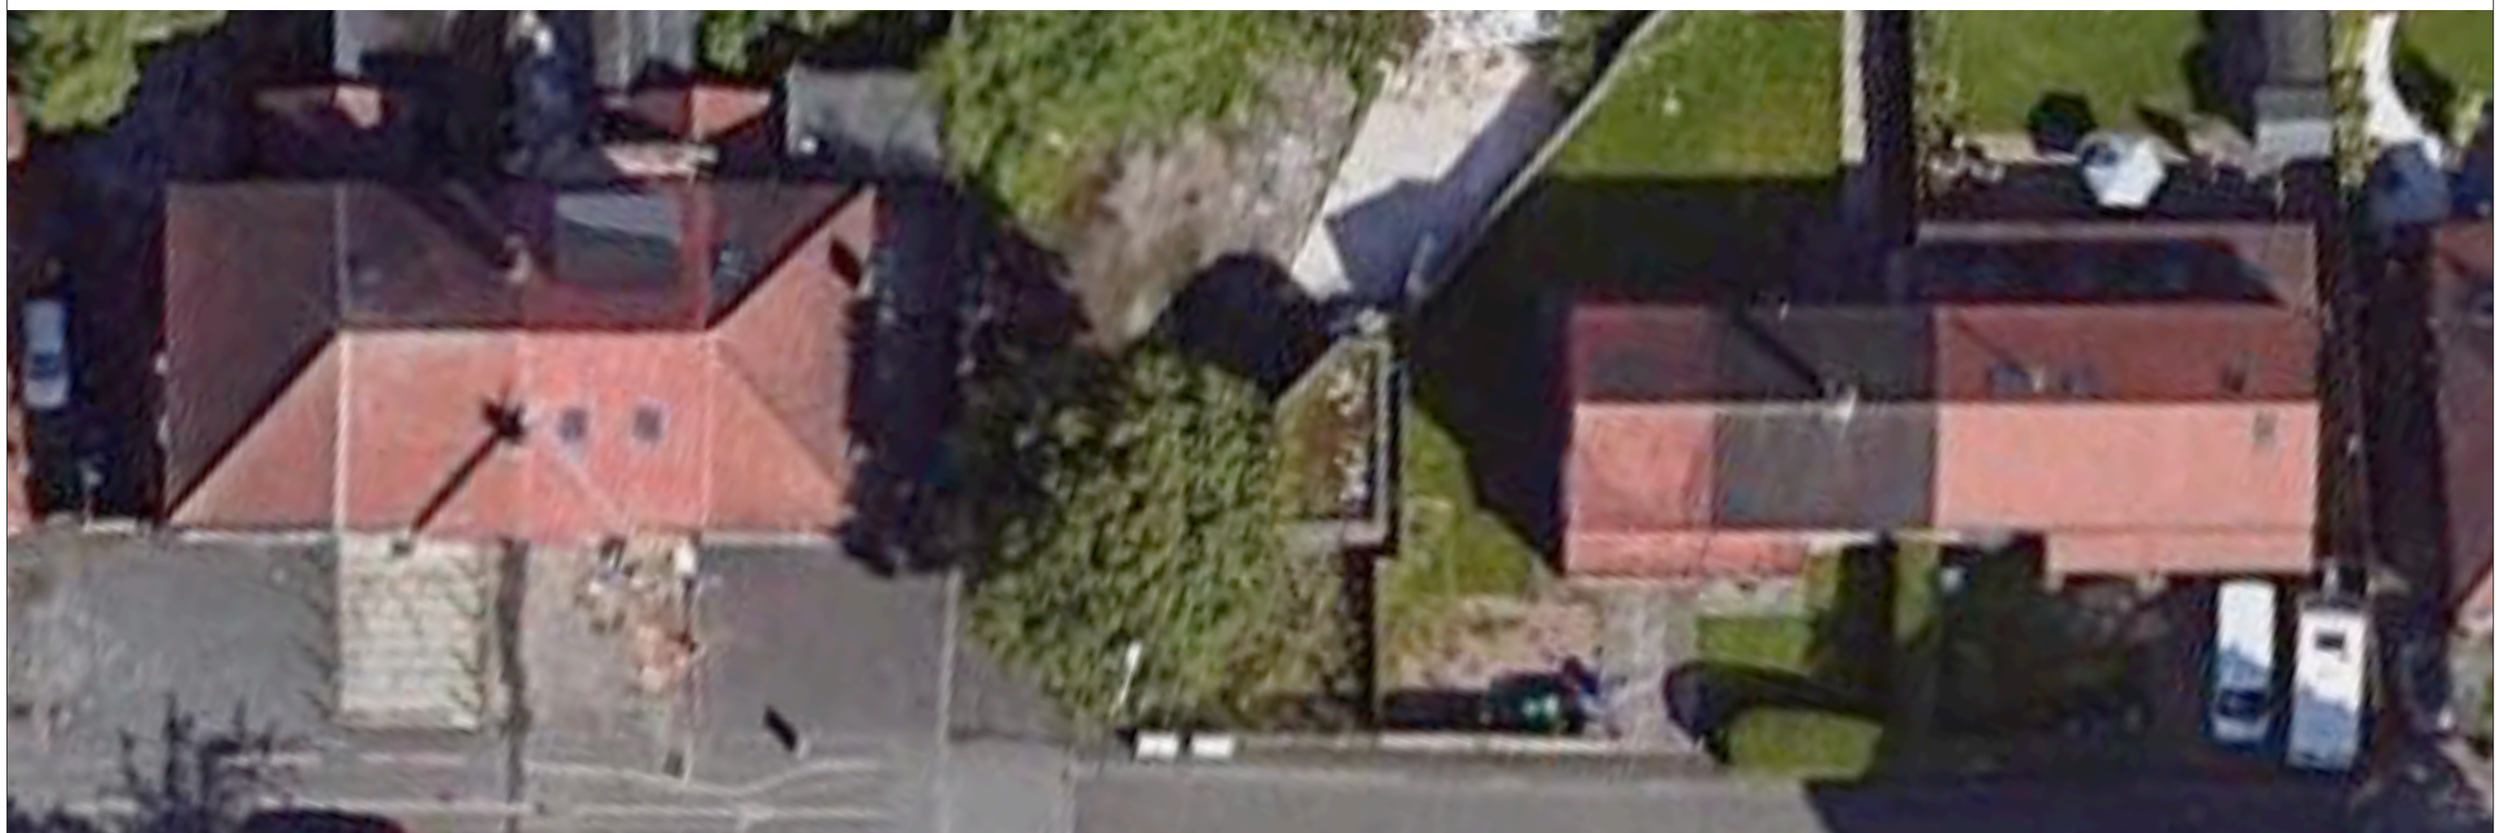

0 2 4 6 8 10
Metres

Jonathan Davidson Architects
Architecture & Industrial Design
47 Hilton Street
MANCHESTER
M1 2EF
t: 0161 711 0835
e: inbox@jdavidsonarchitects.com
w: www.jdavidsonarchitects.com

Client T Sabir
Project **48 Burton Road**
Withington
Status For information

Document **Outline Proposals v3**
Street Elevation to Burton Rd
Scale & Date 1:200 @ A3 Feb 2021

Doc Ref | 362 | SK | 3003 | -