


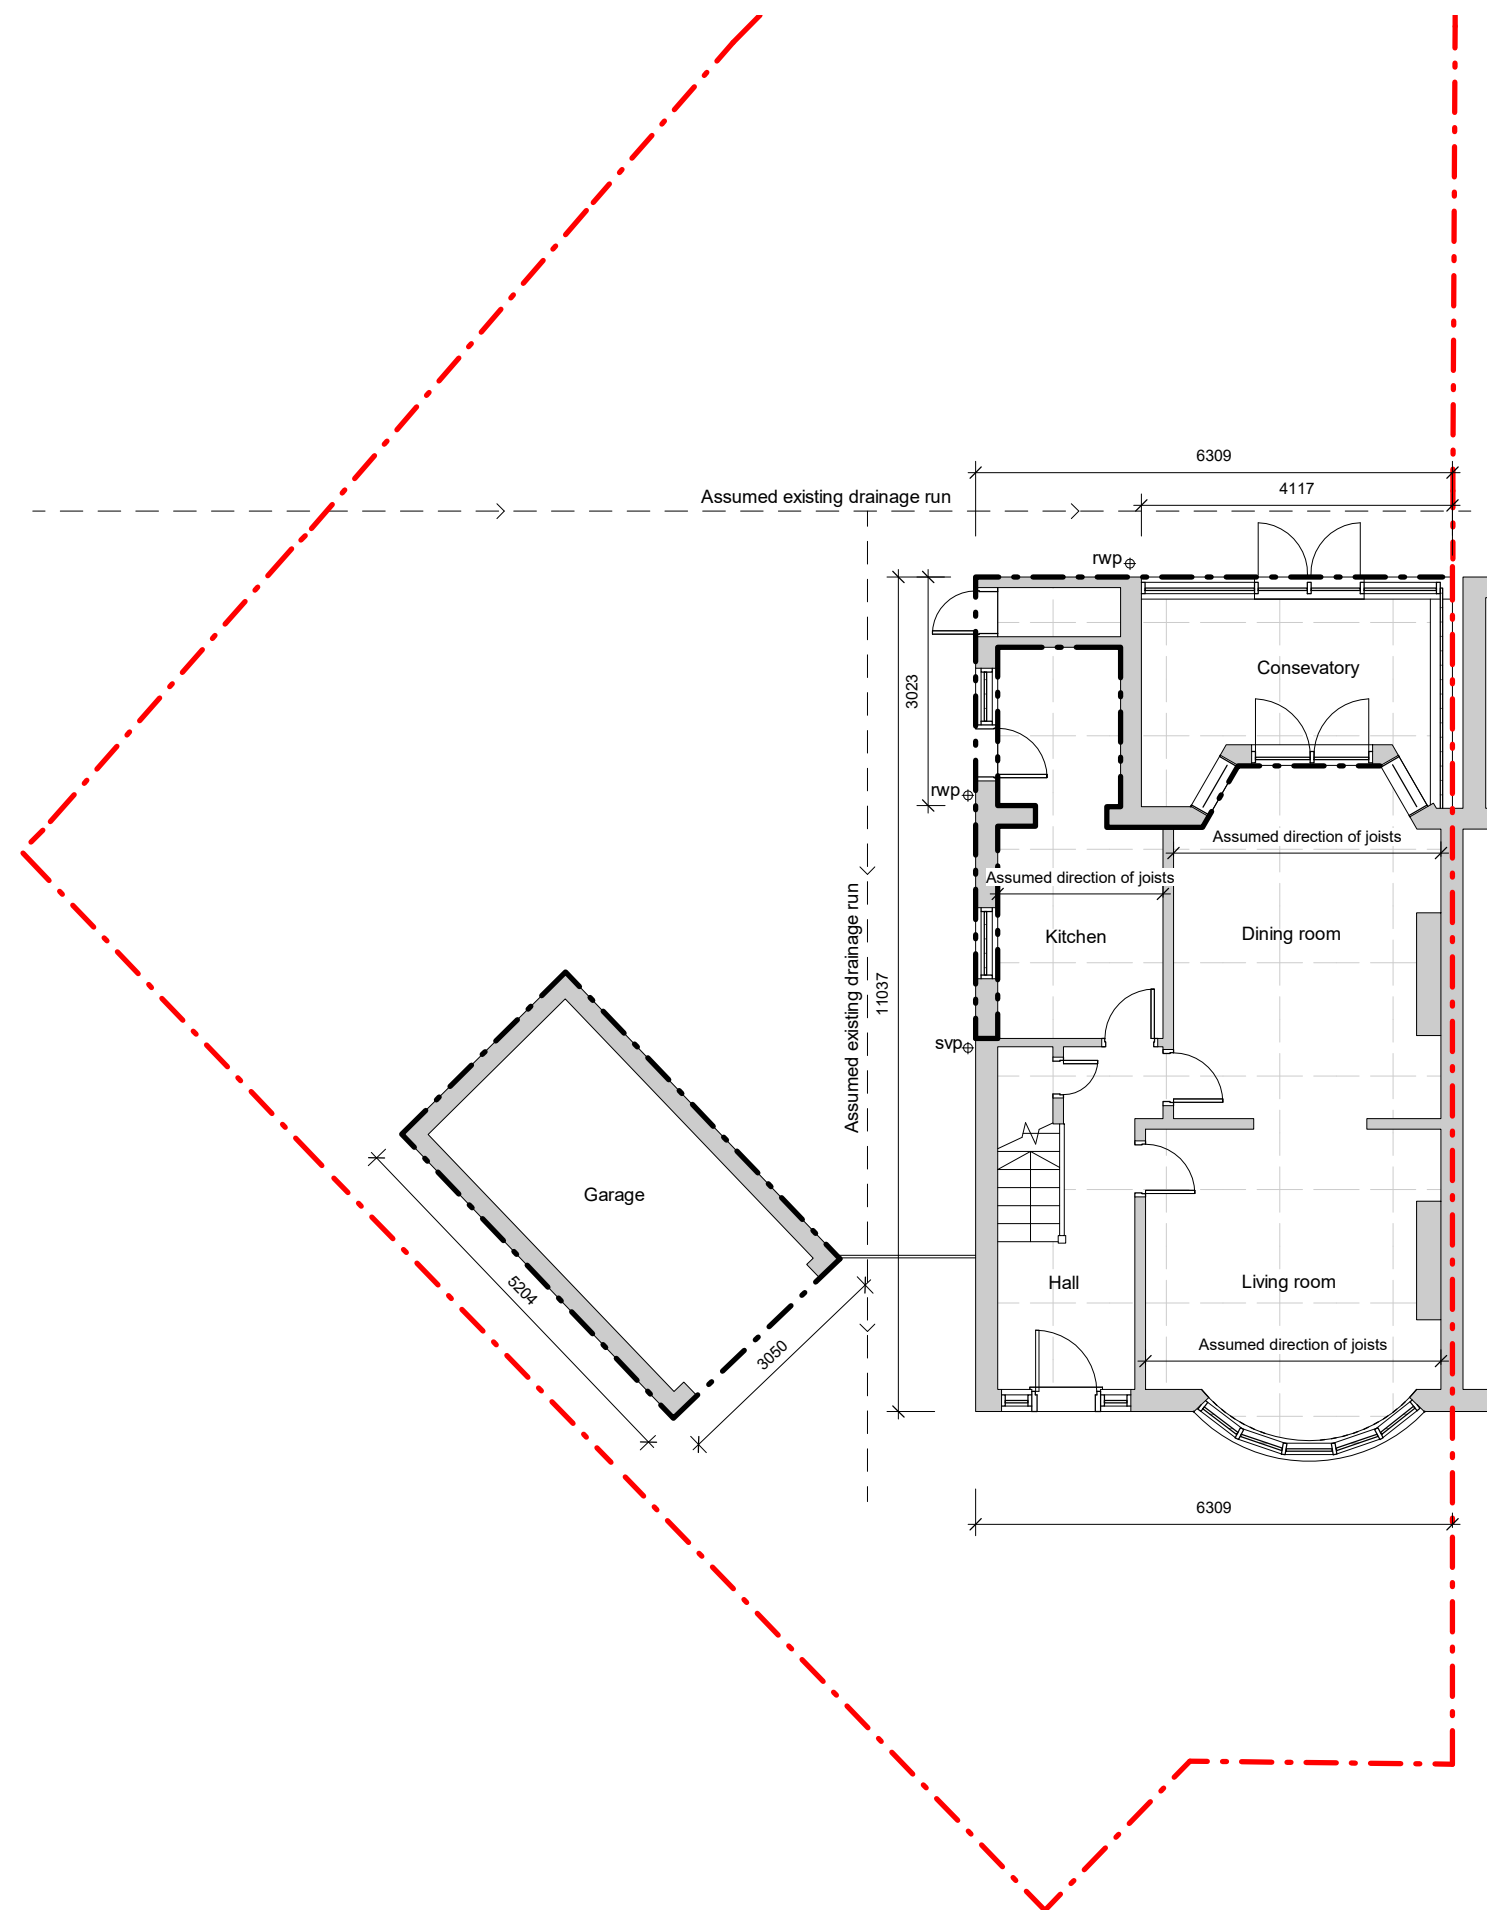

Existing drainage to be checked before construction commences and Architect informed on discrepancies from plans	
Contractor must check all dimensions on site and discrepancies to be reported immediately to the Architect before proceeding	
Assumed direction of joists marked on plans, Contractor must inspect the building prior to site start and inform Architect of any discrepancies prior to site start	
	Area indicated existing walls
	
Dashed line indicated demolition	
Drawing not to be scaled from - only use dimensions indicated	

Project: 15 Avonlea Drive, Burnage, Manchester, M19 1AH
Scale 1:100
Sheet size: A3
 N

