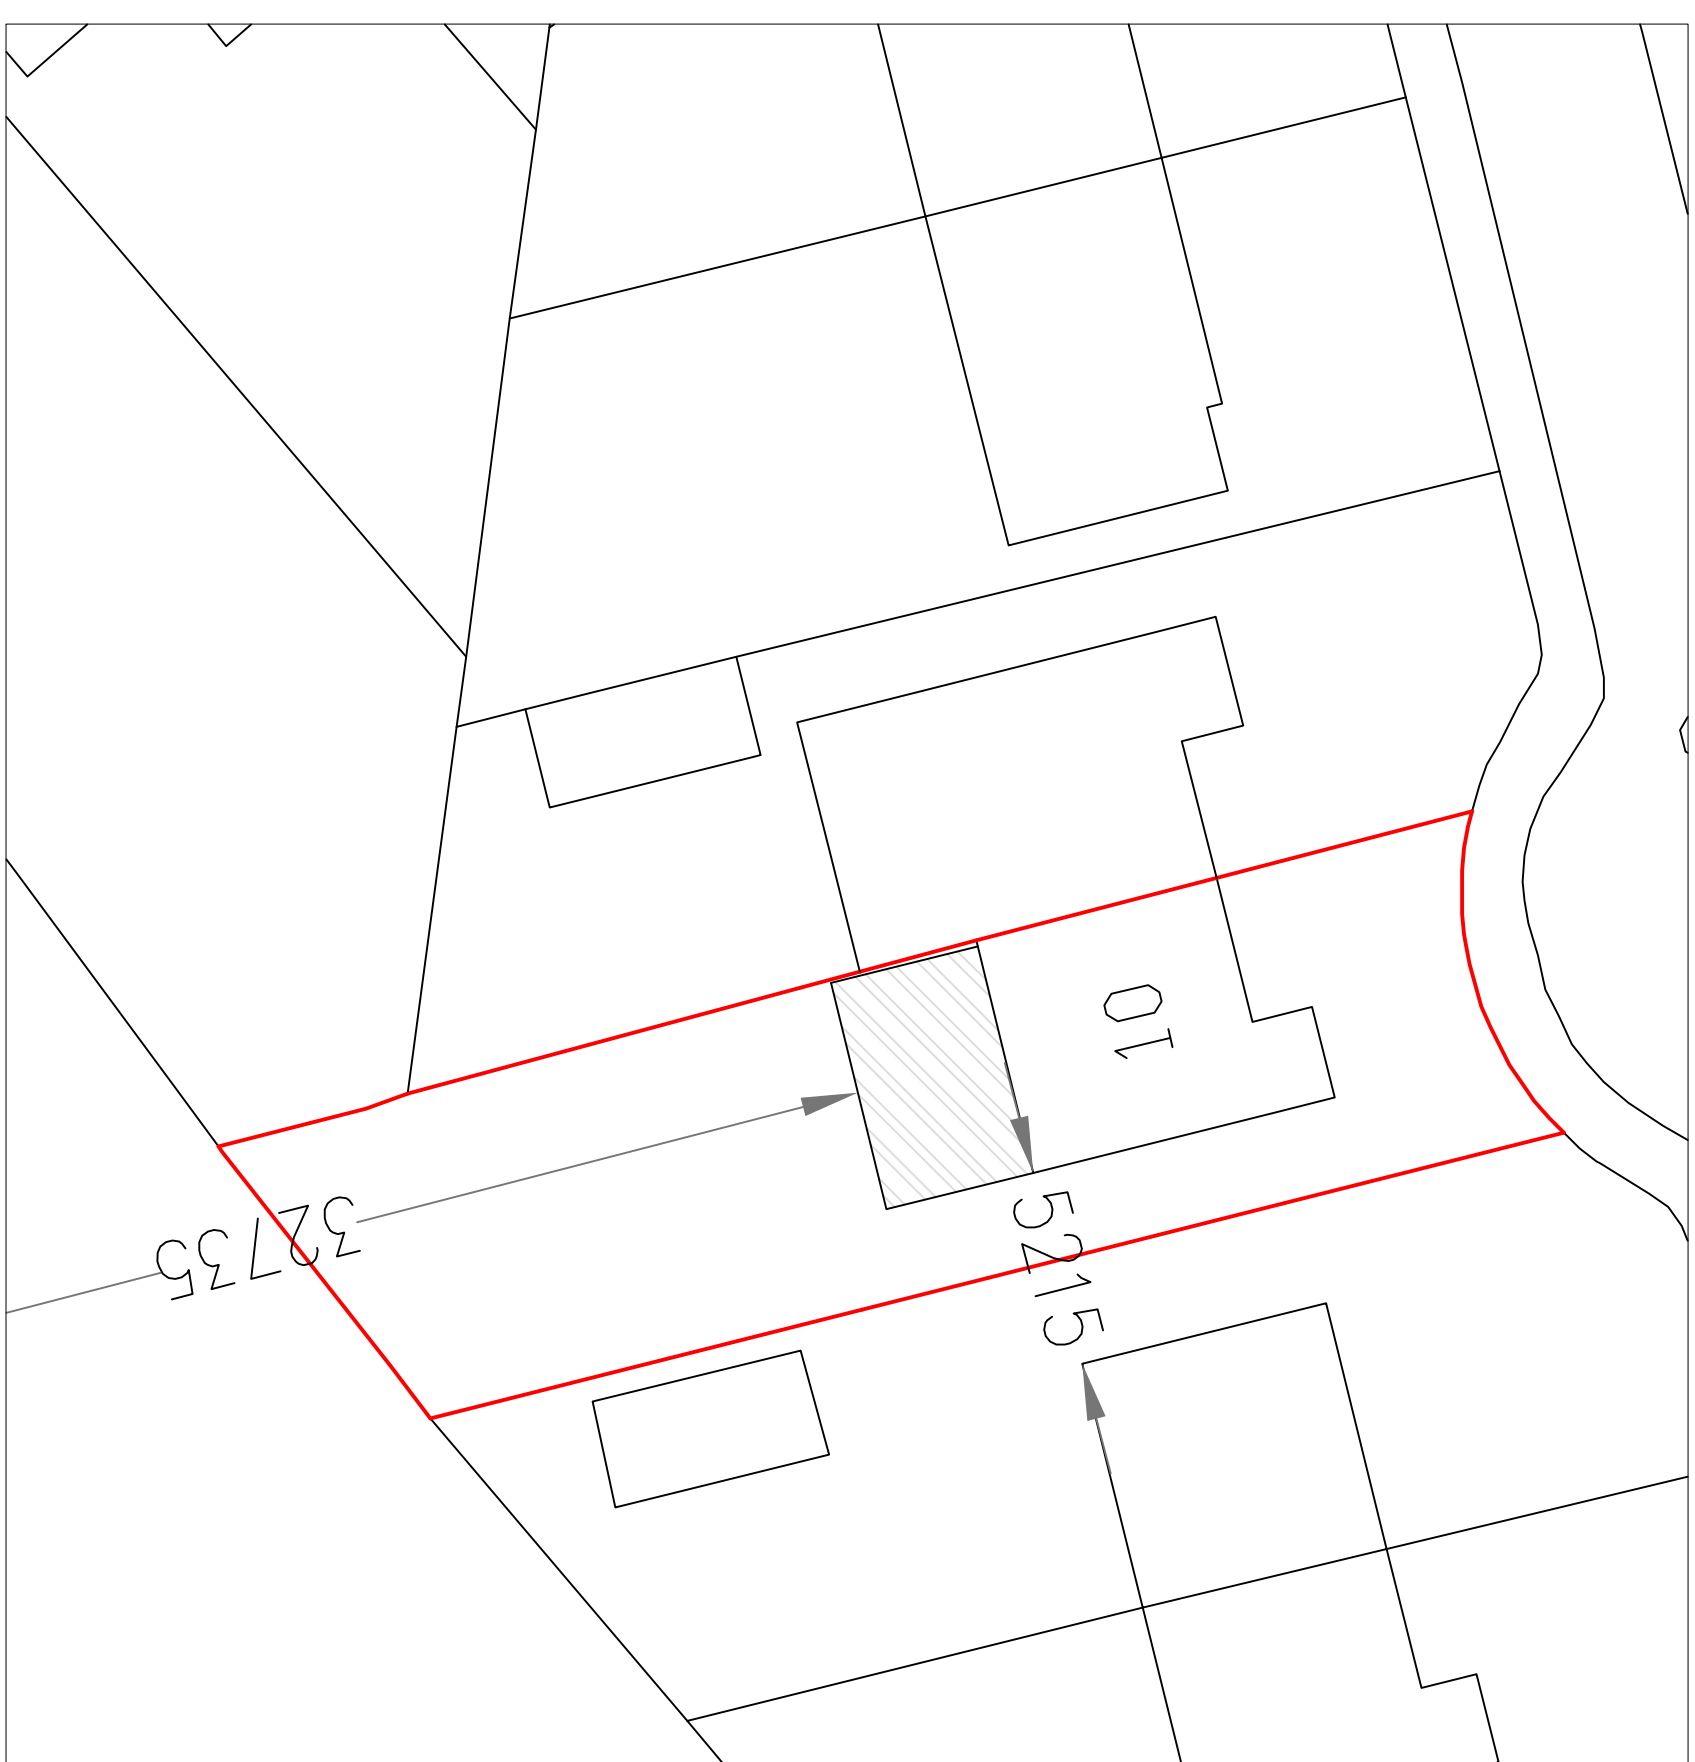
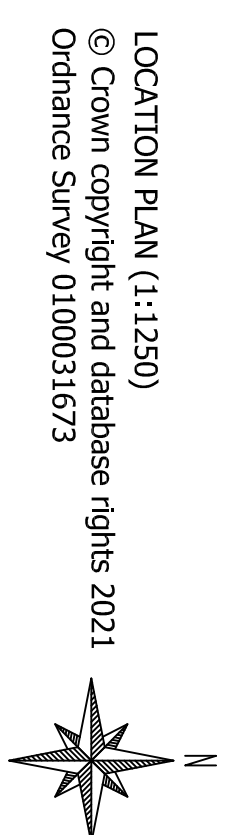
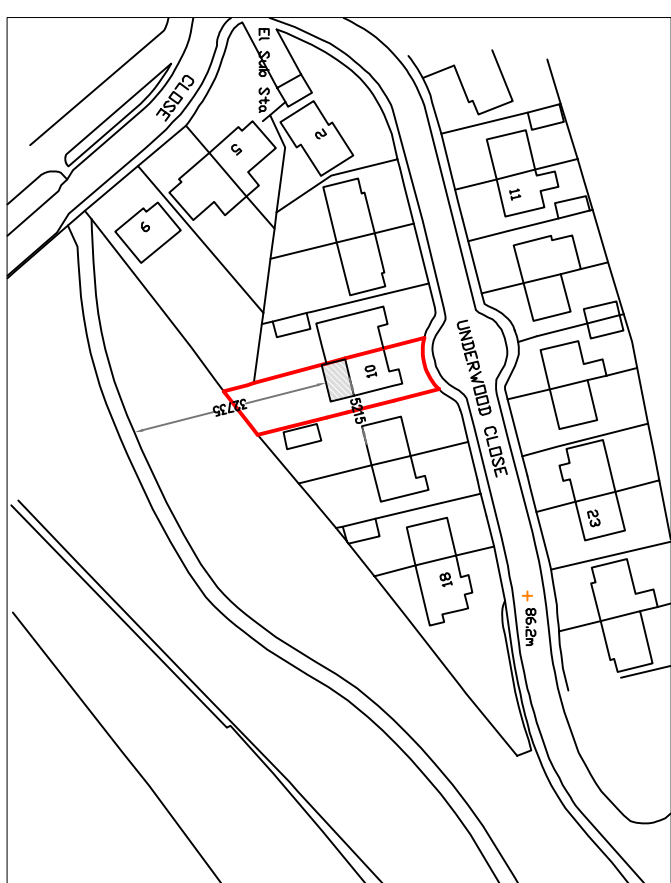
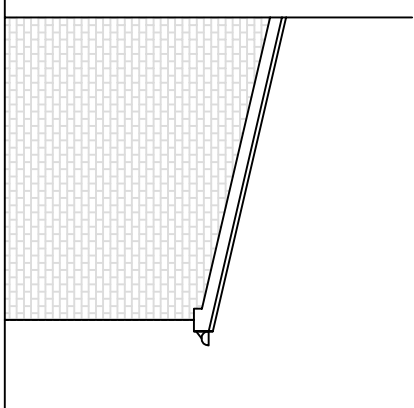
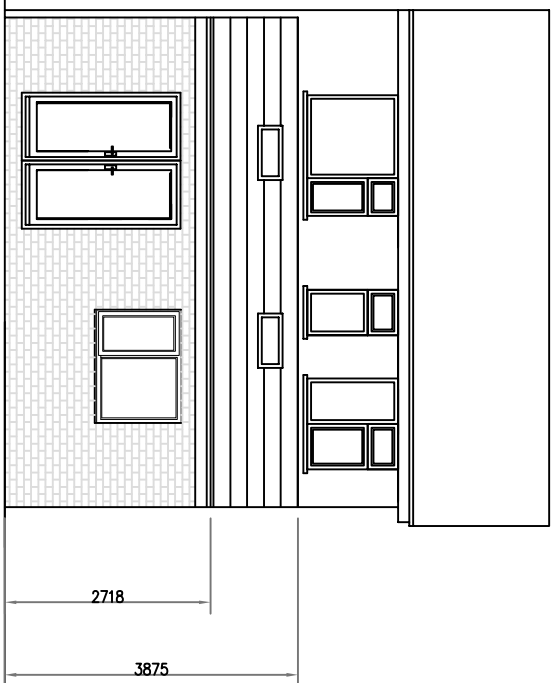
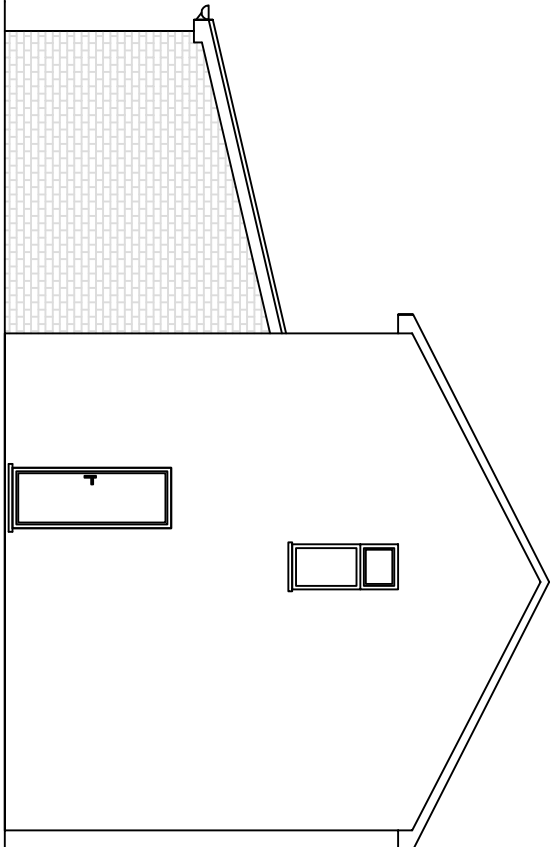
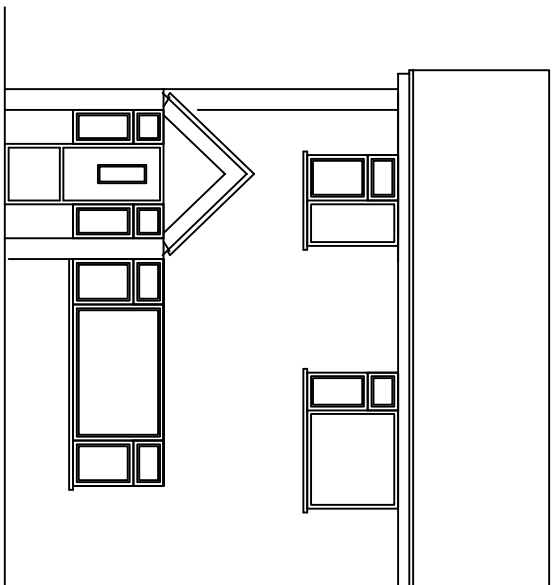
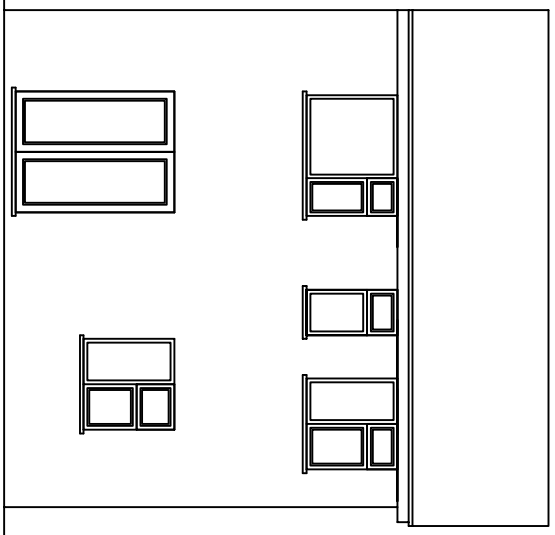
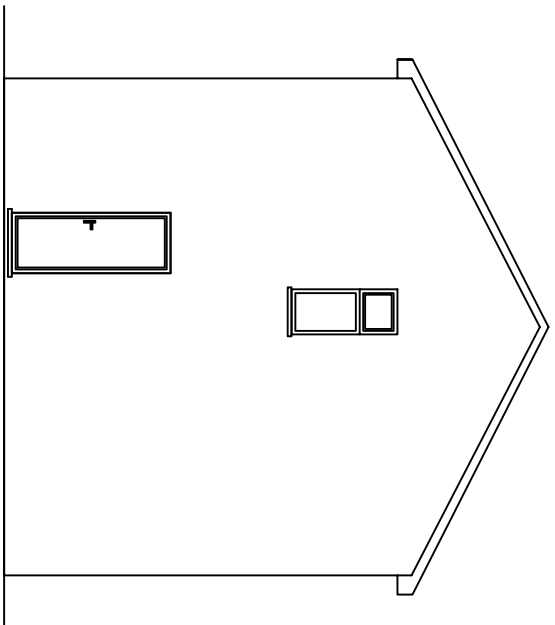
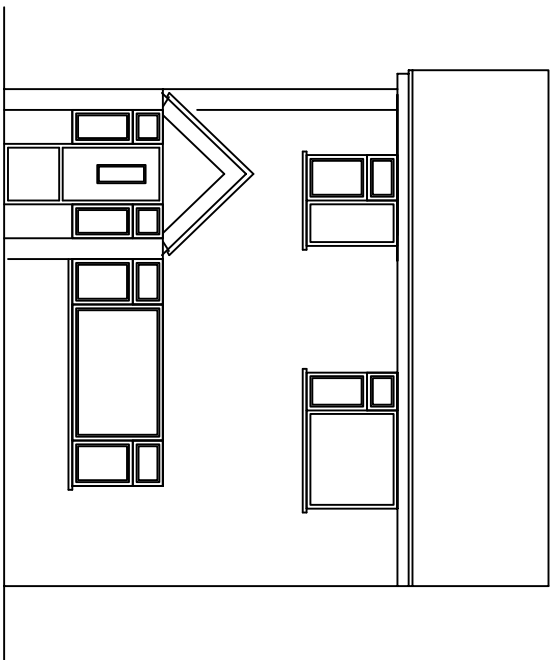
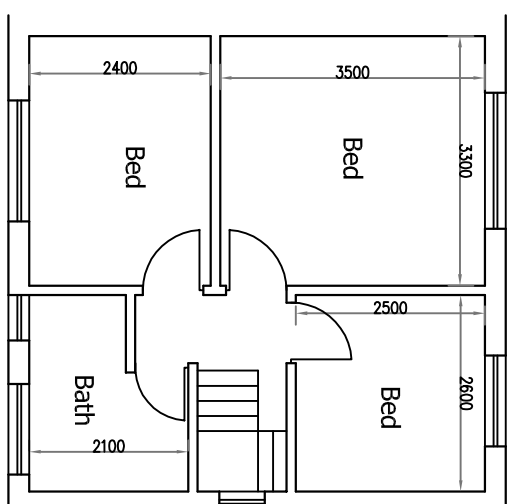
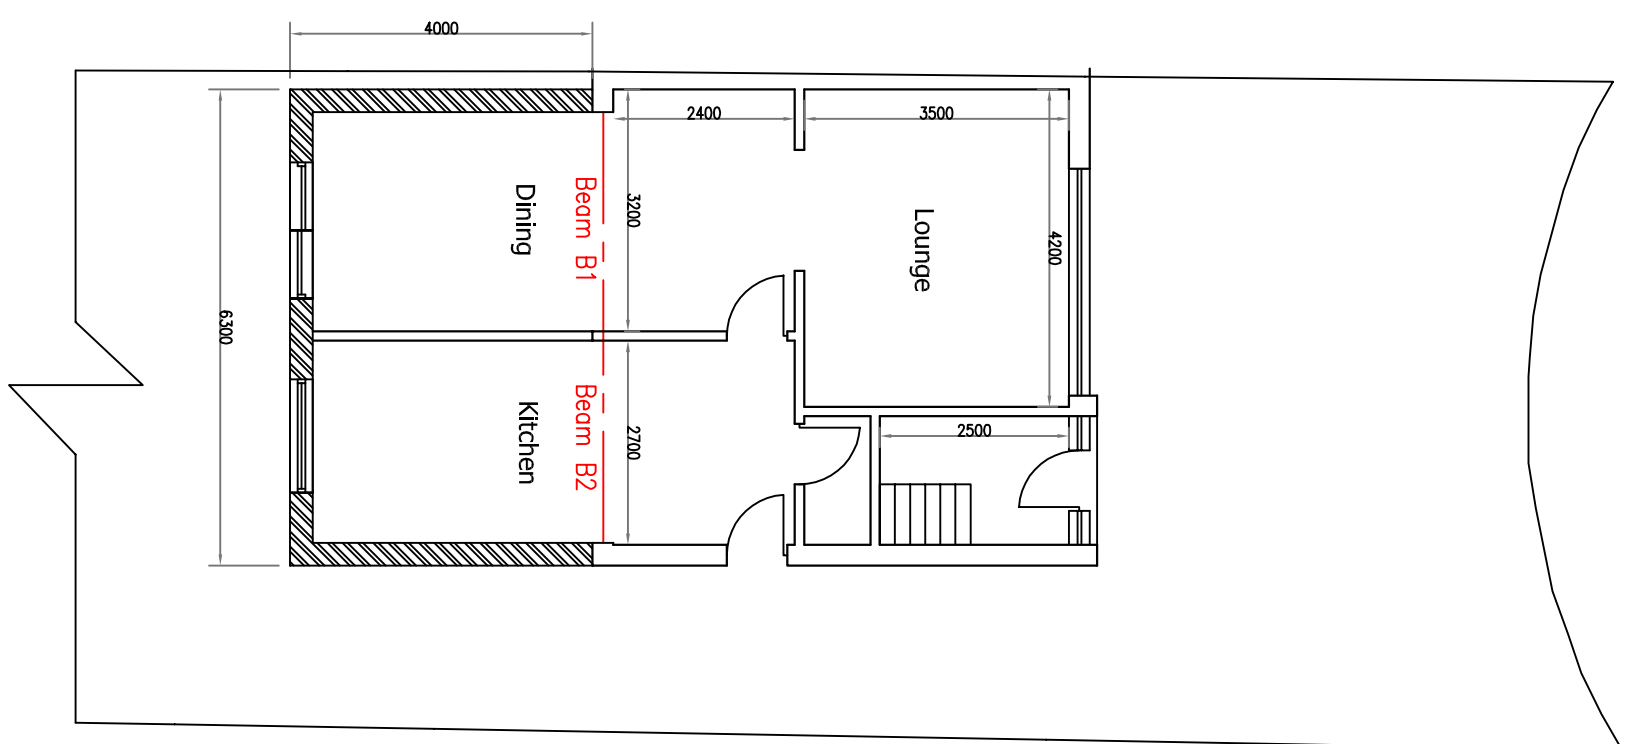
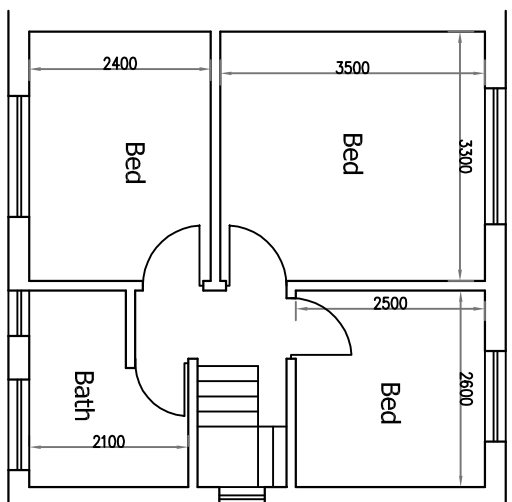
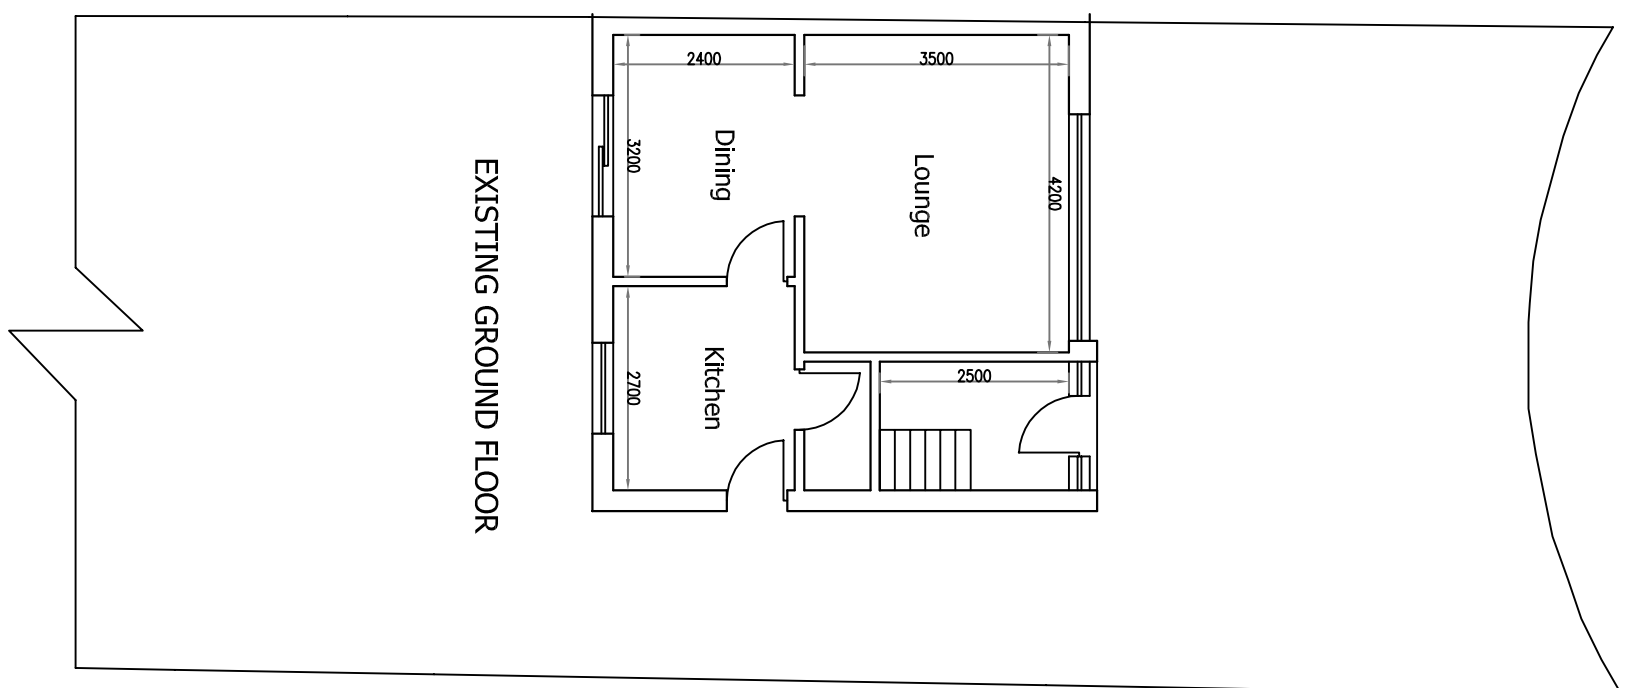


[illegible]

This drawing is subject to copyright and is not to be reproduced in part or whole without approval.

Figured dimensions take precedence over scaled measurements from the drawing. All dimensions and drawings to be checked by Client and Contractor and discrepancies clarified with the Client prior to commencement.

The whole of the works to comply with Planning Approval & Conditions and current Building Regulations and all other applicable laws without planning & Building Regulations approval.

The client must ensure the project complies with the Construction Design and Management Regulations 2015

The Client should ensure consent from any landowner or interested party is obtained, as well as compliance with Part W/All C/1996

Notes

RAD

Project	Client	
	BALJIT SINGH	
	Drawn	RA
Title	Date	MAY 2021
	Scale	1:100 @ A1 1:200 @ A3
	Drawing Number	RA0/2412/21/1