


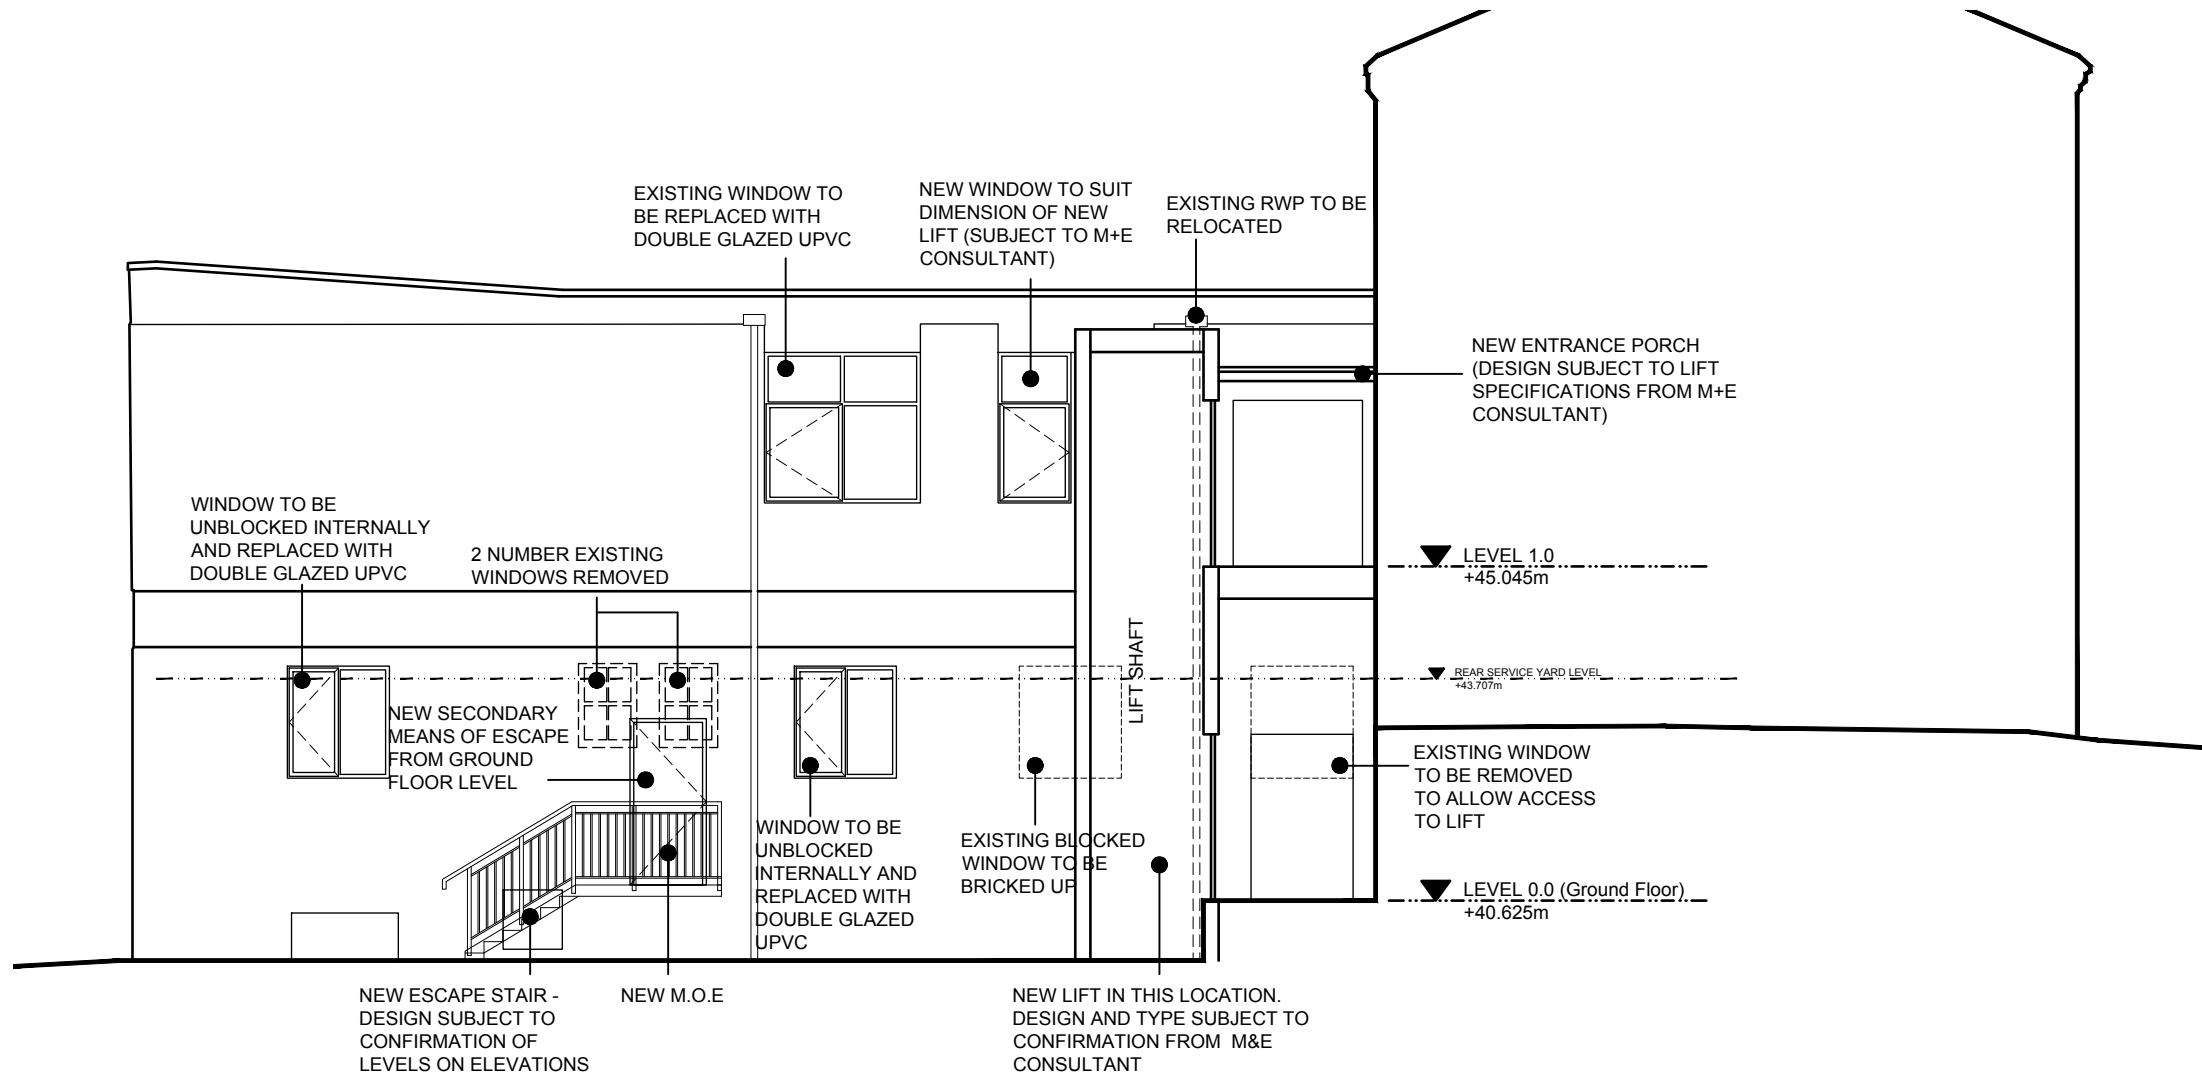


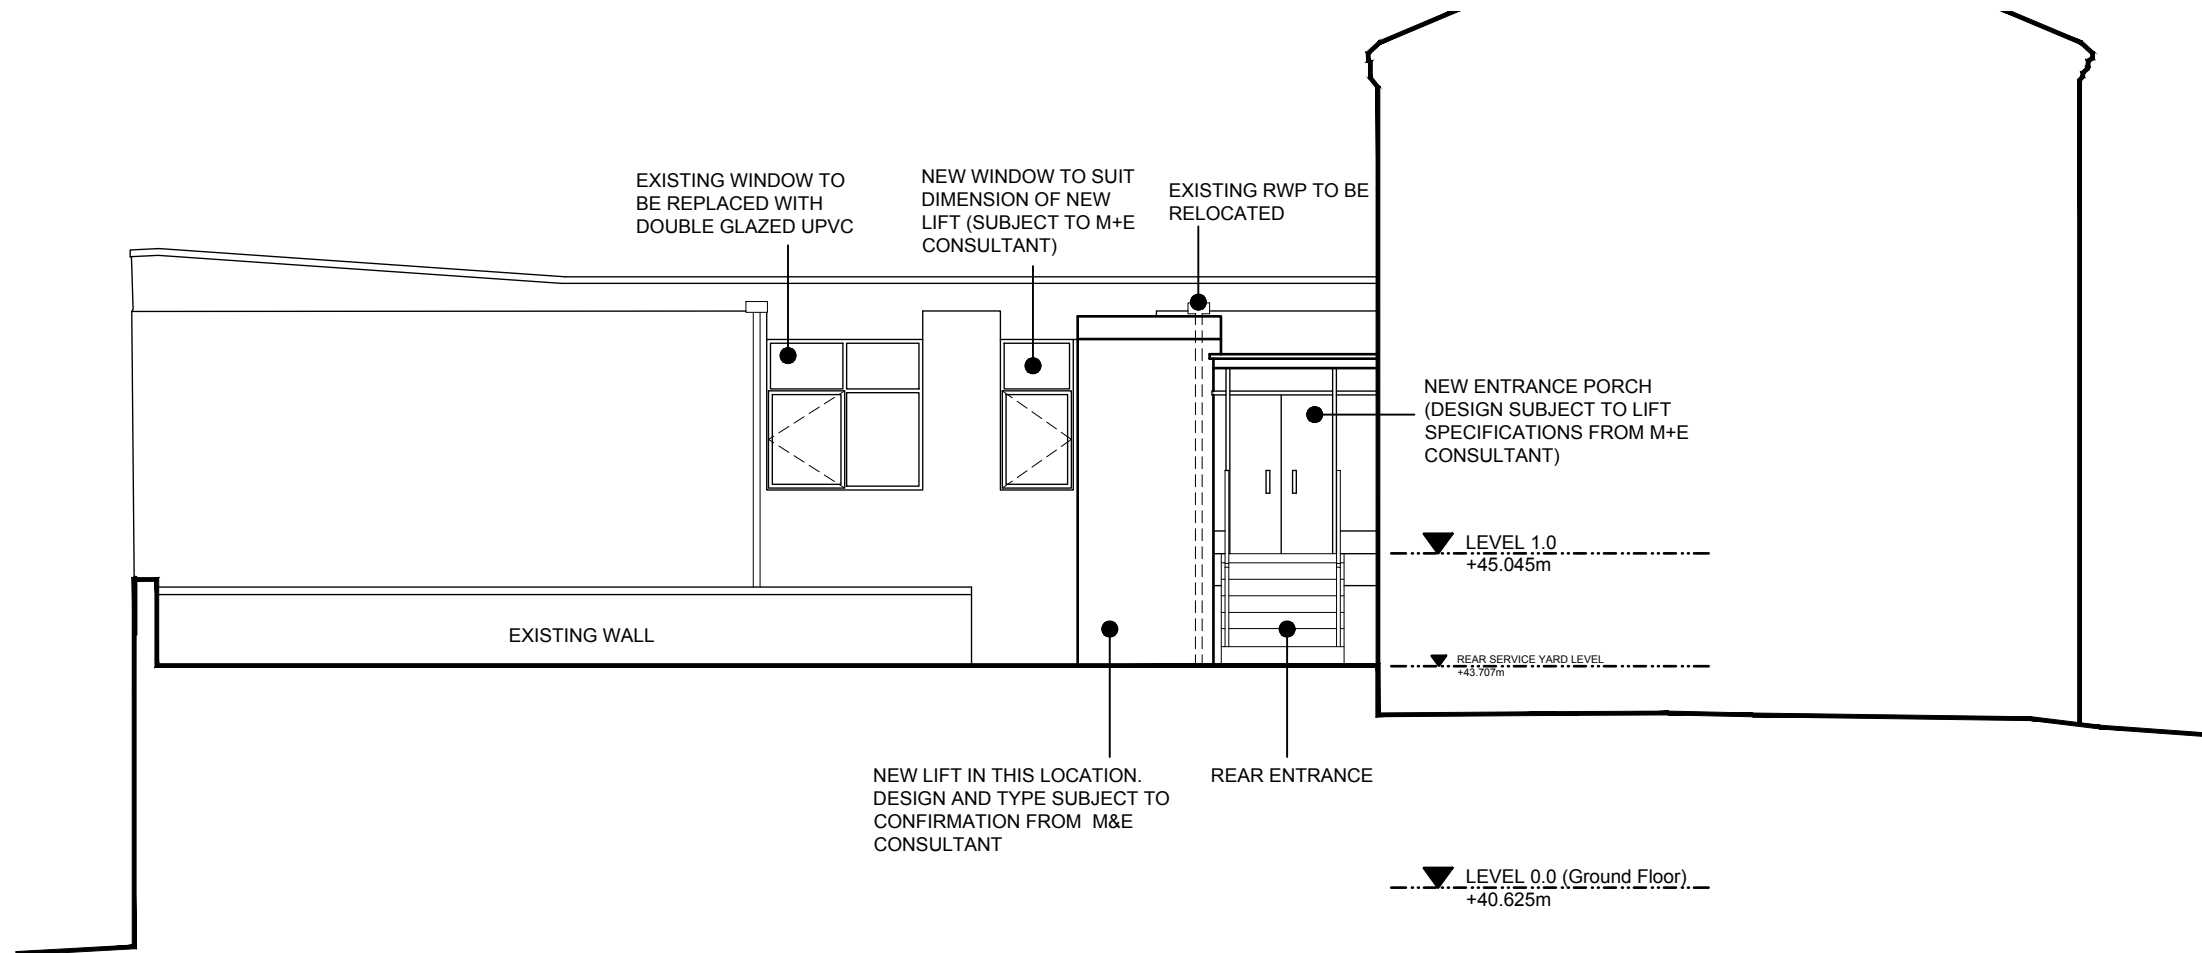

ELEVATION 3A

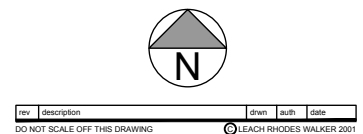

ELEVATION 3B

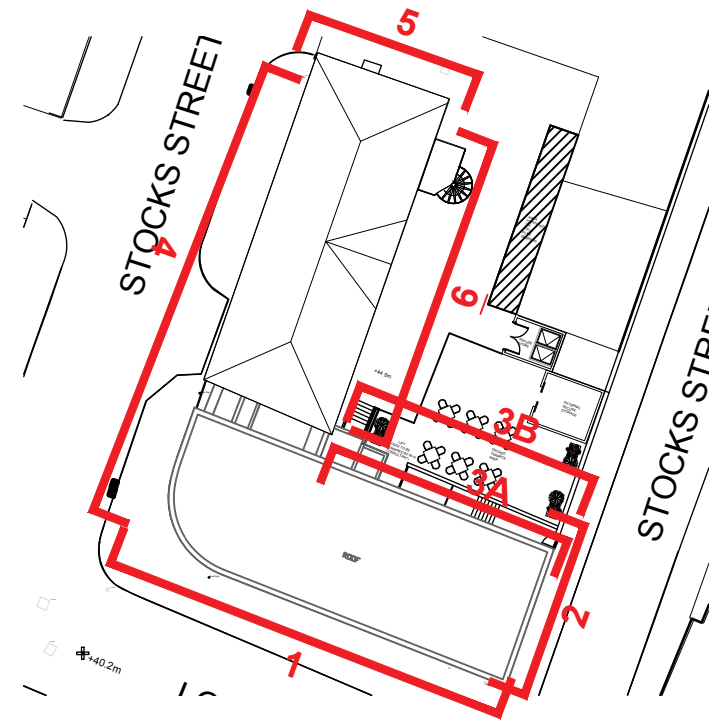

LeachRhodesWalker
Architects

info@lrw.co.uk | www.lrw.co.uk
50 Dearmans Place Manchester M3 5LH
Manchester London Bucharest
+44 (0)161 833 0211 +44 (0)207 993 1363 +40 (21)650 4026

client					
MCR					
project					
20 LORD STREET, MANCHESTER					
project no		drawing no		rev	
7970		L(00)40		B	
description -					
PROPOSED ELEVATIONS 3A & 3B TO STOCK STREET E. & INT COURTYARD (LIFT OPTION)					
scale		date drawn	drawn by	authorised by	
1:100@ A3		24.08.20	KHW	CJG	
No. of sheets 1 of 1				Price £600.00	
purpose of issue					
planning	building regn	tender	comment	approval	construction