


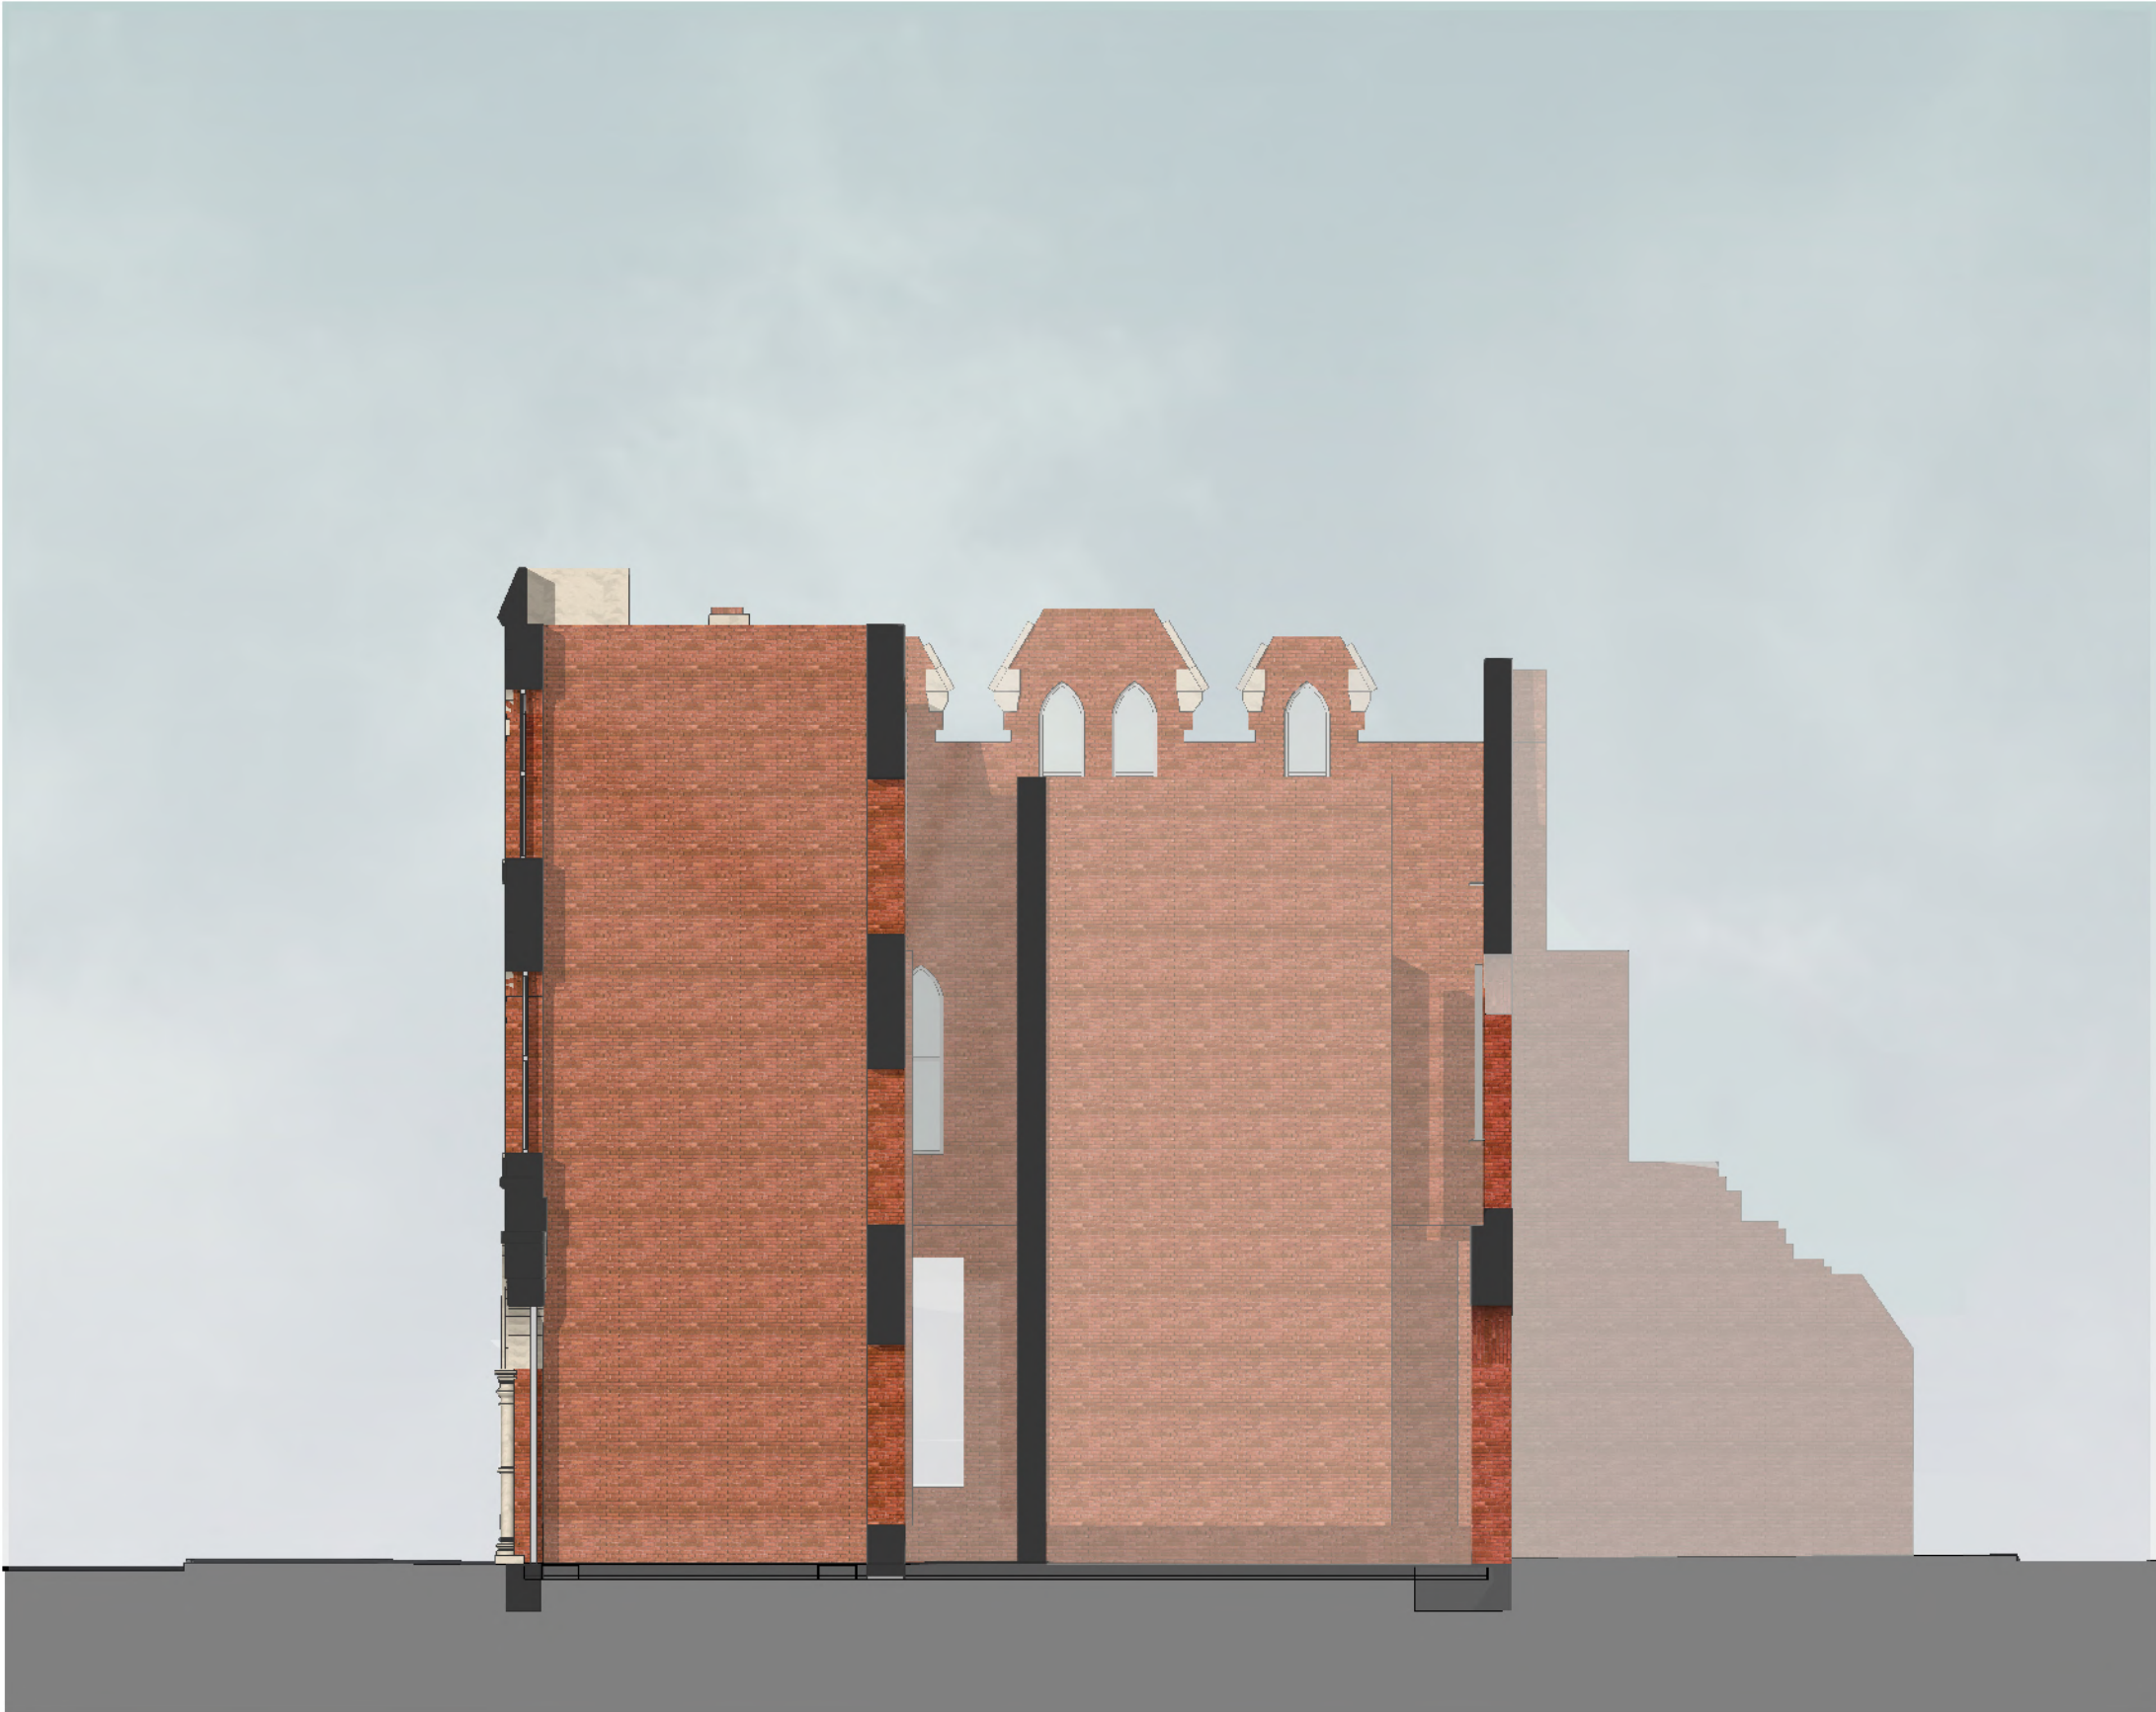

Cross Section A - Existing
1 : 100




Cross Section B - Existing
1 : 100



Cross Section C - Existing
1 : 100



Note:
Do Not Scale from this drawing.
Dimensions are to be checked on site.
If in doubt please ask.

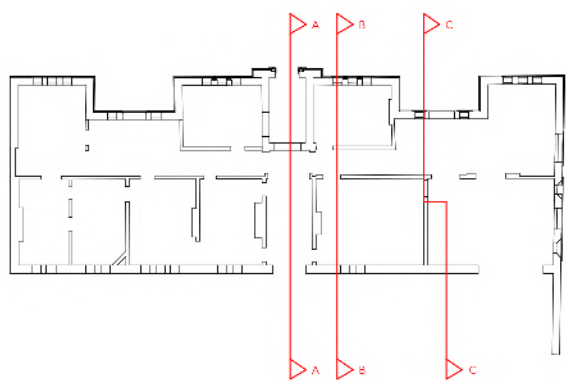

P2	09.07.2021	Planning Issue - External levels updated
P1	29.04.2021	Planning Issue
P0	23.04.2021	Preliminary Issue

Rev	Date	Intls	Details
-----	------	-------	---------

© The moral rights of the author are hereby asserted.
This drawing and design is the sole property of Buttress Ltd and must not be reproduced without permission.
Buttress Ltd is Registered in England and Wales: 5885973

Buttress

41 Bengal Street
Manchester
M4 6AF

T 0161 236 3303
E contact@buttress.net
W www.buttress.net

Project Title	Ancoats Dispensary
Client	Great Places Housing Group
Location	Ancoats, Greater Manchester

Drawing ref	Existing GA Sections Sheet 1 of 2
-------------	-----------------------------------

Date	09/07/2021 15:47:34	Scale	As indicated
Checker	AH	Orig Paper Size	A1

Job No:	8803	Status	PLANNING
---------	------	--------	----------

Project:	Origin:	Zone:	Level:	Type:	Disc:	Number:	Rev:
----------	---------	-------	--------	-------	-------	---------	------

8803-BA-EX-XX-DR-A-(03)101- P2