

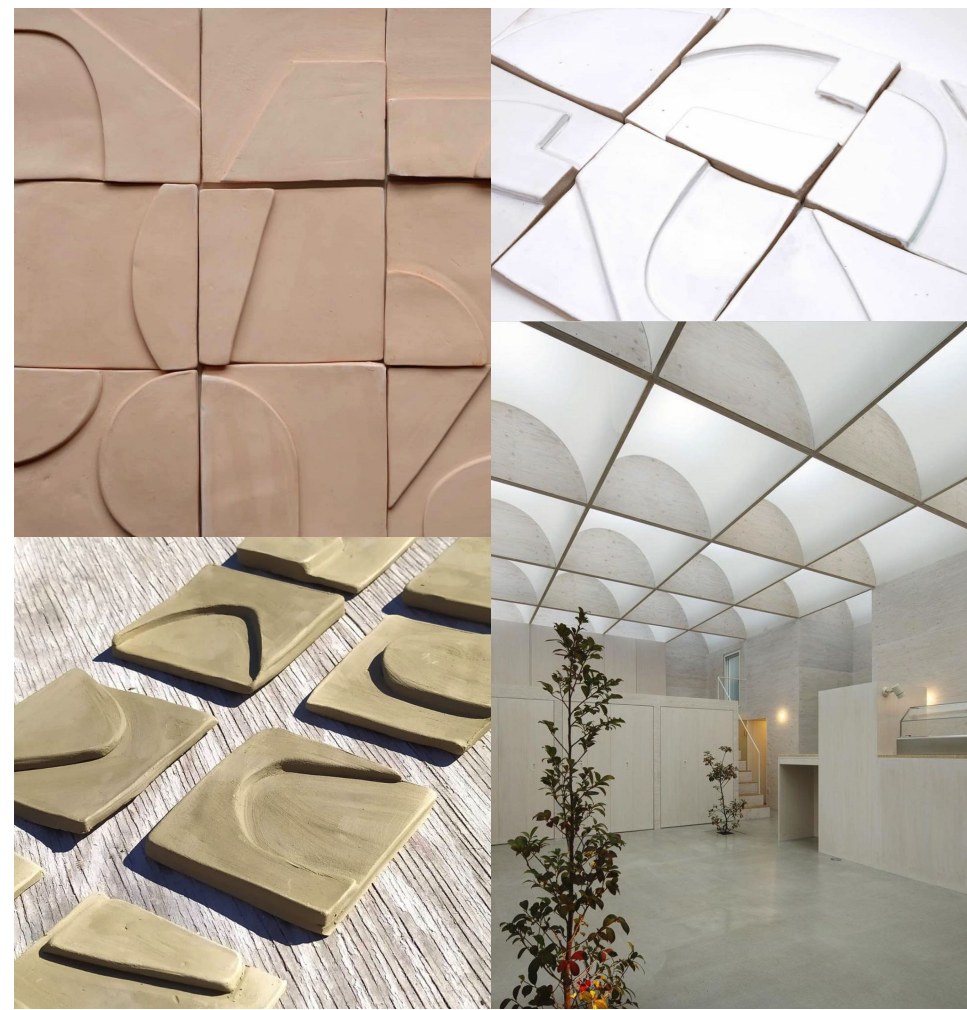
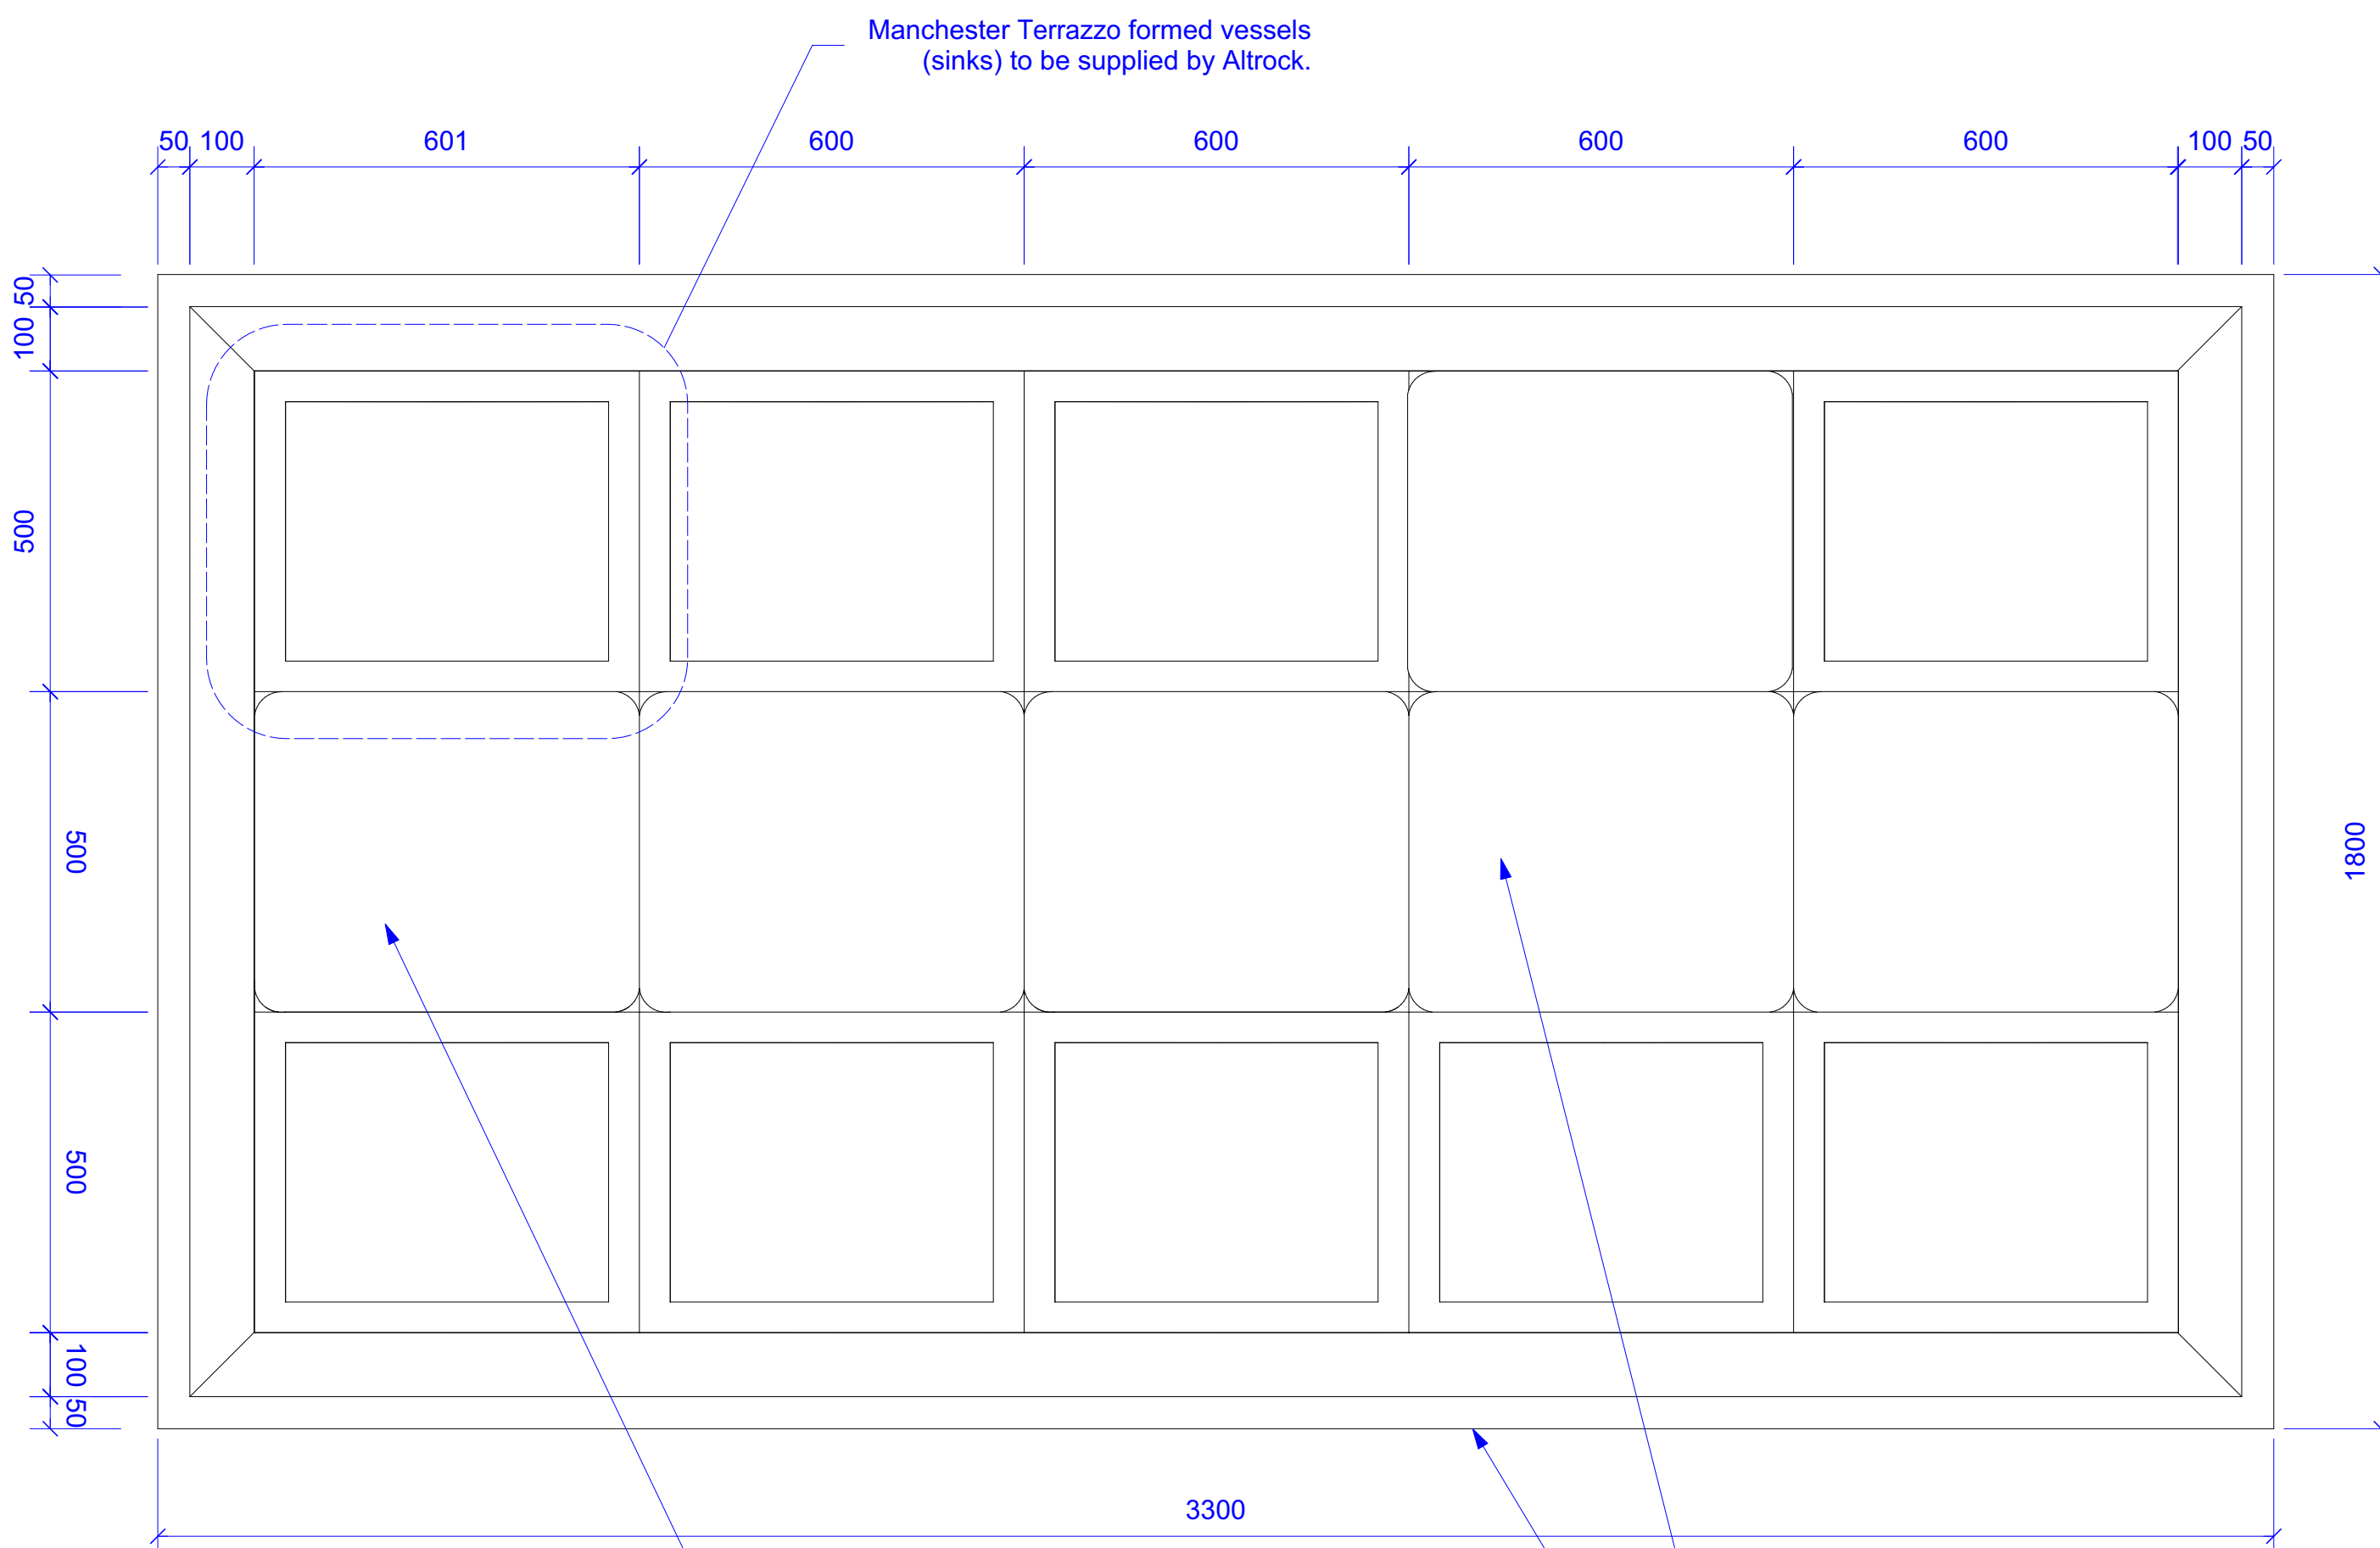


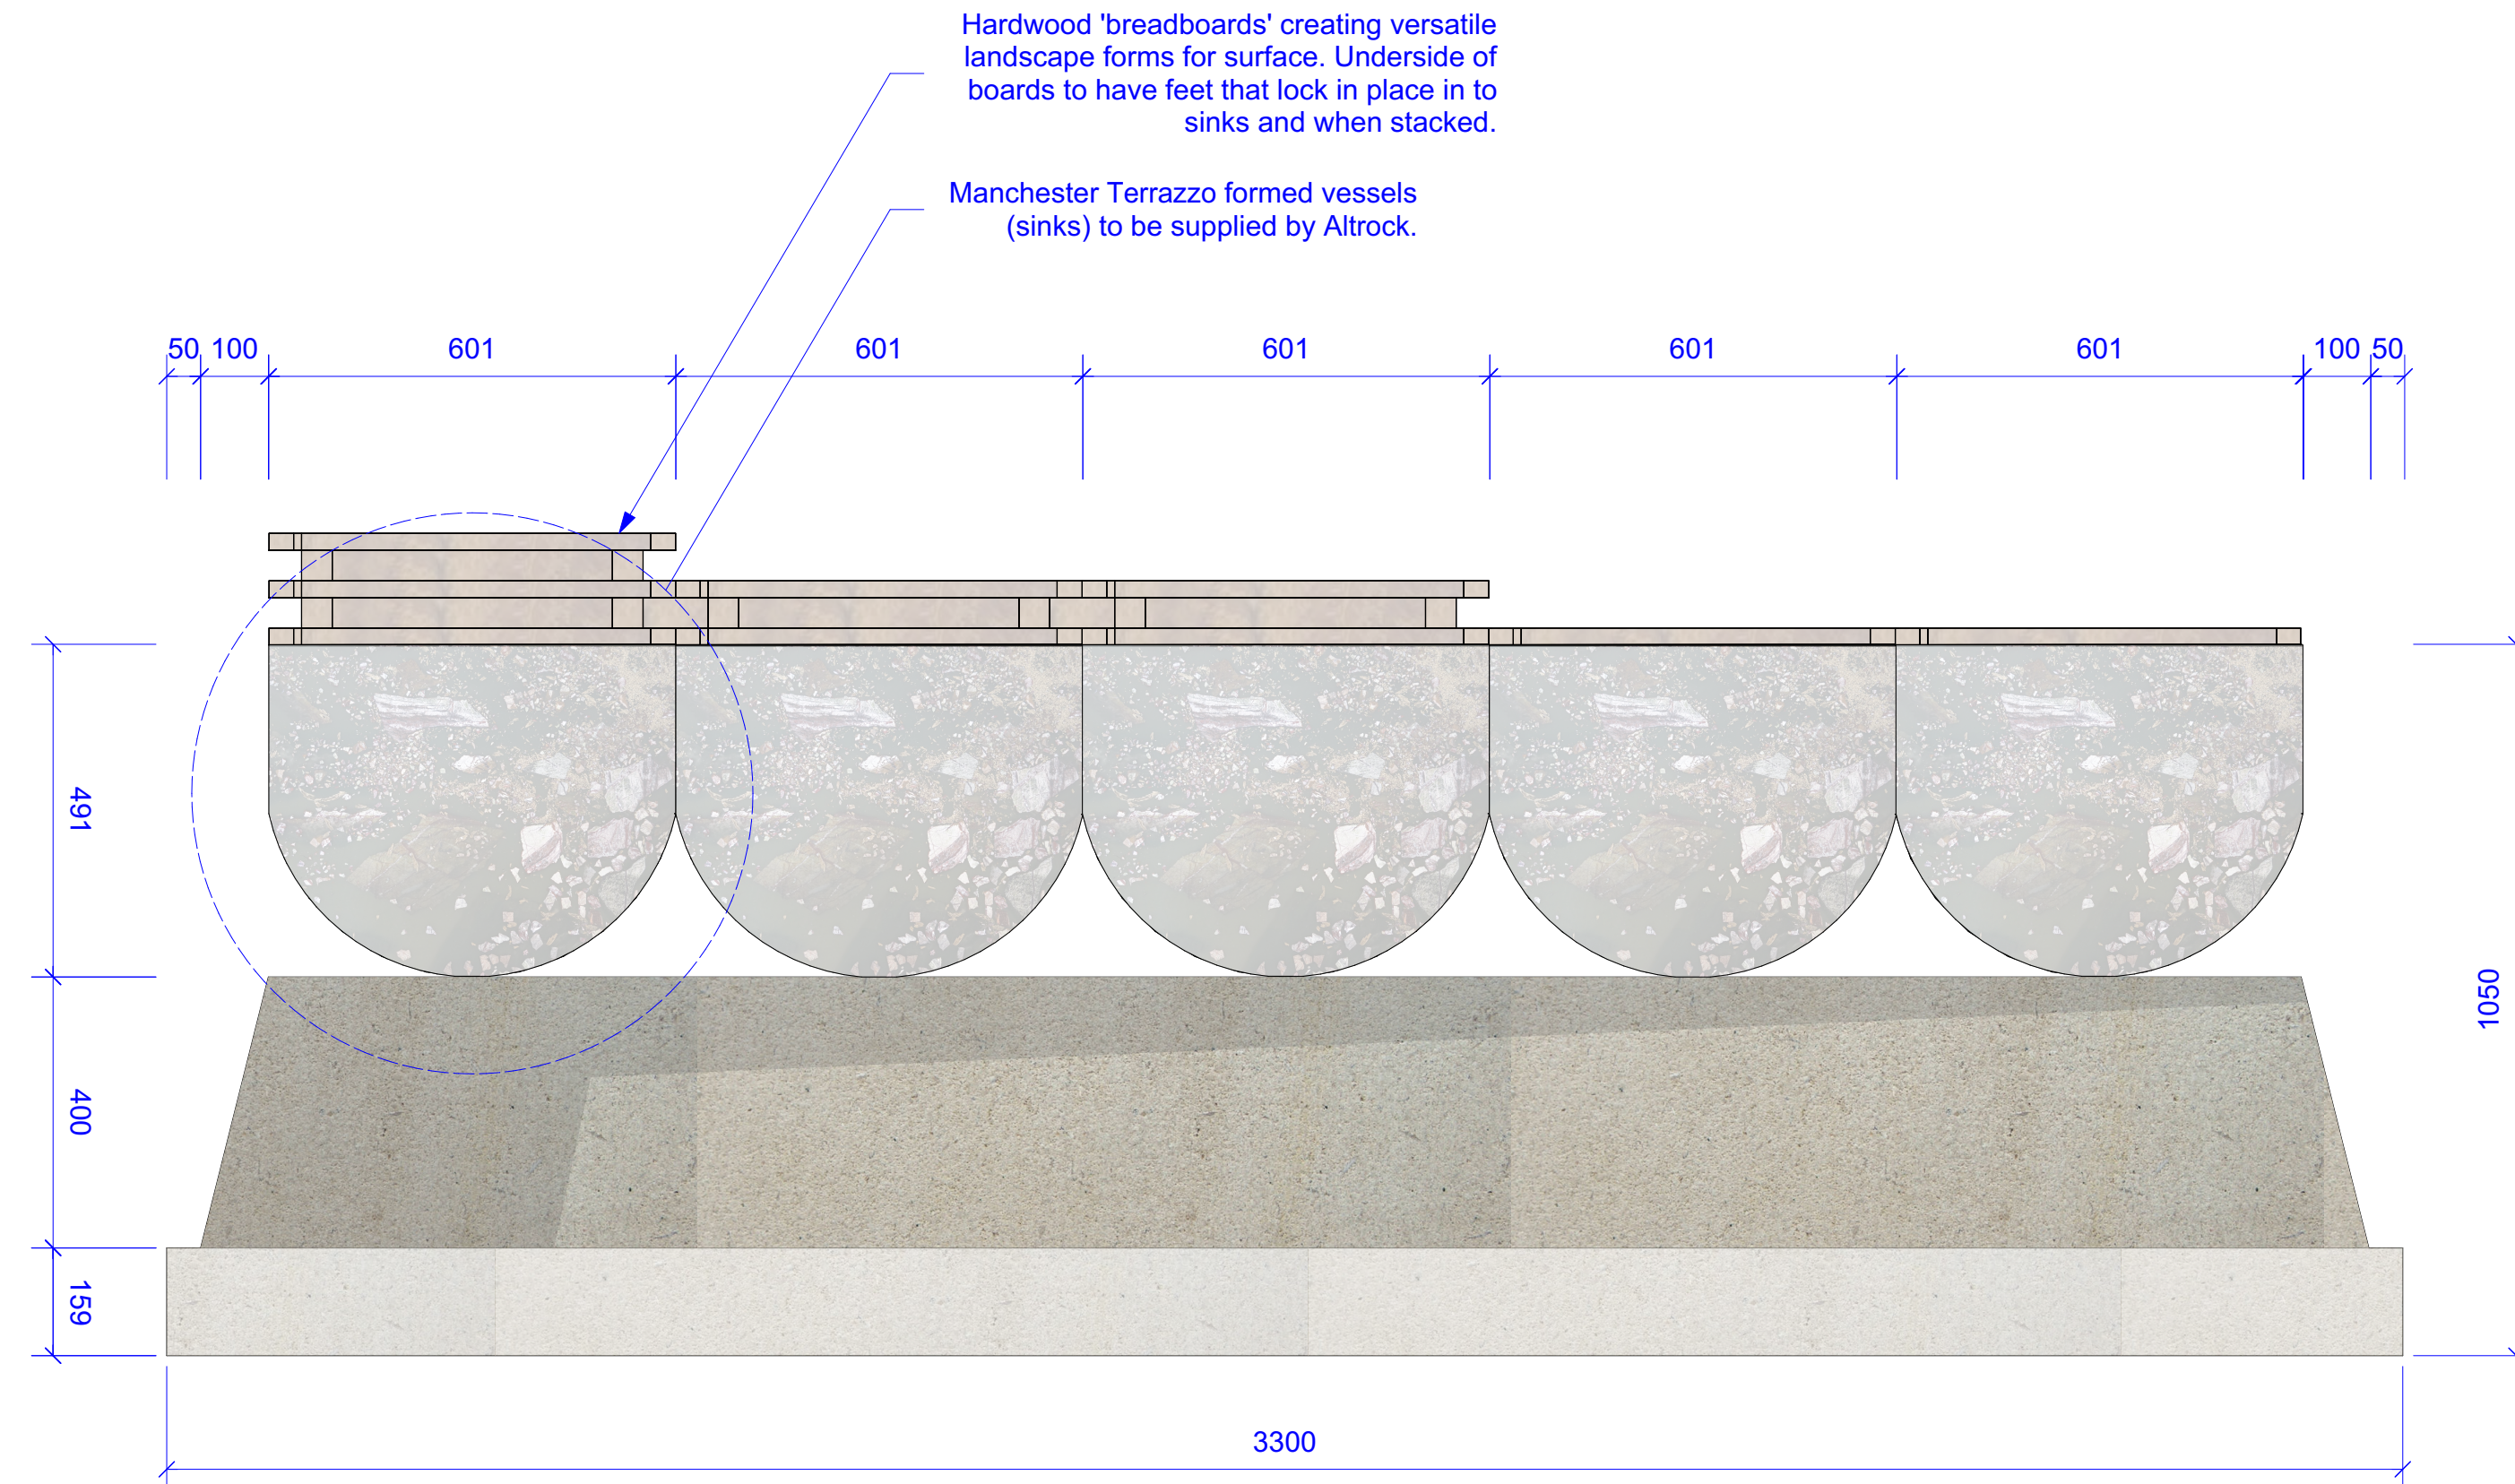

Handmade Tile Base

Cofferer Timber Sinks + Boards

J03 - Proposed Coffee Unit
Scale: 1:10

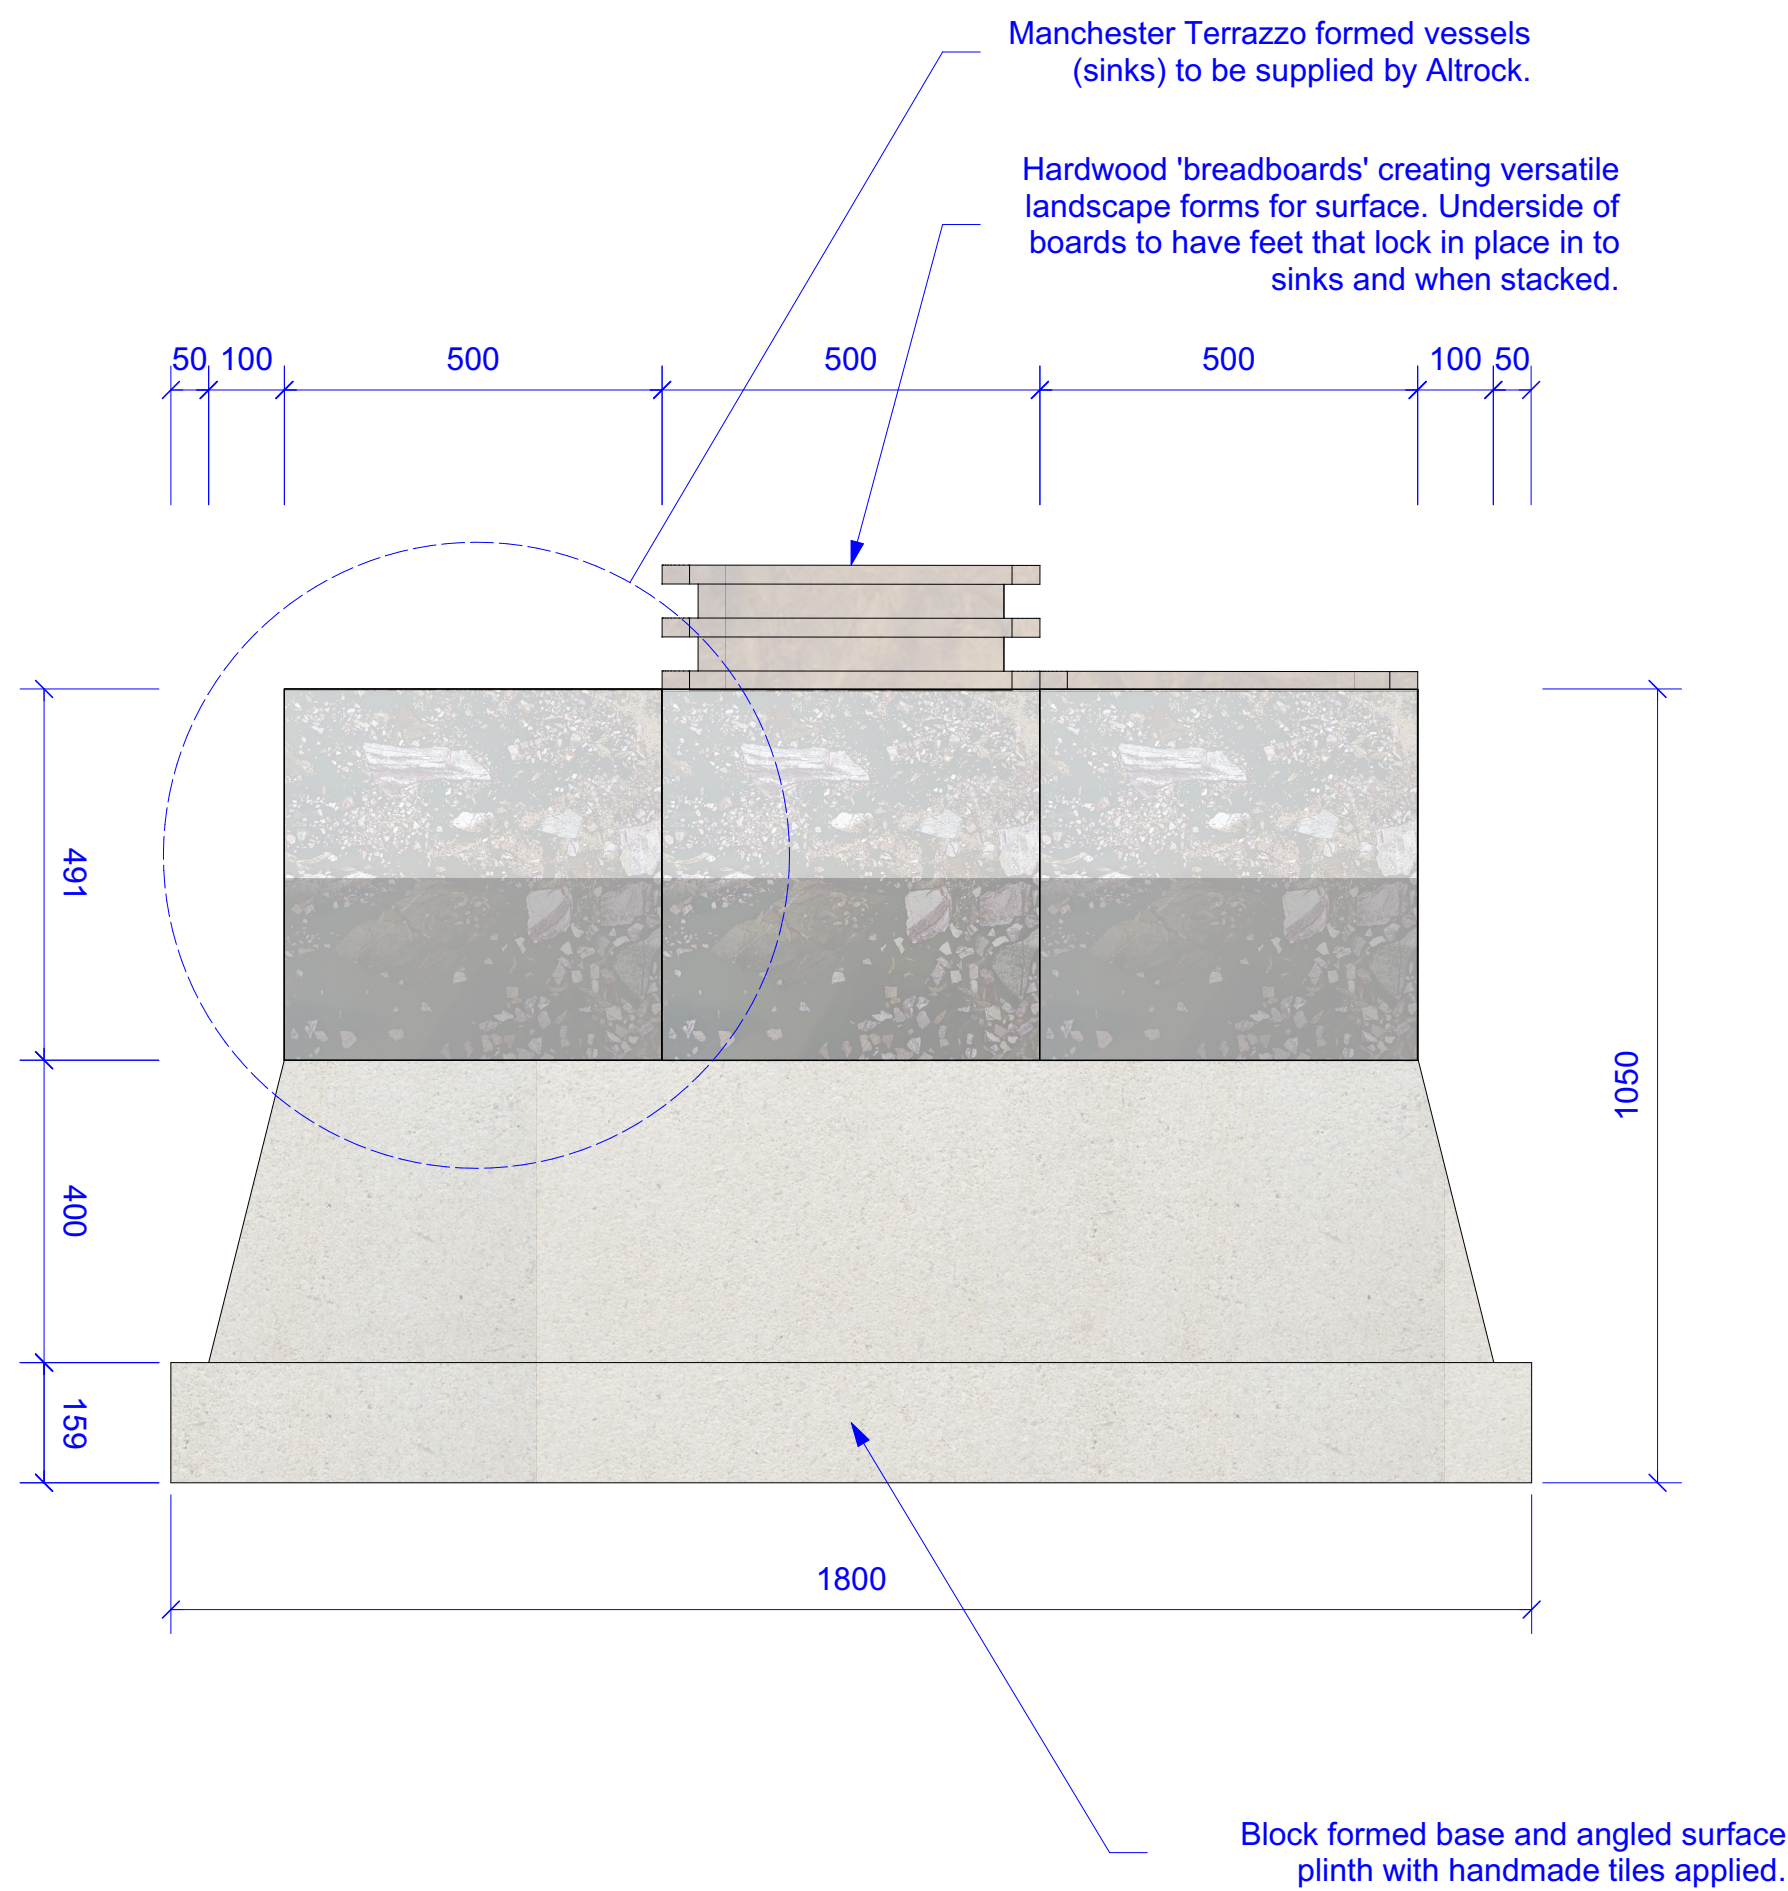

Allow for hot and cold water feeds and drainage to all vessels to allow them to be used as sinks, ice wells or areas for classes.

Hardwood 'breadboards' creating versatile landscape forms for surface. Underside of boards to have feet that lock in place in to sinks and when stacked.

Block formed base and angled surface plinth with handmade tiles applied.

Drawings Notes

Revisions

A1	A	18/12/20	Draft Issue for Tender
T1	B	10/03/21	Issued to Design Team

Project
Storeys

Drawing Title
J03 - Proposed Coffee Unit

Scale
1:10 @ A1

Revision
T1

Client
Amar Chima


Drawn
co

Deer
co

4.07 The Tea Building
56 Shoreditch High Street
London E1 6JJ

hello@reddeer.co.uk
www.reddeer.co.uk
+44 (0) 203 6373 581

red deer

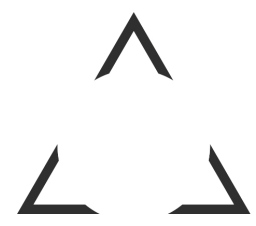

329-210

Do not scale from drawing.
All dimensions to be checked on site.
Report omissions and issues to the Architect.
© 2016 Red Deer Limited