
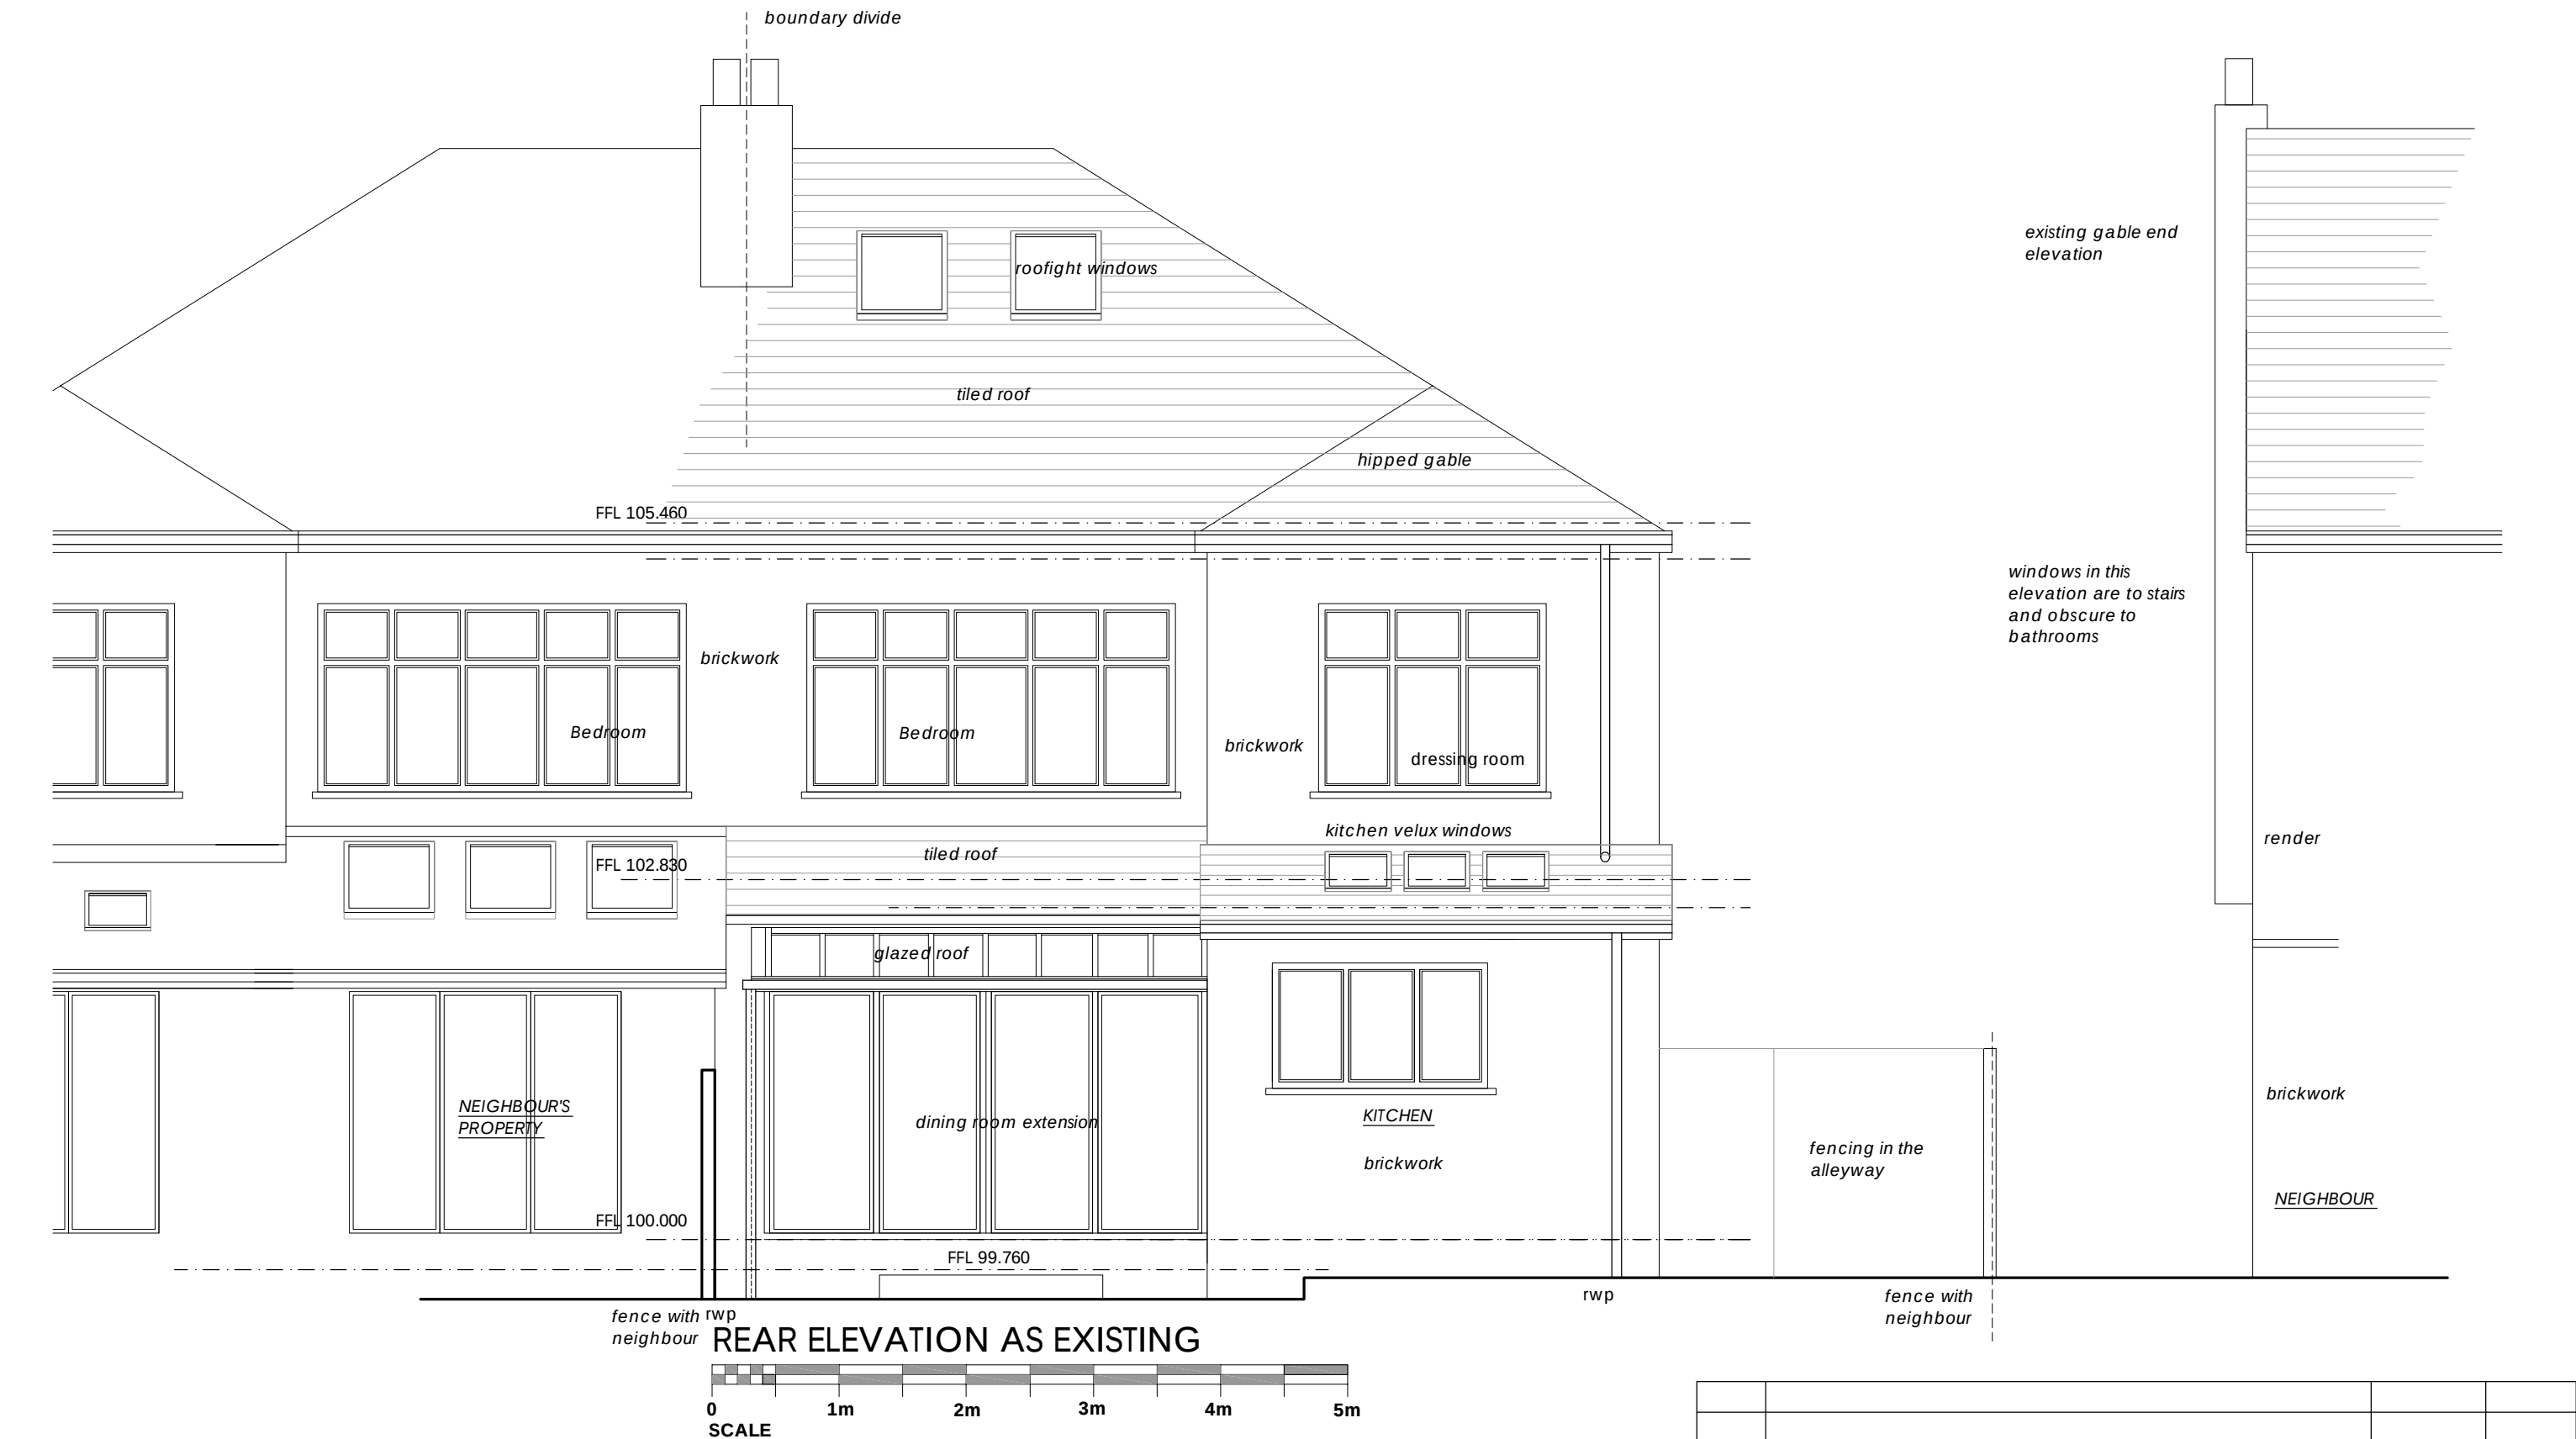
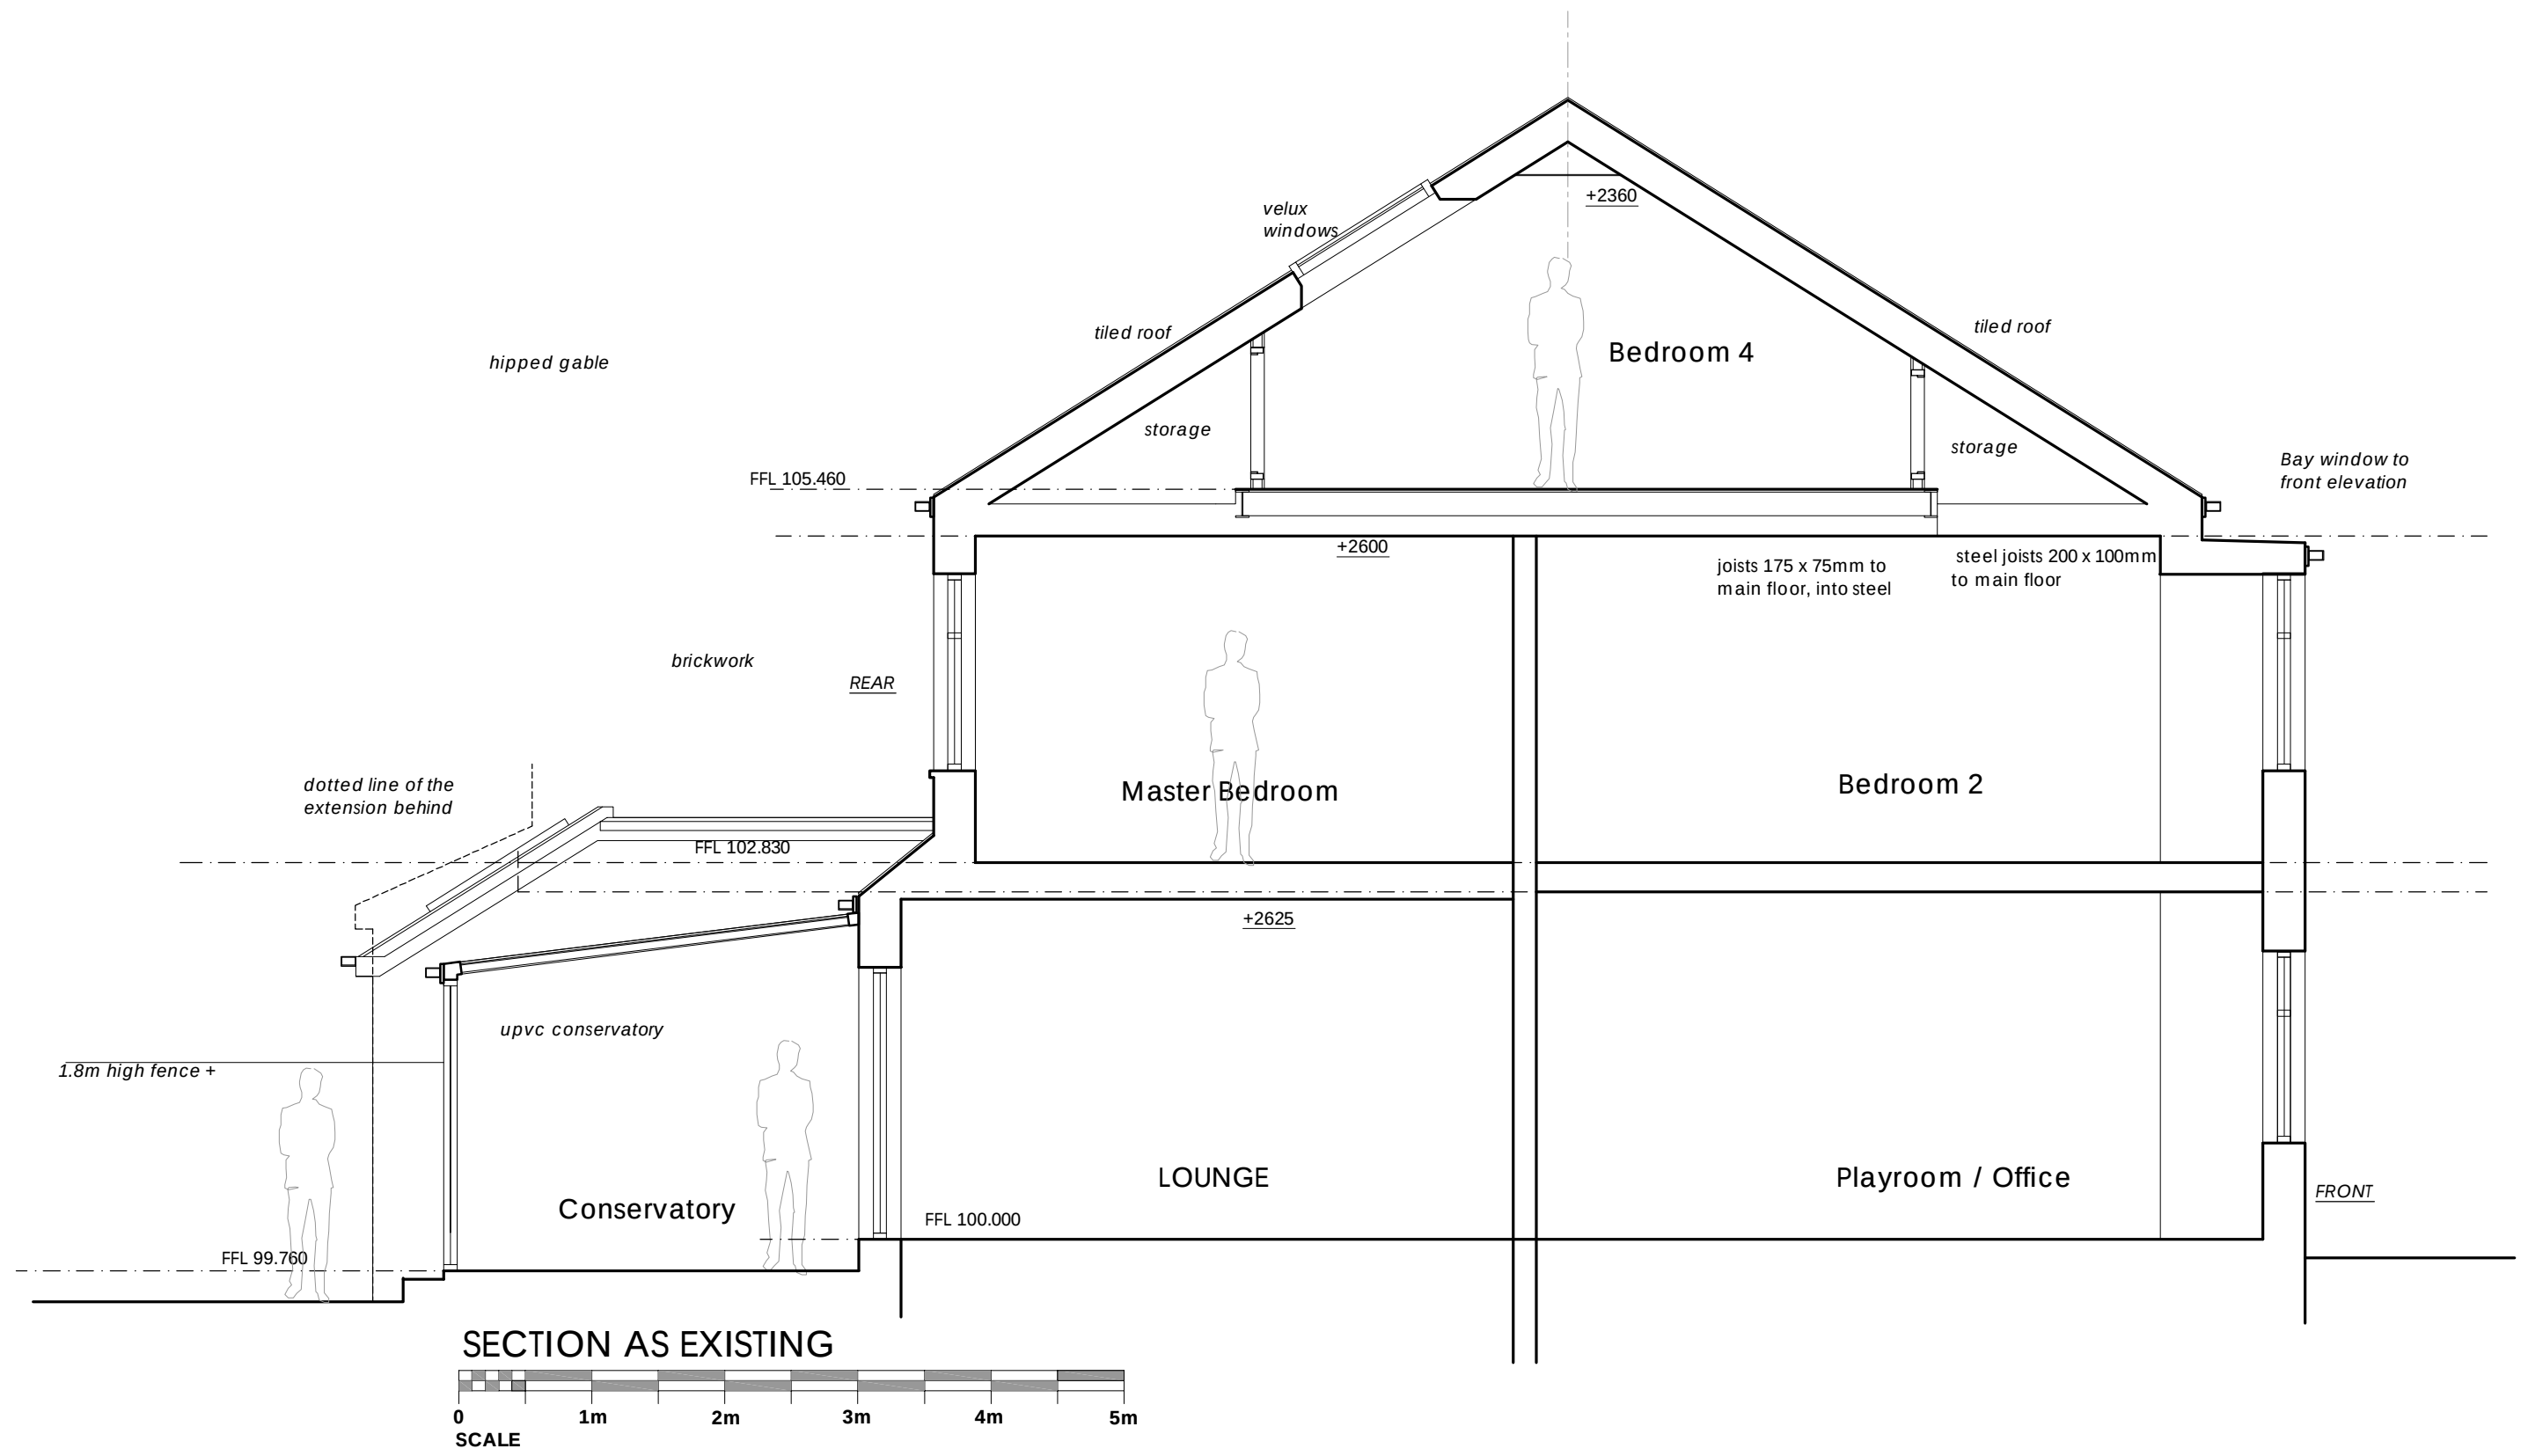
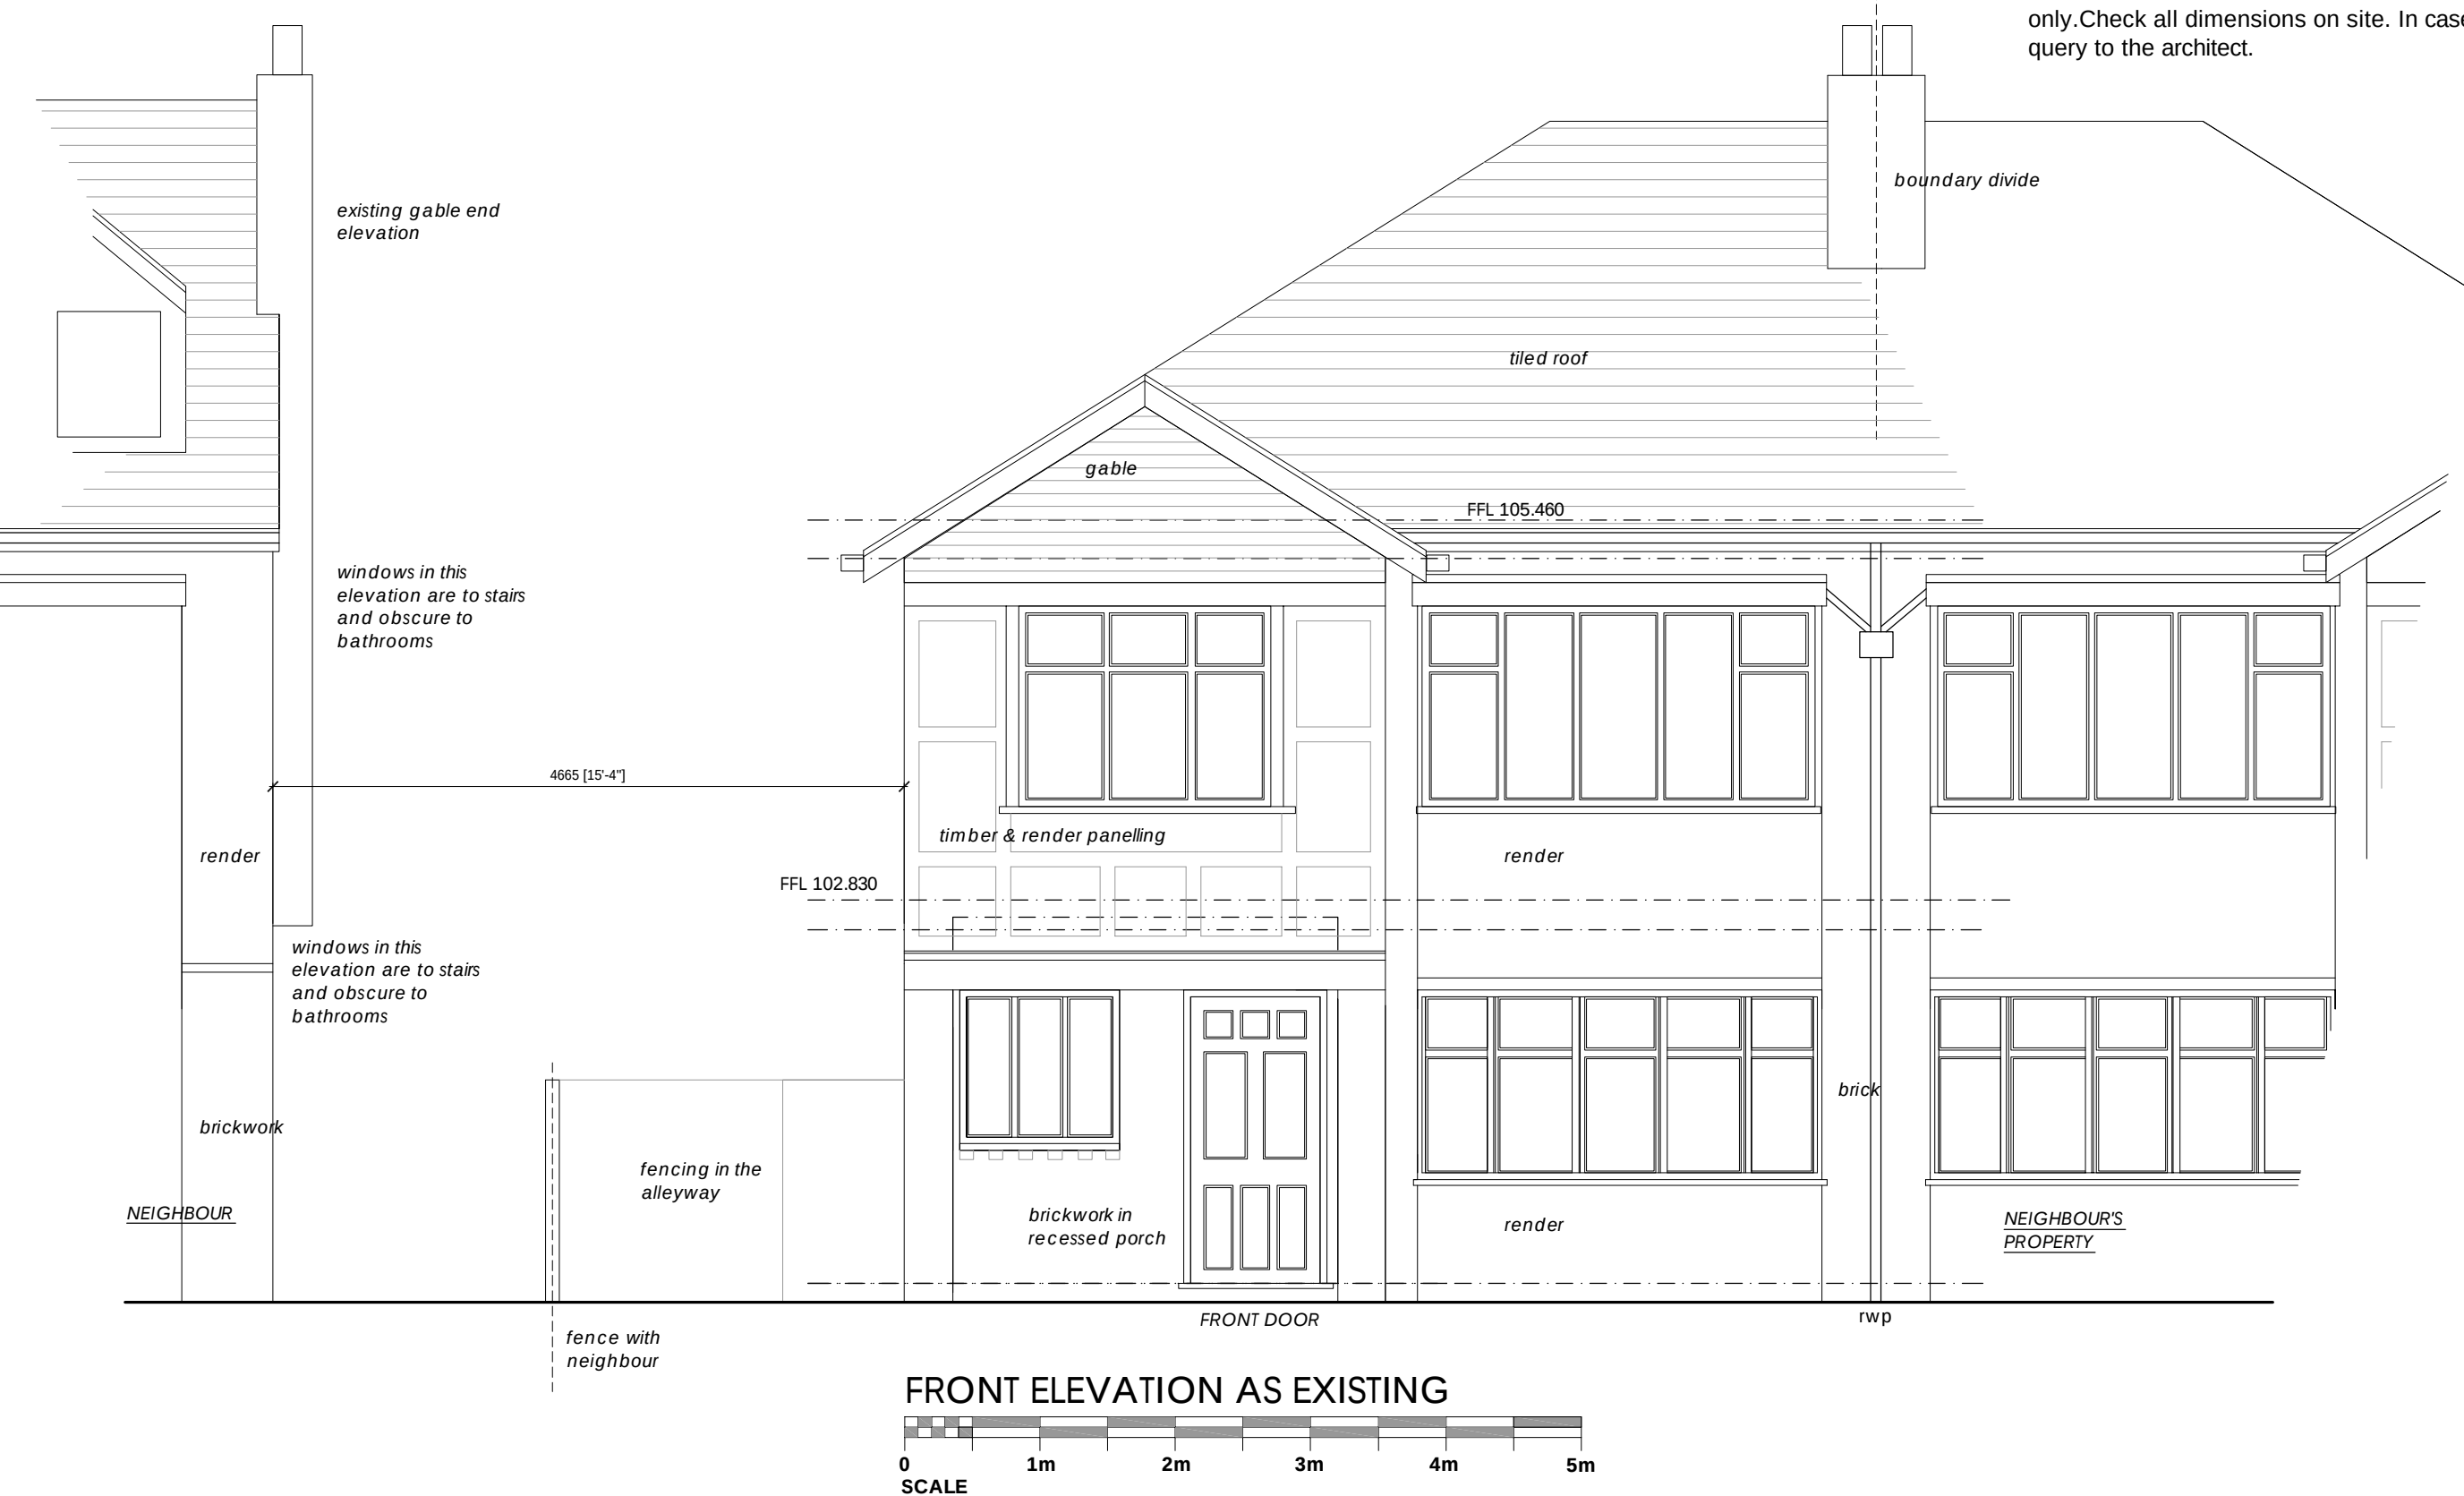


Copyright in this drawing remains with the architect. Responsibility is not accepted for errors made by others in scaling from this drawing. All construction information should be taken from figured dimensions only. Check all dimensions on site. In case of any discrepancy, refer query to the architect.

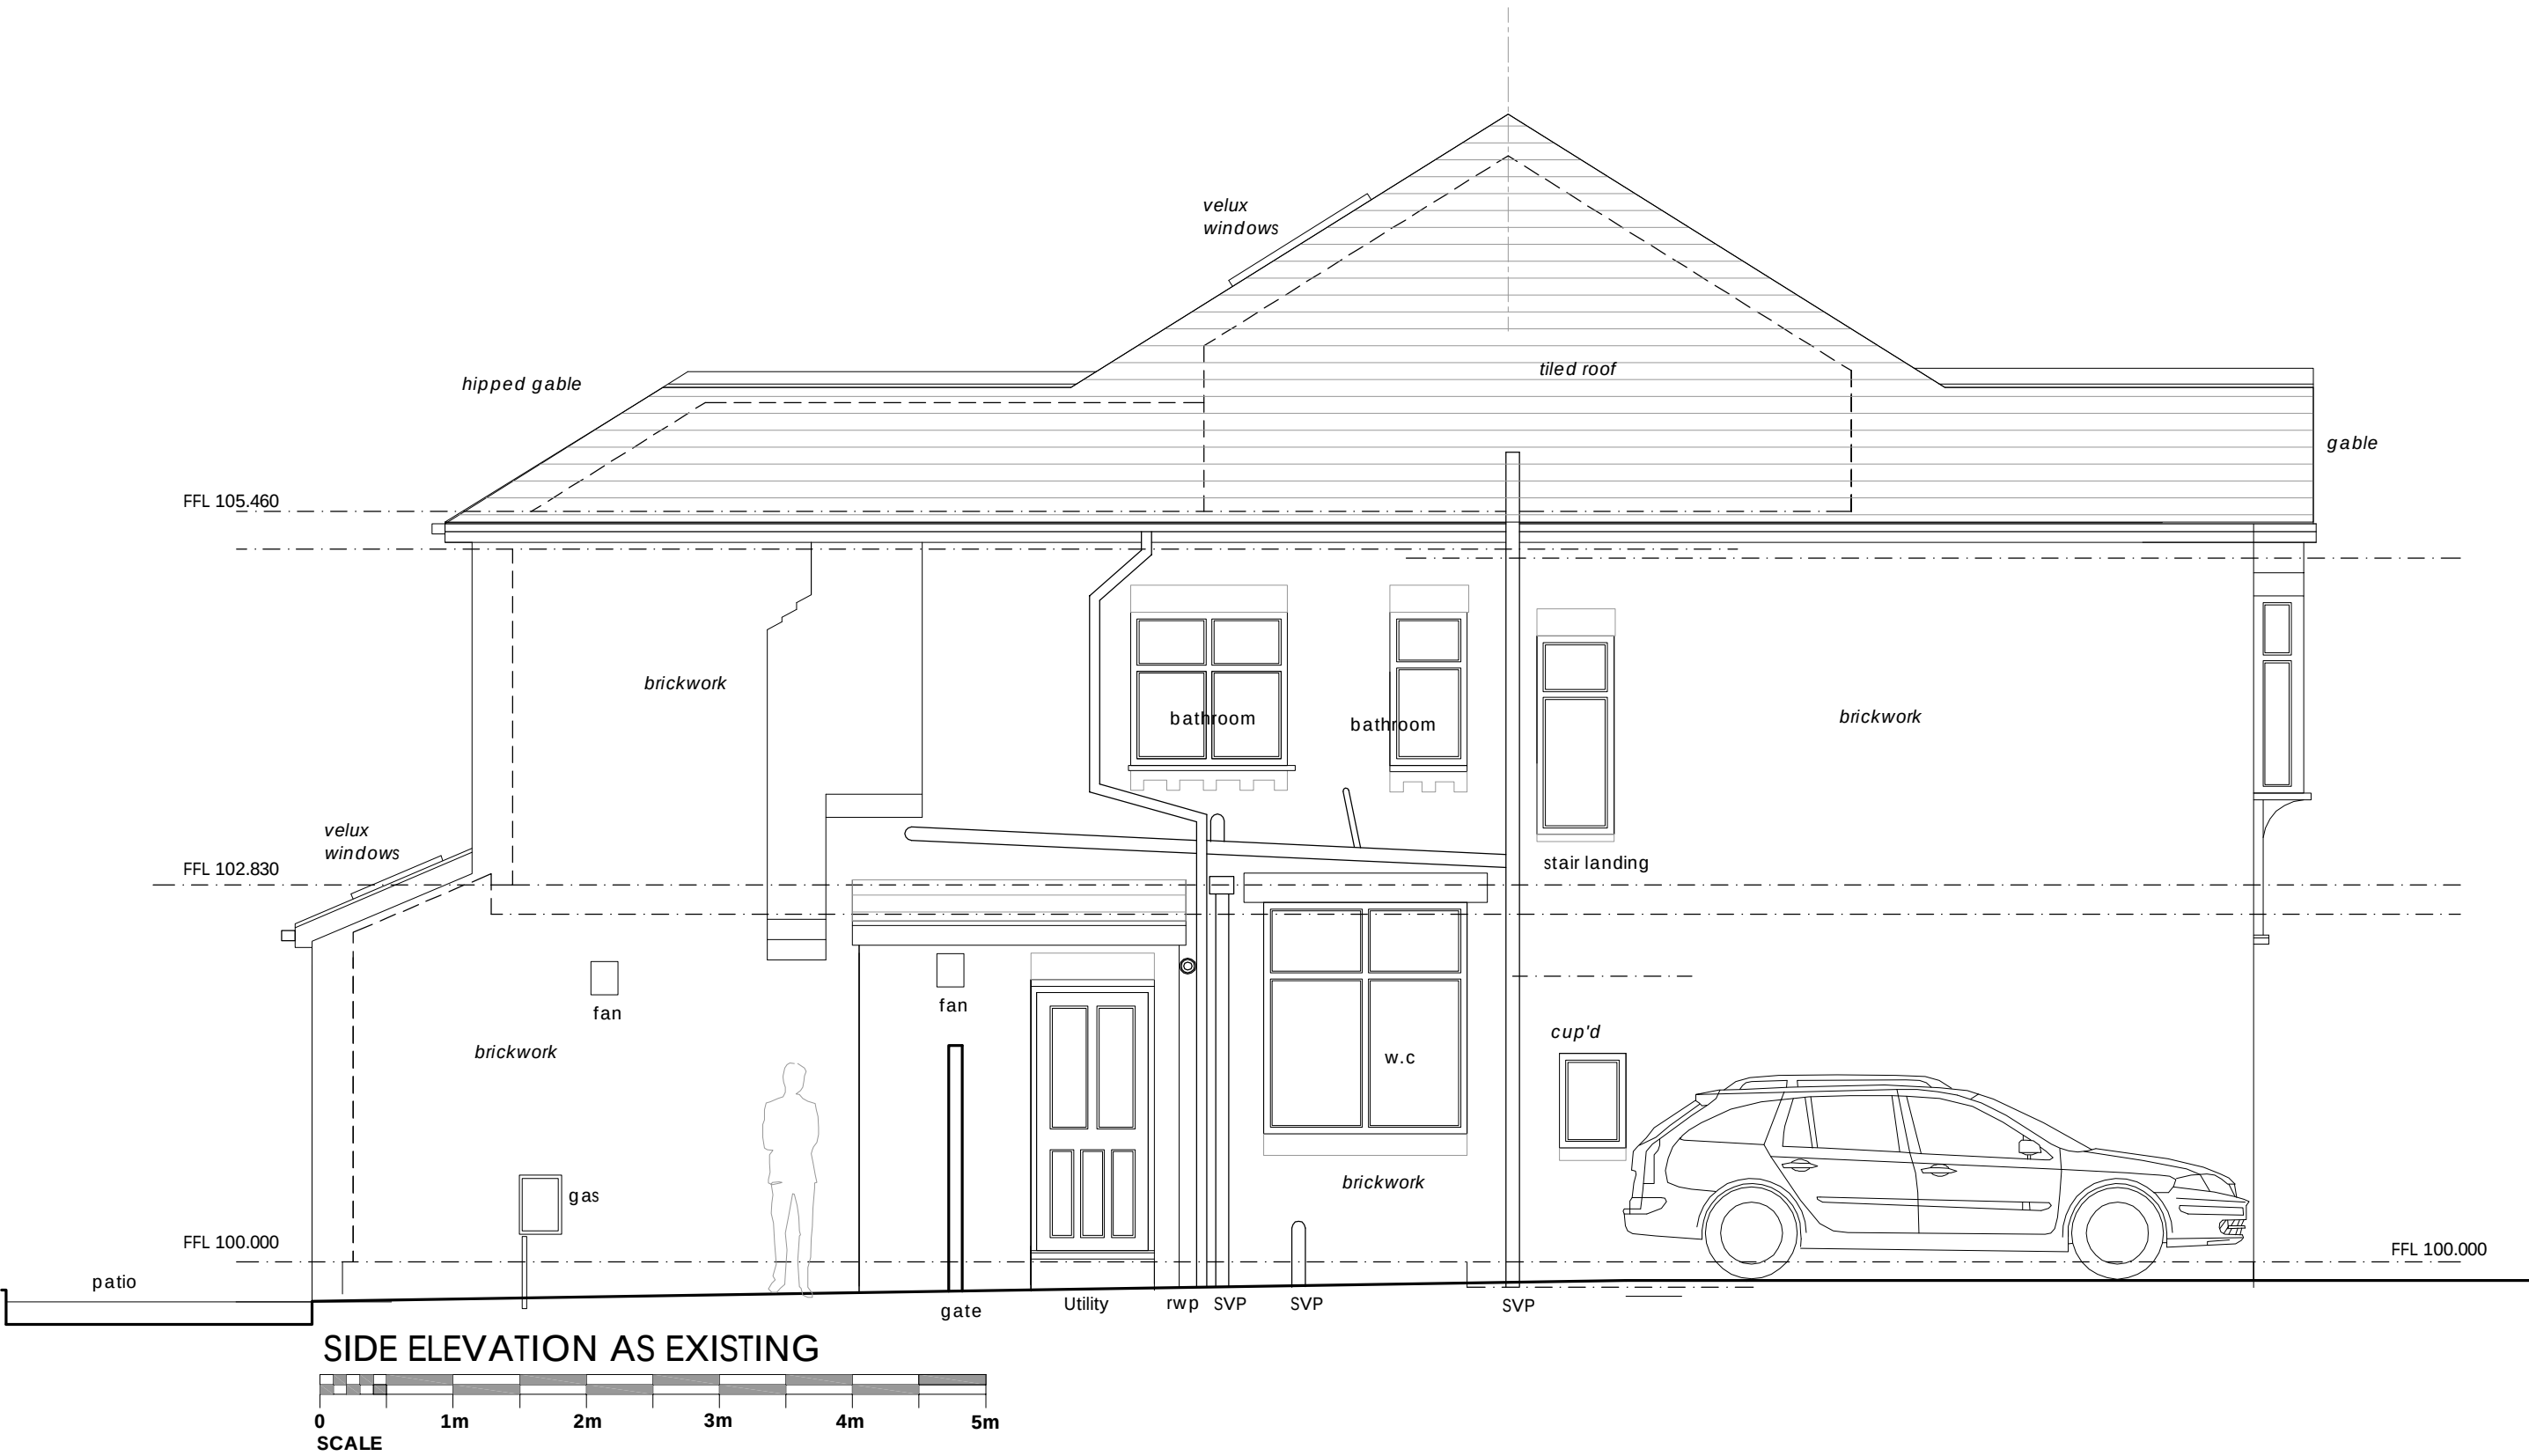

Rev	Description	By	Date
-			-
CORE DESIGN The Studio 21 Heston Moor Stockport SK4 4AG email architects@core-design.net website www.core-design.net telephone 0161 443 4000			
C O R E D E S I G N			

HOUSE REFURBISHMENT
664 Wilmslow Road, Didsbury M20 2DN
for Mr & Mrs S Dawson
EXTERNAL ELEVATIONS AS EXISTING

DRAWN TH DATE Apr 2021 DRAWING NO.
SCALE 1:50 @ A1 REV. A
1:100 @ A3

21016 - 102