


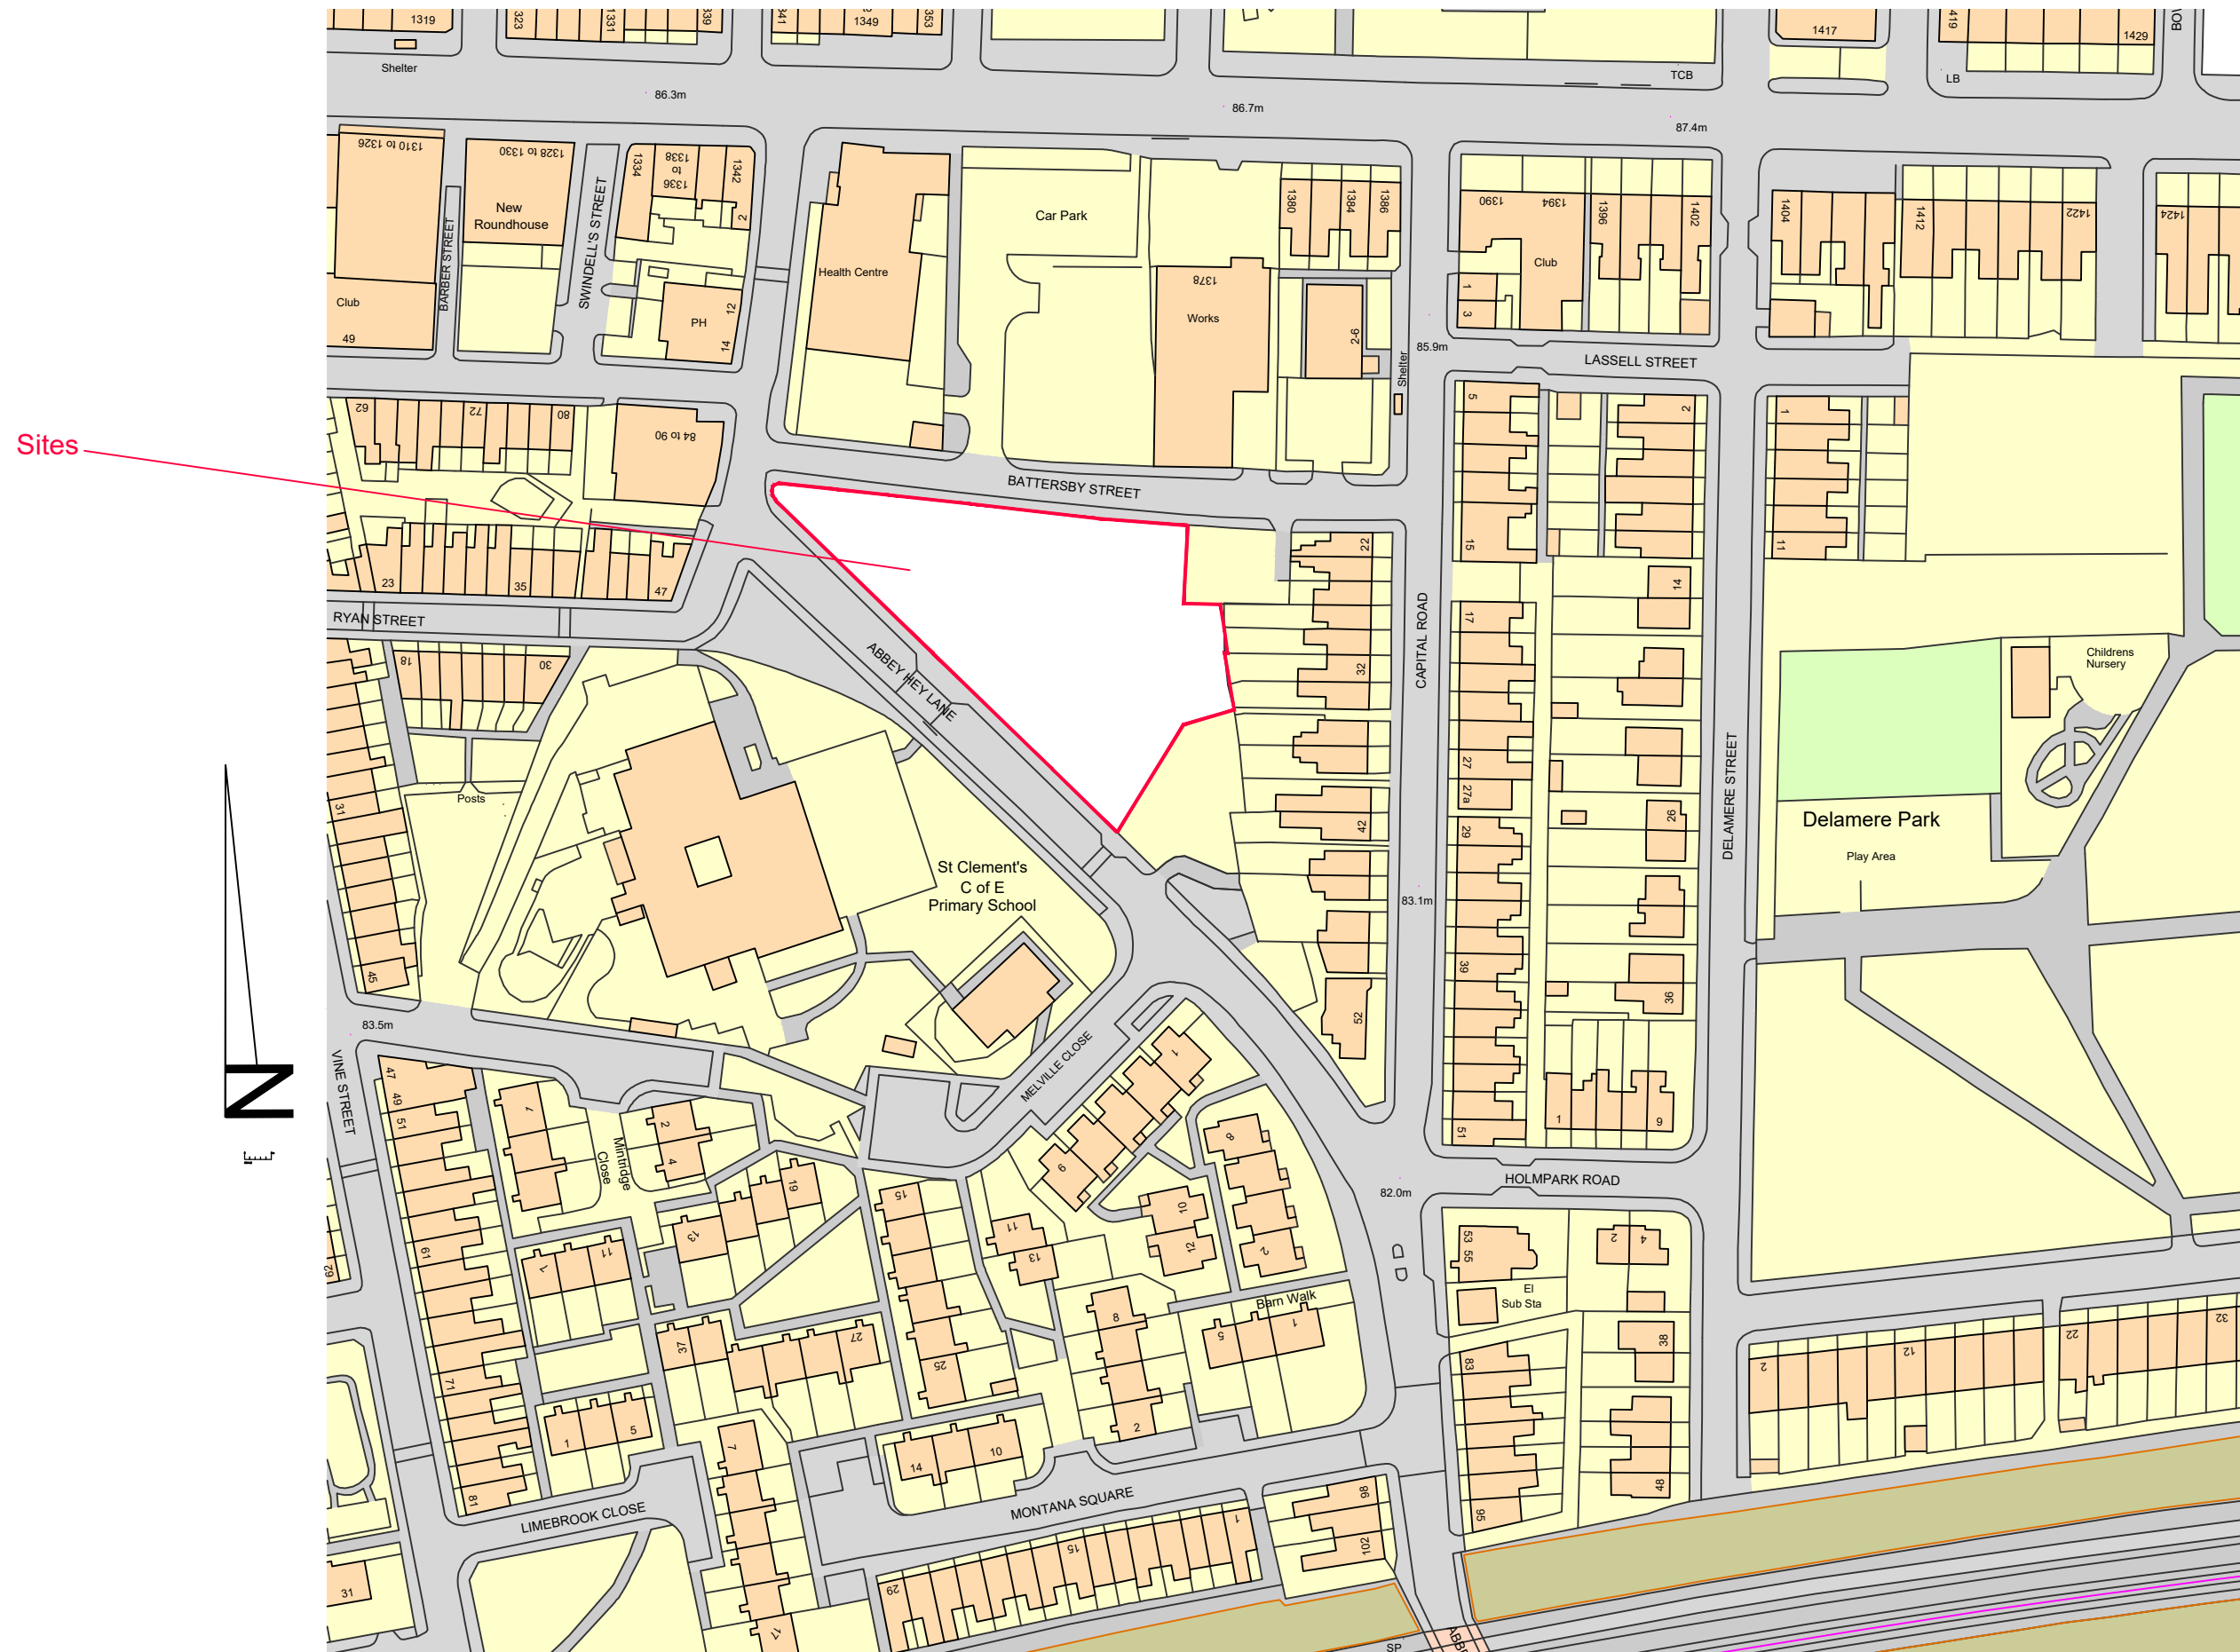

MSV HOUSING : ABBEY HEY LANE/ BATTERSBY STREET, HR OPENSHAW, MANCHESTER
 LOCATION PLAN
 1: 1250 @ A3
 PLANNING
 A3 original sheet size

20.03
 PL01
 21.07.20

rev:X xxx
 msv
 dwn MS

passed ■

MICHAEL STEWART
 riba
 ARCHITECTURE
 0161 291 9331 / 0774 344 2821
 mike@msarchitecture.co.uk
 www.msarchitecture.co.uk