


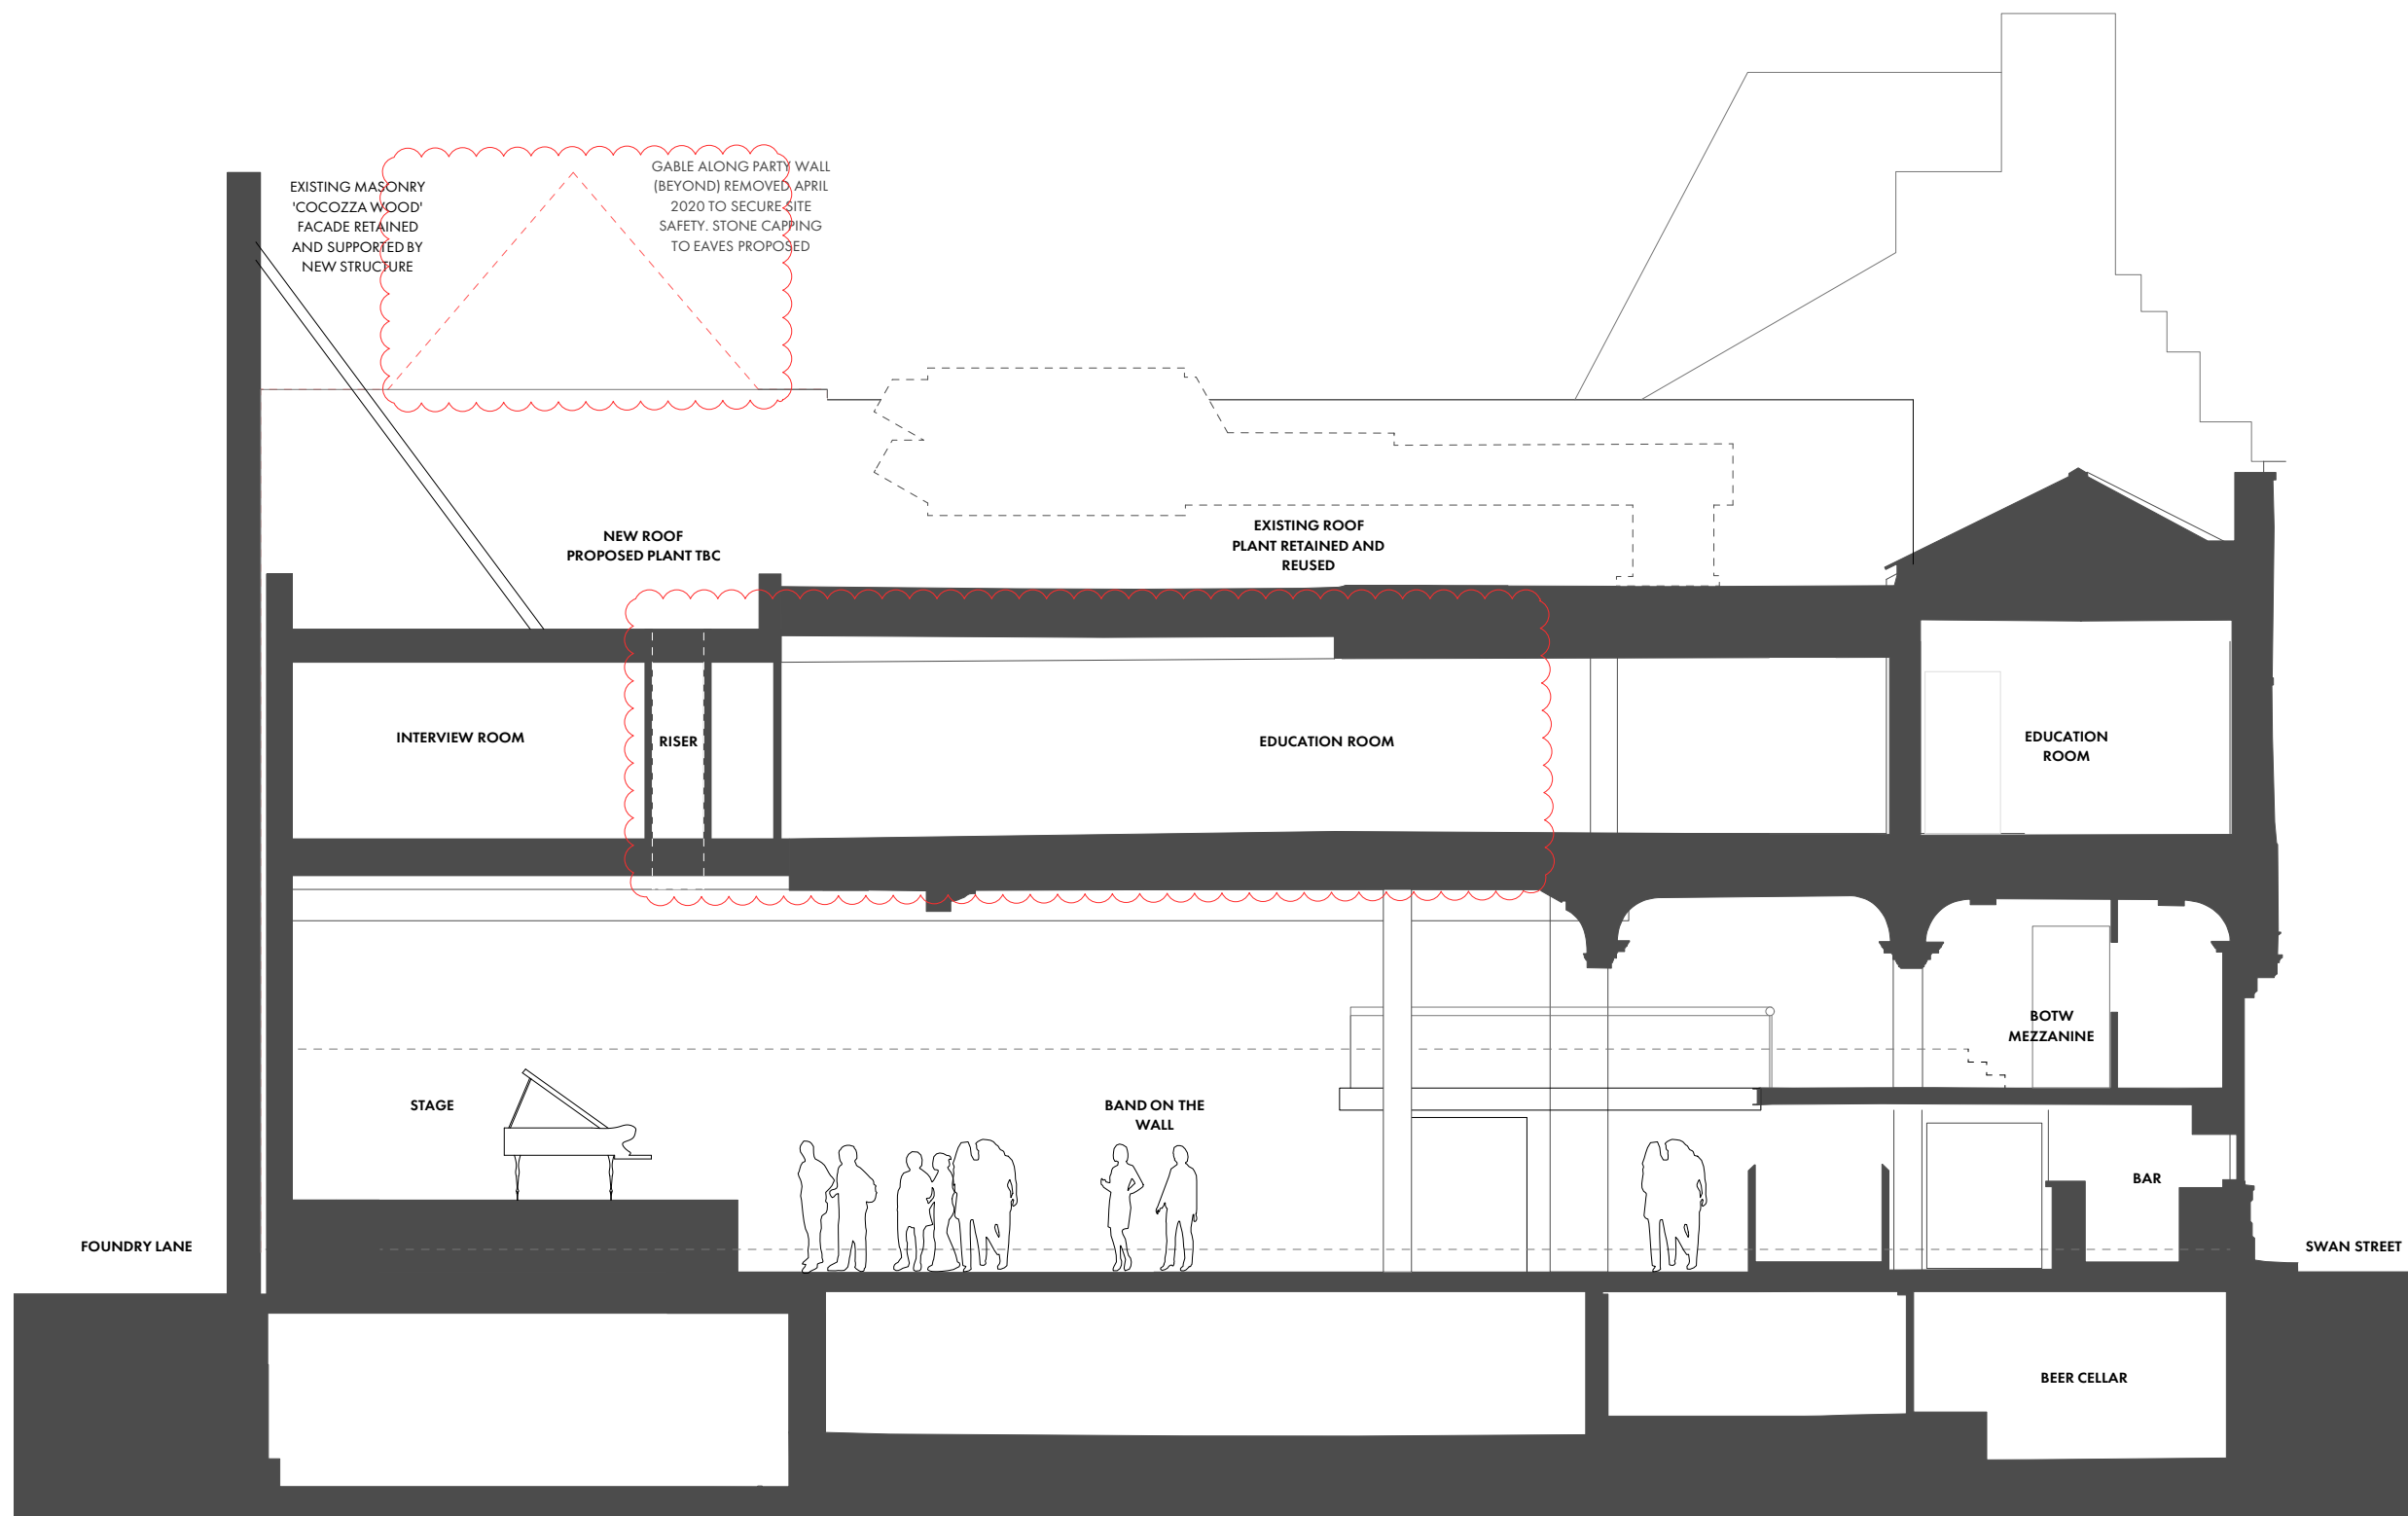

PROPOSED SECTION AA
THROUGH BAND ON THE WALL (MAIN VENUE)

OMIArchitects

www.omiarchitects.com

BAND ON THE WALL
PROPOSED SECTION AA THROUGH BOTW

1387 | L1500 A | JULY '20 | 1:100 @ A3