


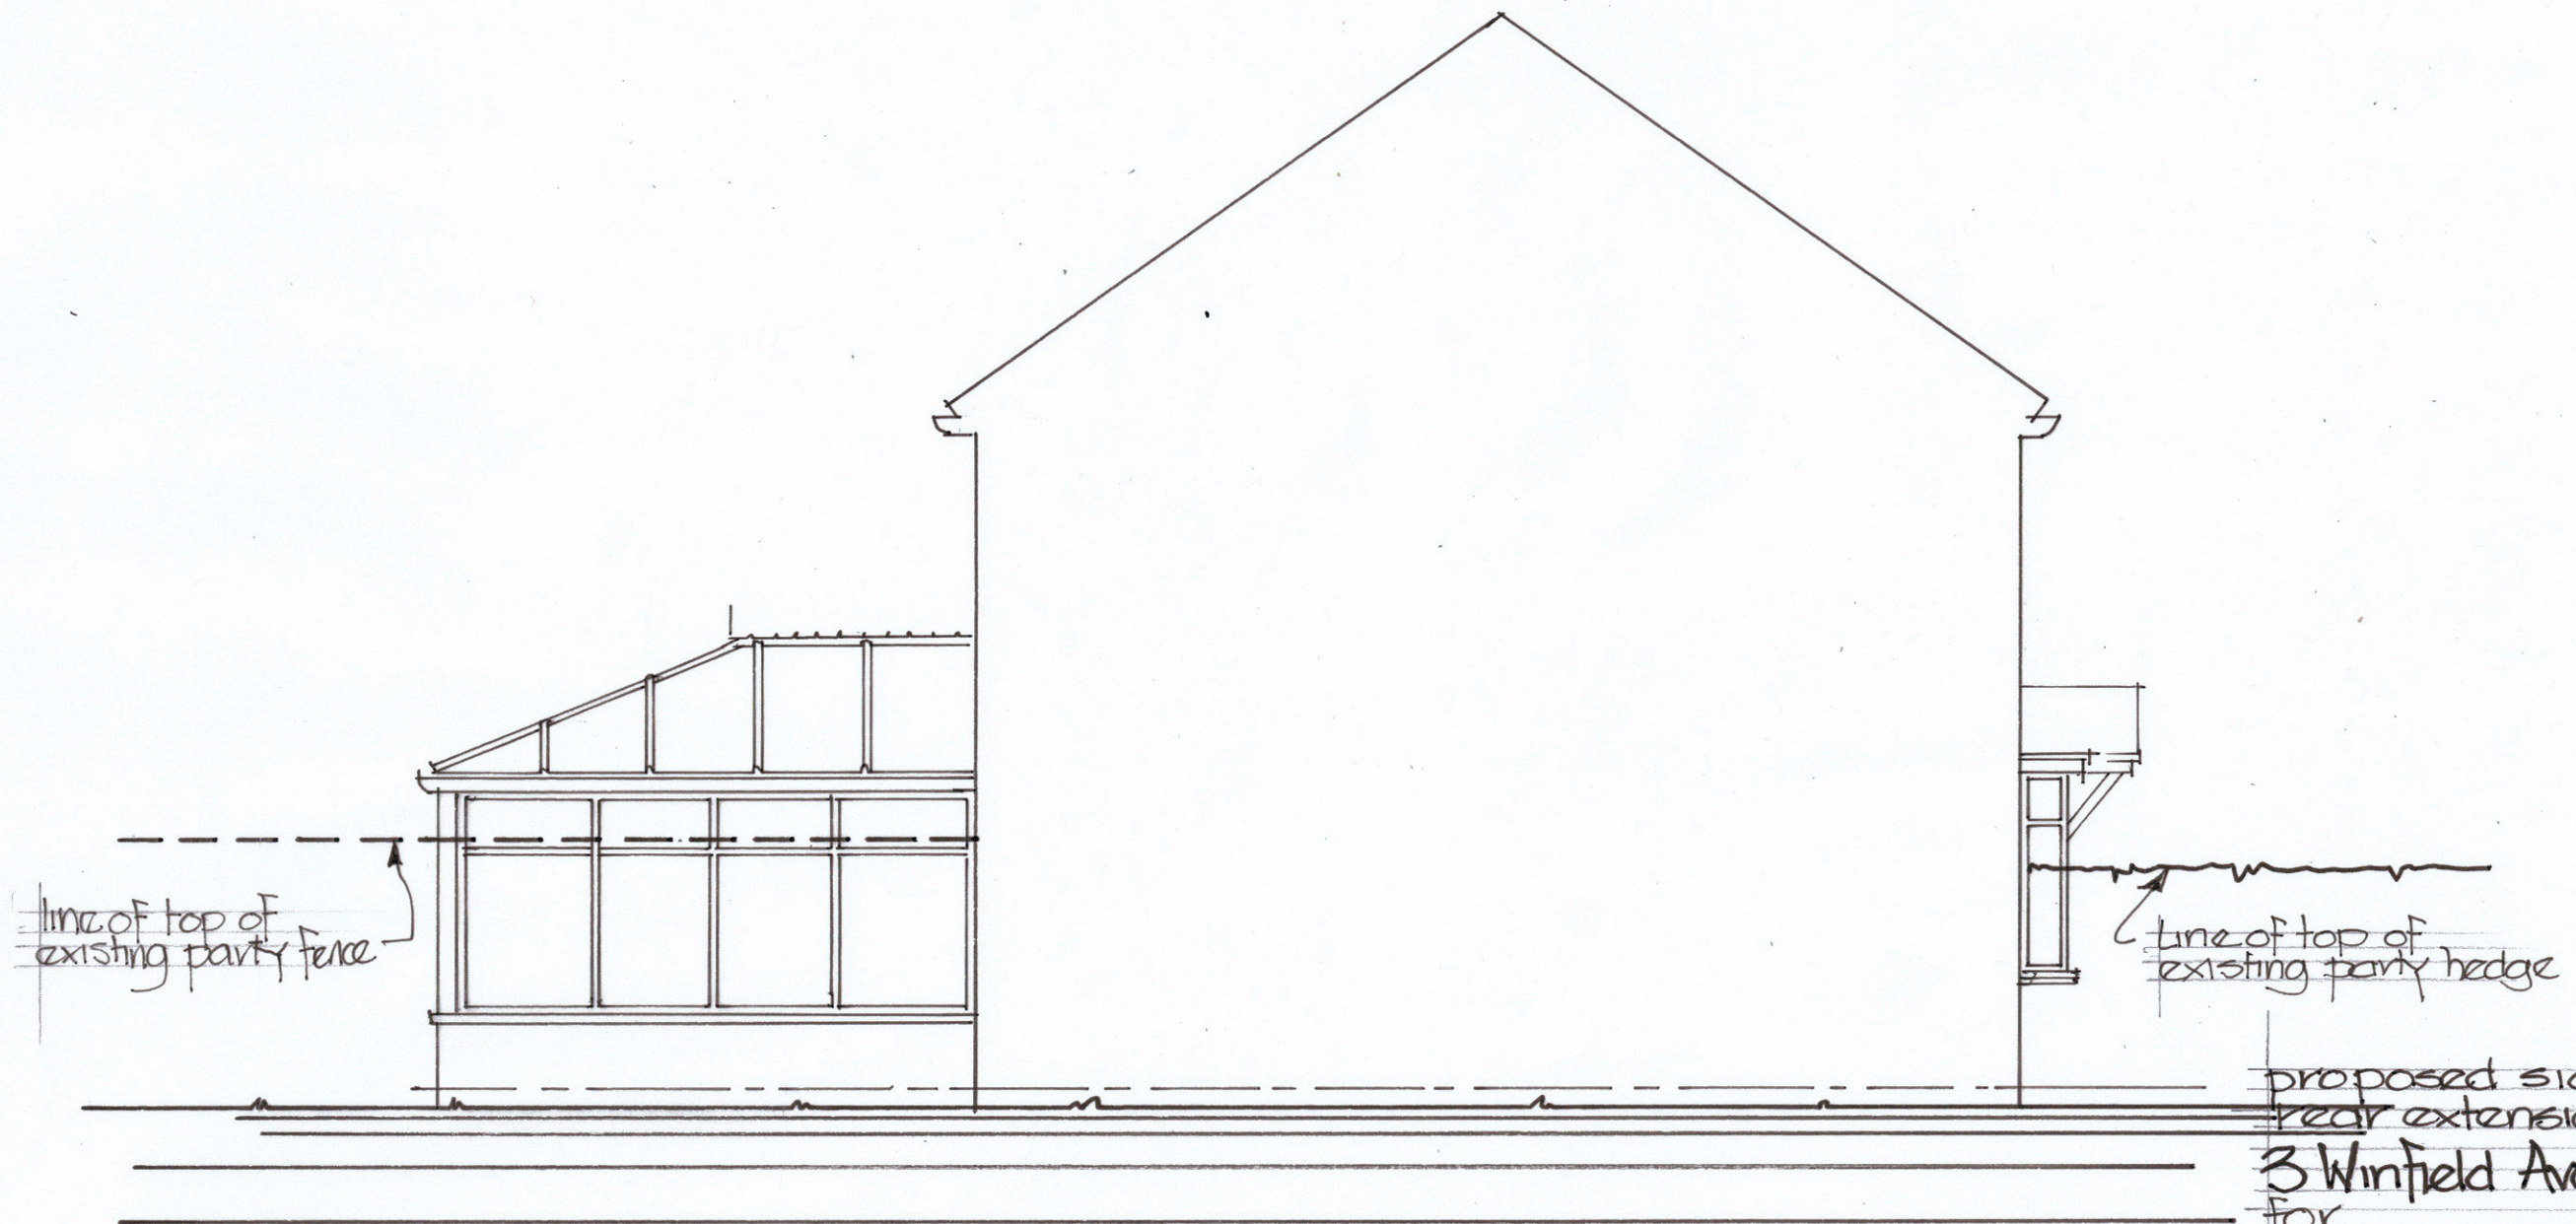

proposed side &
rear extensions to
3 Winfield Avenue
for
Steven & Shauna Bradburn
Side Elevation-As Existing
date: June 21
scale: 1:50 @ A3
dwg no: QM43/07