


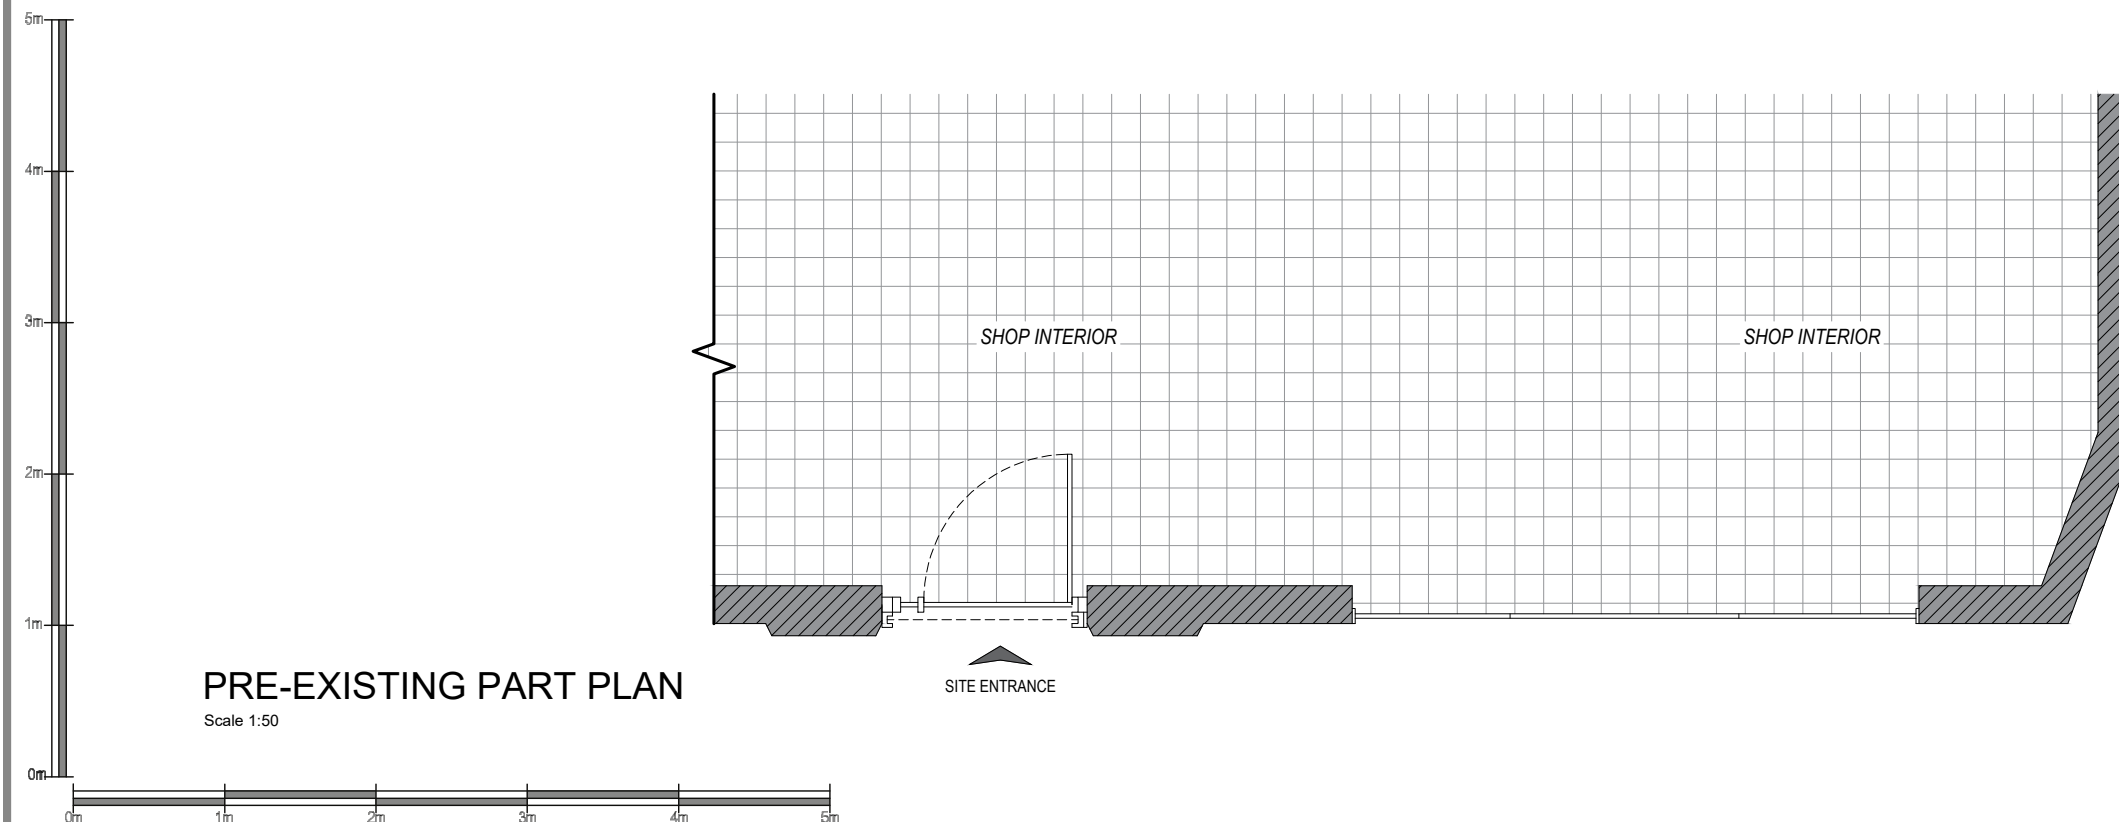

Date:		
Comments:		
By:		
GENERAL NOTES:		
1) All dimensions in millimeters unless otherwise stated.		
Site: Premier Gorton Lane Express, 548 GORTON LANE, MANCHESTER, M18 8EH		
Drawing Title: Pre-Existing Plan and Elevation		
Ref: T020894_PE	Date: 10/05/2022	Rev:
Scale: 1:50	Paper: A3	Date Rev: