
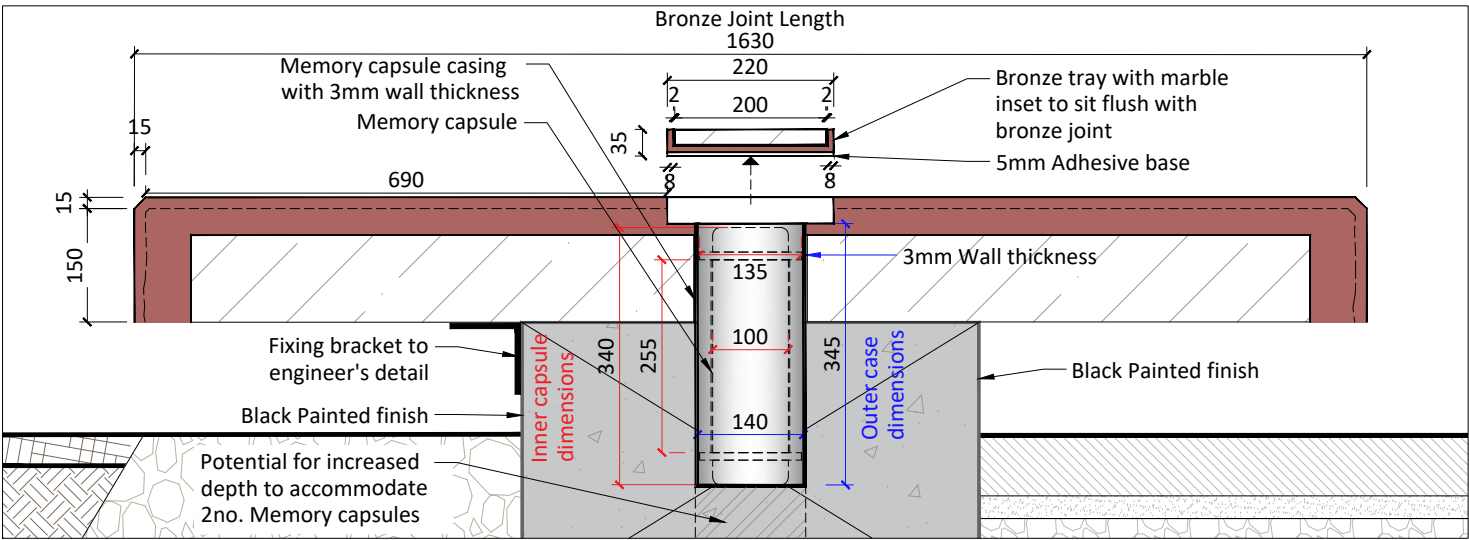
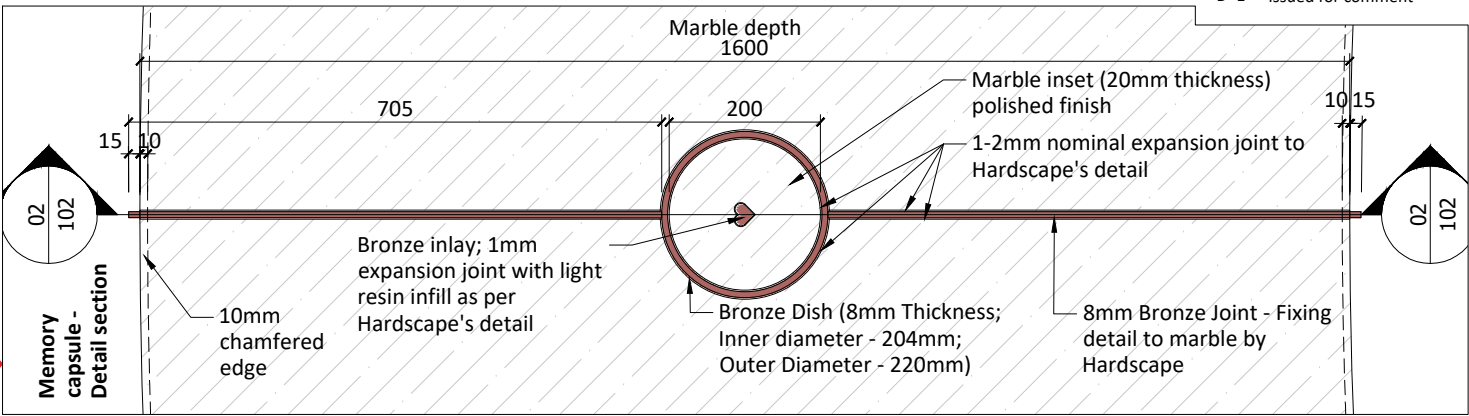
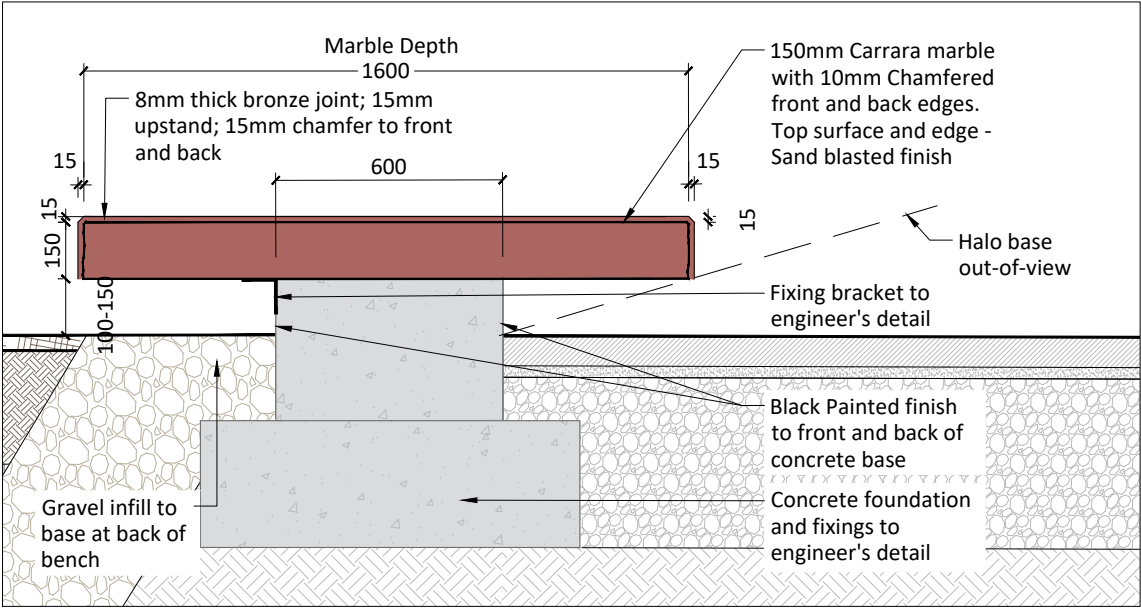


All dimensions to be checked on site.
Figured dimensions to be read in preference to scaled.

BCAL accepts no responsibility for any unauthorised amendments to the drawing and does not permit unauthorised copying of the drawing.

This drawing is copyright and remains the property of BCAL unless otherwise agreed.

Revision	Description	By	On
C 3	Updates to bronze tolerance dims; fascia tiling omitted; Bronze inlay on capsule shown	SG	30/03/2021
C 2	Halo unit dims amended and additional notes added; names not shown - awaiting updates	SG	19/03/2021
C 1	Construction Package; Potential for increased depth for capsule shown	SG	12/03/2021
T 3	Gravel base shown on detail 02 and 04	SG	14/12/2020
T 2	Minor adjustments to bronze joint and marble inset	SG	26/11/2020
T 1	Tender Package	SG	20/11/2020
i 1	Capsule location update	SG	24/09/2020
P 1	Planning Package	SG	15/09/2020
D 7	Halo simplified with concrete base	AT	03/07/20
D 6	Capsule Location adjustment	SG	12/03/2020
D 5	Overhang Adjustment	SG	11/03/2020
D 4	Issued for costing	SG	11/03/2020
D 3	Seat structure and units updated	SG	11/02/2020
D 2	Memory Capsule details	SG	05/01/2020
D 1	Issued for comment	SG	27/01/2020

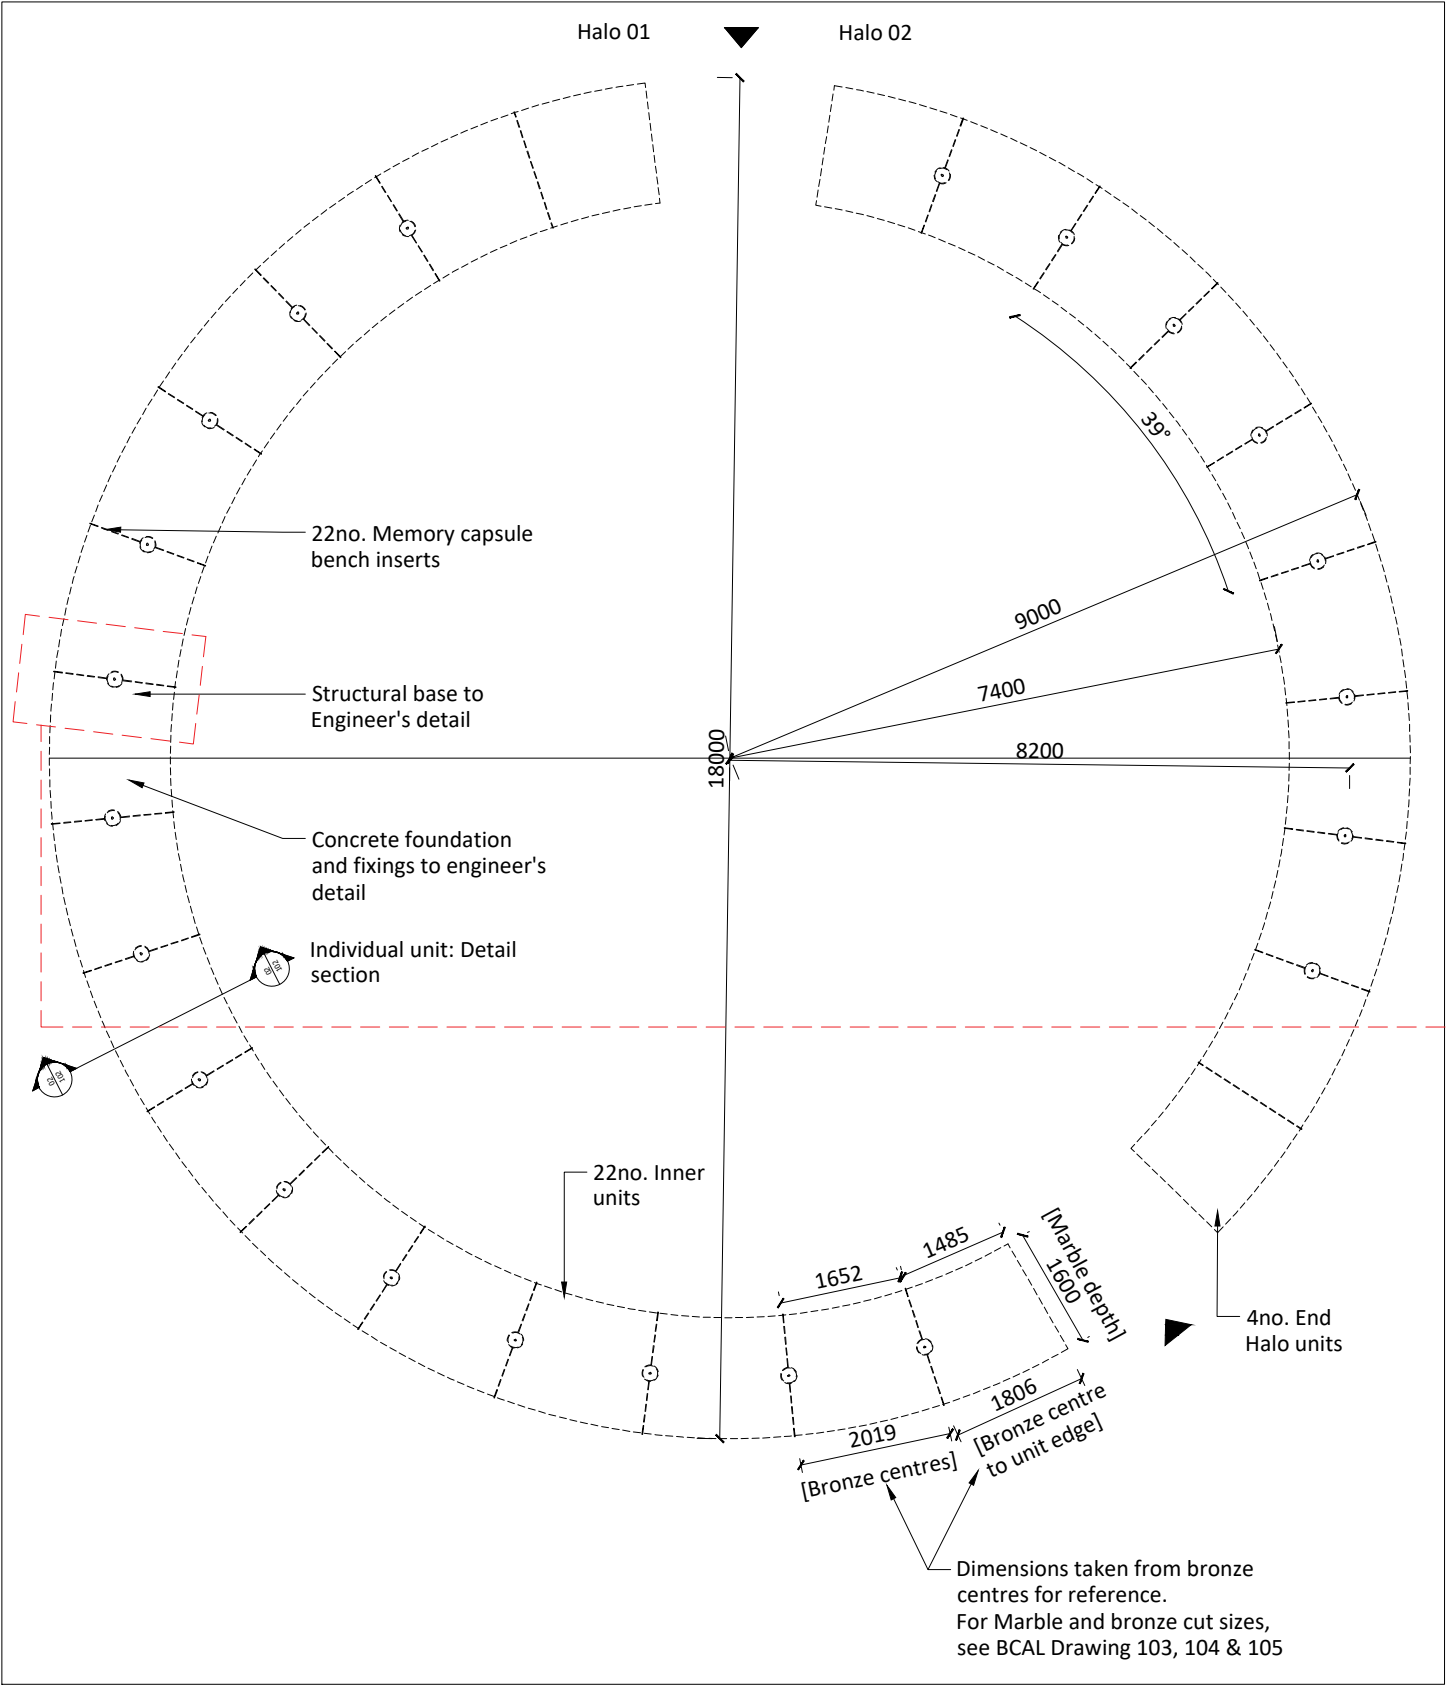

- NOTES:
- Indicative drawing - Construction details to engineer's specification
 - All steelwork to be galvanised and powder coated to maritime specification
 - See BCAL dwg 106 for Bronze Names and symbol inlays

CONSTRUCTION

Client	Galliford Try	Scale	VAR @ A3	Created by	SG	Last edited by	SHIVANI	Date	March 21
Job title	Glade Of Light	Project number	19.516	Drawing number	102	Issue	C 3	Checked	AT
Drawing title	Halo - Detail Drawing								

19 OLD HALL STREET
LIVERPOOL
L3 9JQ

TELEPHONE +44 (0)151 242 6161
FACSIMILE +44 (0)151 236 4467
EMAIL office@bcalandscape.co.uk
WEB SITE www.bcalandscape.co.uk