

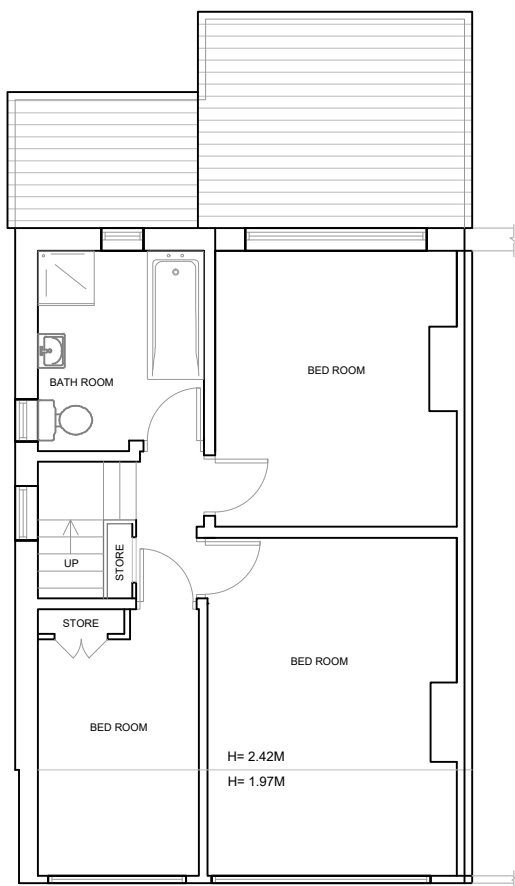




AS EXISTING

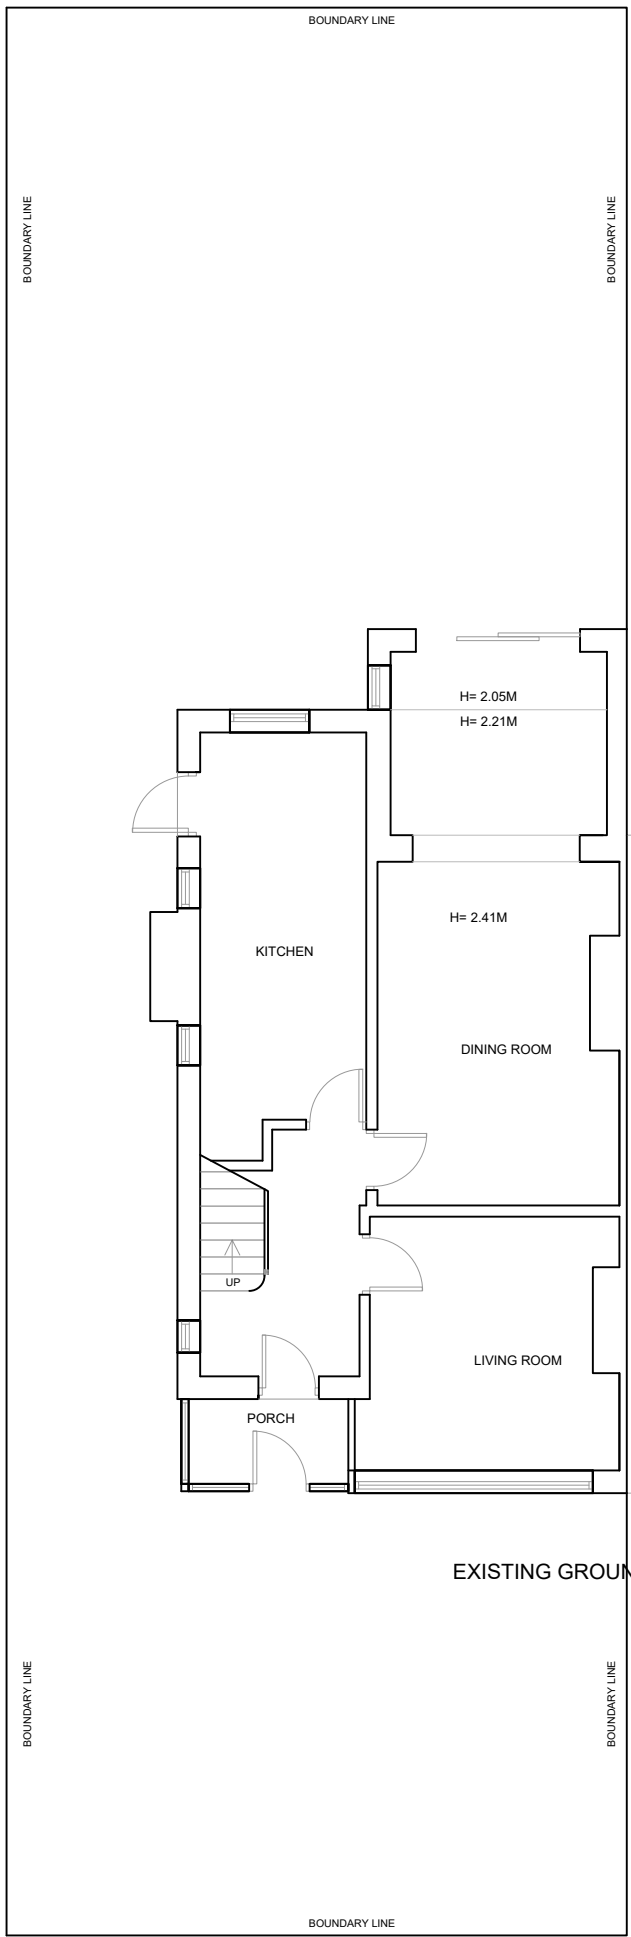

AS PROPOSED

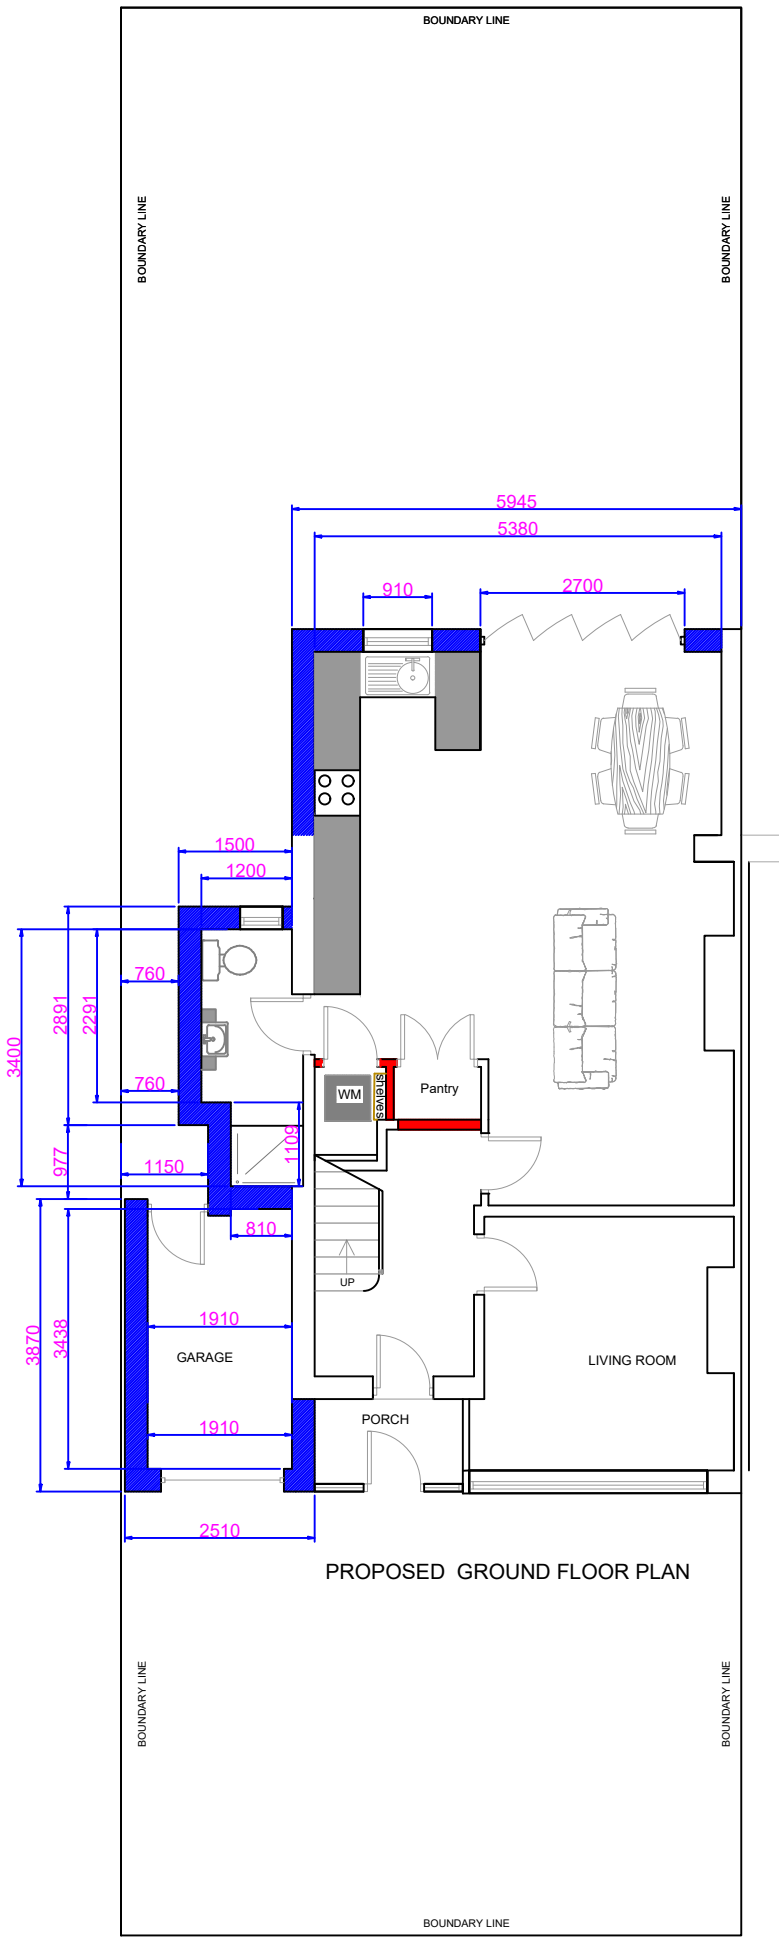

Velux Windows to Roof Below

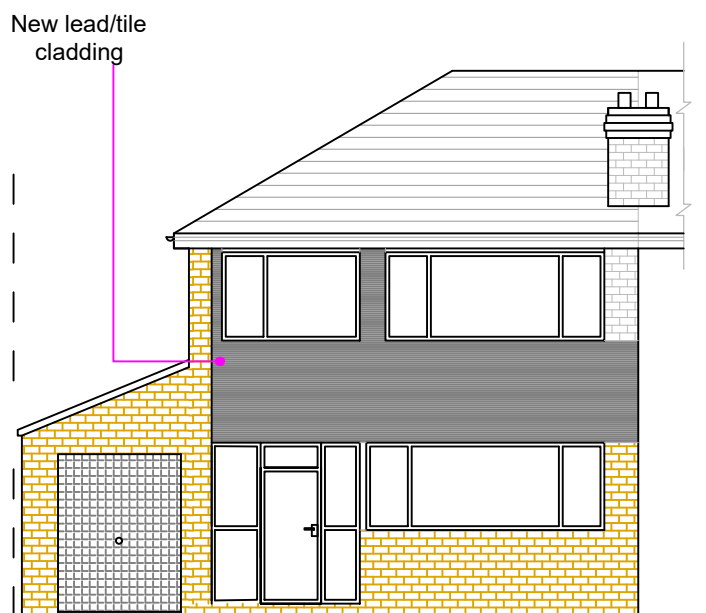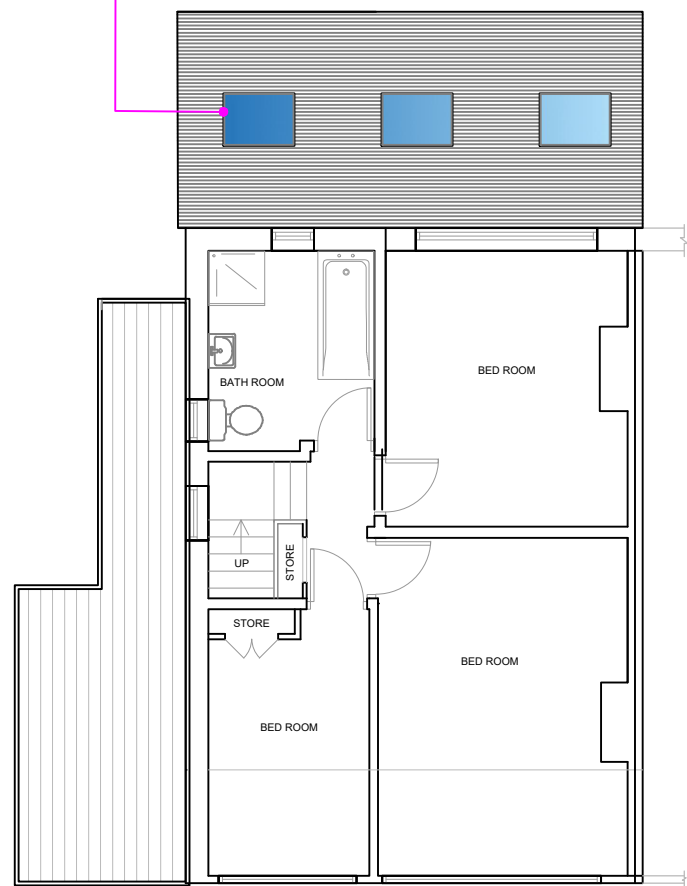

NOTES

REVISIONS

PROJECT: EXTENSION @ 22 QUEENSWAY
EAST DIDSBURY

CLIENT:MARINA NOONE

SCALE: 1:100 ON A1 PAPER

REFERENCE NO: 1258 PLANNING

BARRY CULLEN
ARCHITECTURE
email:barrycullen_bc@yahoo.co.uk
mob: 07851262695