DO NOT SCALE

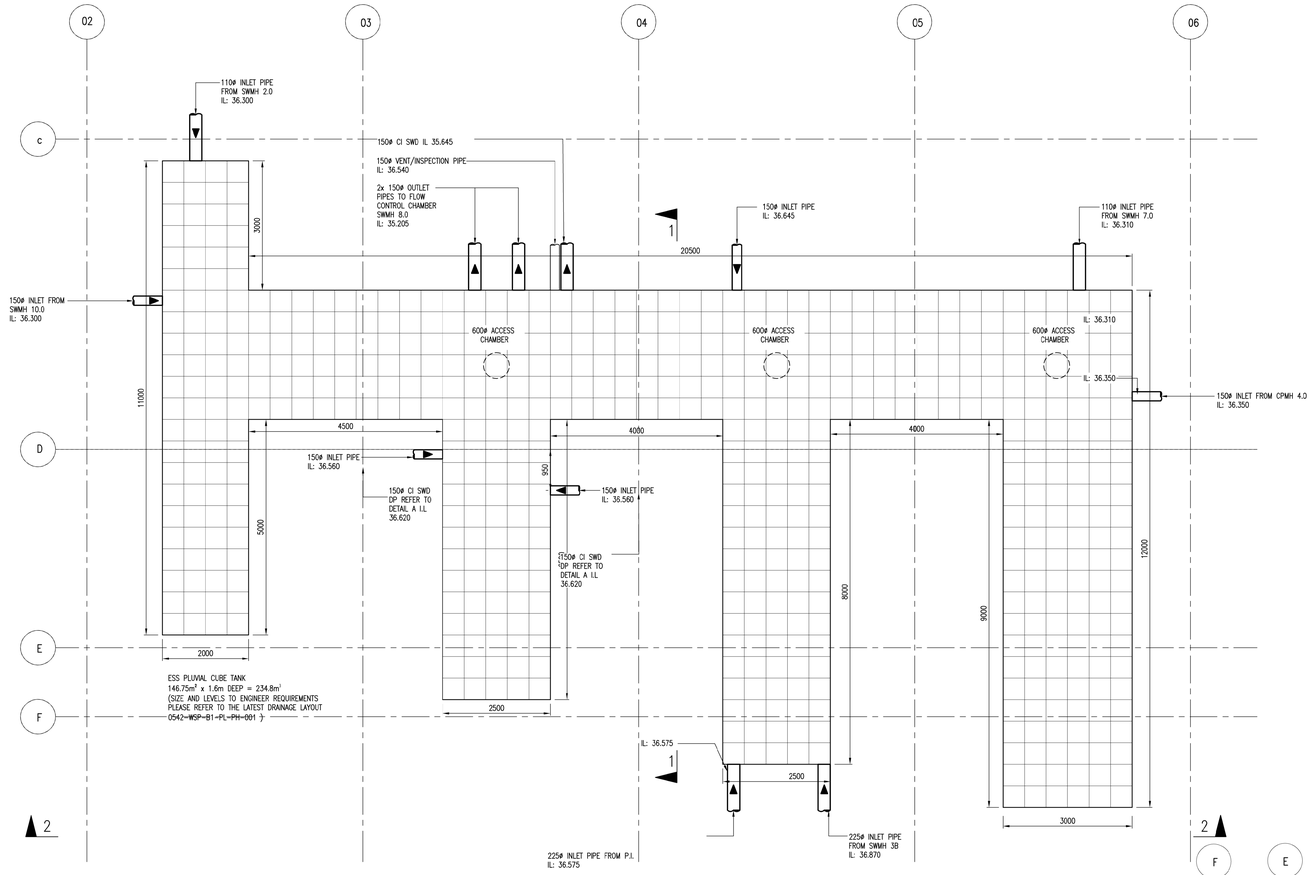

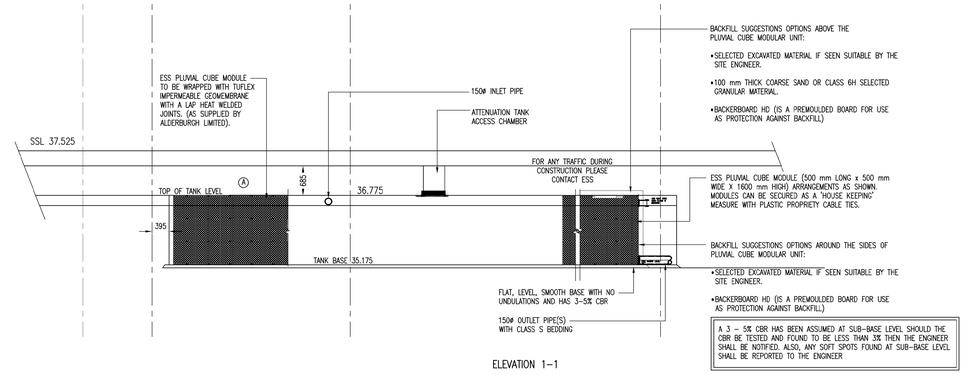

ELEVATION 1–1

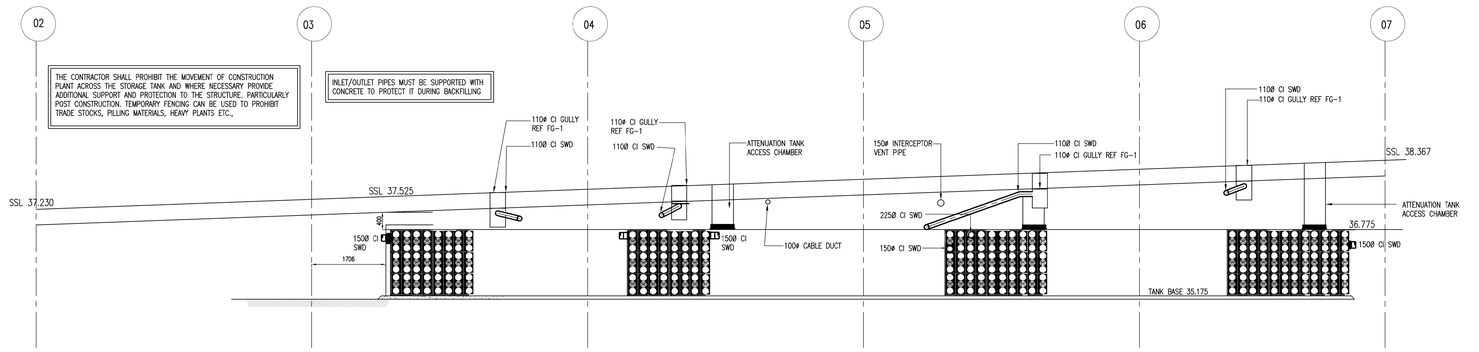

ELEVATION 2–2

REV	DATE	BY	DESCRIPTION	CHK	APP
C02	08.11.18	JG	STAGE 5 CONSTRUCTION ISSUE	MT	MT
C01	19.09.18	JG	STAGE 5 CONSTRUCTION ISSUE	MT	MT
P01	22.08.18	JG	STAGE 4 ISSUE	MT	RM

DRAWING STATUS: STAGE 5

wsp
The Victoria, 150-182 The Quays, Salford, Manchester, M50 3SP
Tel: +44 (0)161 886 2400 Fax: +44 (0)161 886 2401
www.wsp.com

CLIENT: RUSSELL CONSTRUCTION

ARCHITECT: 5PLUS ARCHITECTS

PROJECT: STORE STREET MANCHESTER

TITLE: PUBLIC HEALTH SERVICES BELOW GROUND DRAINAGE TYPICAL DETAILS SHEET 5

SCALE @ A0	CHECKED	APPROVED
1:50, NTS	MT	RM
PROJECT No: 70010542	DESIGNED: JG / DRAWN: PJM	DATE: AUG 18
DRAWING No: 0542-WSP-XX-DT-PH-005		REV: C02

© WSP Group Ltd

File name: \\EMPAMK1A.WSPDOM.COM\PROJECTS\70010542 - STORE STREET\E &IS\DRAWINGS\PUBLIC HEALTH\DRAWINGS\PH\70010542-WSP-XX-DT-PH-005.DWG, plotted on 08 November 2018 @ 13:51, by Tullis, Mike