


File name: \\SER01\\MAN1\\UK\\WSP\\GROUP\\COMPROJ\\CTS70010542 - STORE STREETE MODELS AND DRAWINGS\\SERVICES\\WIP\\AUTOCAD\\PHI0542-WSP-XX-DT-PH-003.DWG, printed on 19 September 2018 11:27:09, by Morgan, Peter

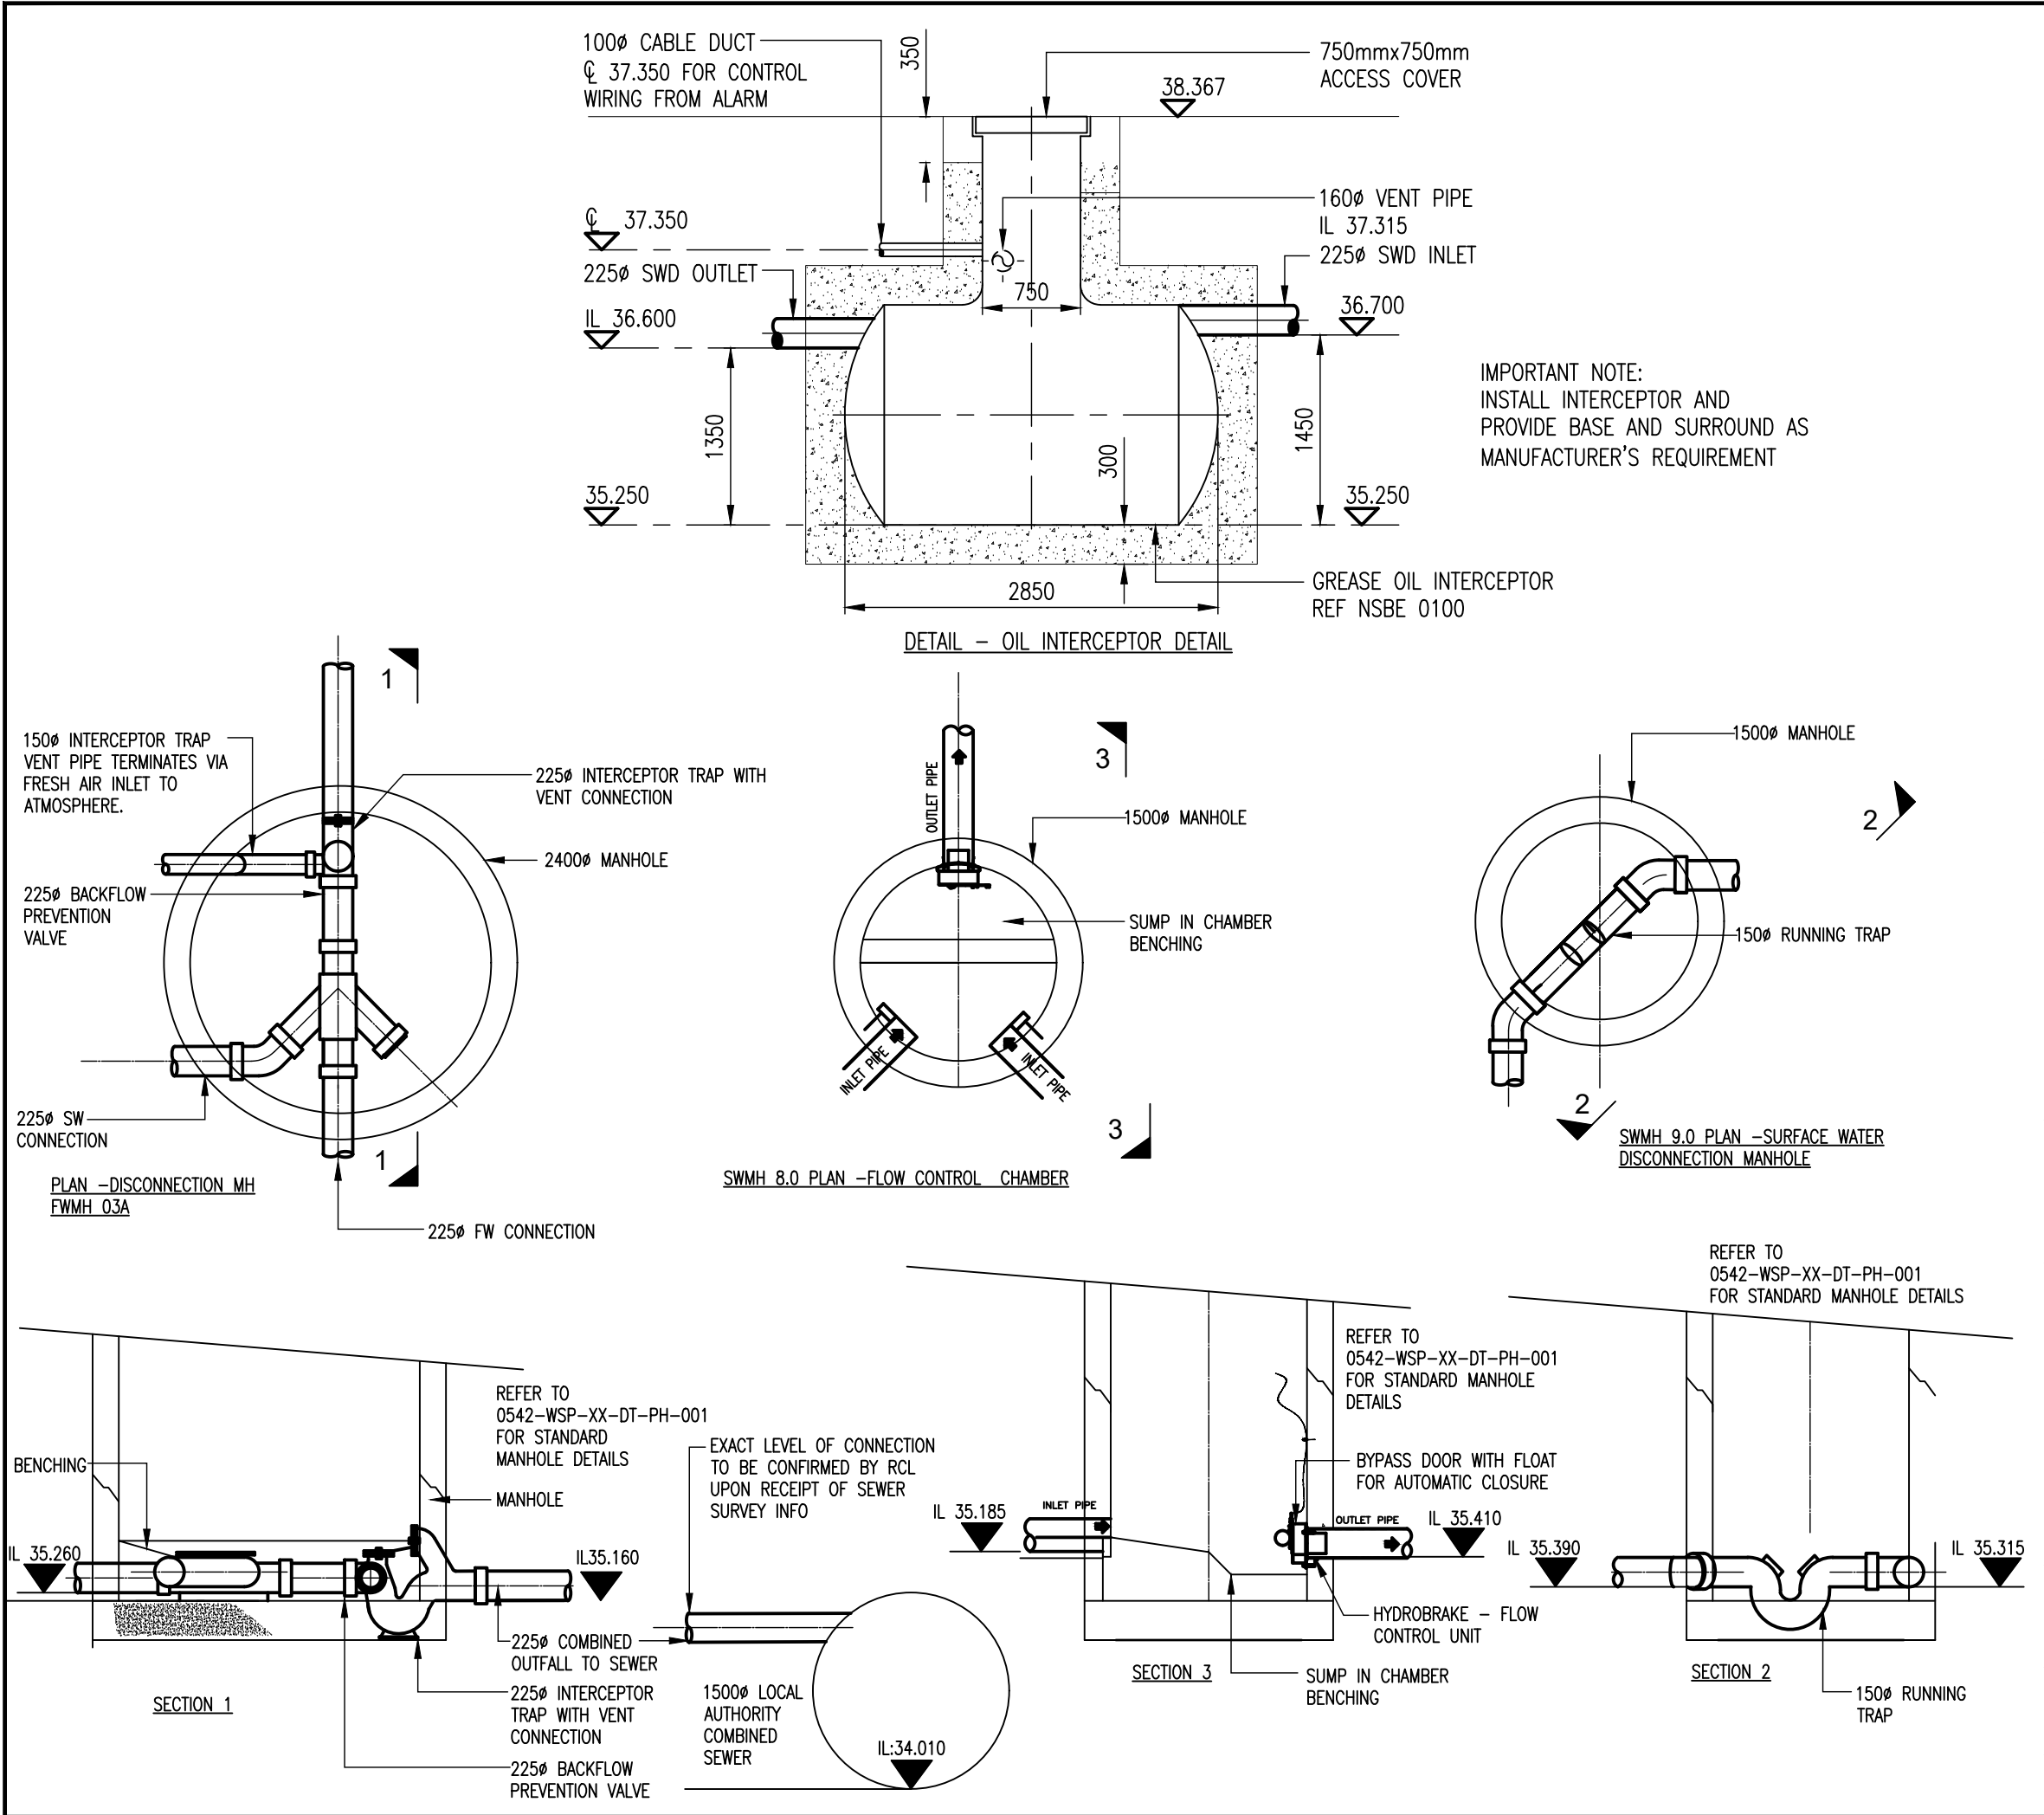

DO NOT SCALE

C01	19.09.18	JG	STAGE 5 CONSTRUCTION ISSUE	MT	MT
P01	20.08.18	JG	STAGE 3 ISSUE	MT	RM
REV	DATE	BY	DESCRIPTION	CHK	APP

DRAWING STATUS:	STAGE 5
-----------------	---------



Three White Rose Office Park, Millshaw Park Lane, Leeds, LS11 0DL
Tel: +44 (0)113 395 6200 Fax: +44 (0)113 395 6201
www.wsp.com

CLIENT:	RUSSELL CONSTRUCTION
---------	----------------------

ARCHITECT:	5PLUS ARCHITECTS
------------	------------------

PROJECT:	STORE STREET MANCHESTER
----------	----------------------------

TITLE:	PUBLIC HEALTH SERVICES BELOW GROUND DRAINAGE MANHOLE SECTIONS
--------	---

SCALE @ A3:	NTS	CHECKED:	RM	APPROVED:	RM
PROJECT No:	STAGE 3	DESIGNED:	MT	DRAWN:	MT
				DATE:	JULY 18

DRAWING No:	0542-WSP-XX-DT-PH-003	REV:	C01
-------------	-----------------------	------	-----

© WSP Group plc