




EXISTING ASDA SIGNAGE LOCATIONS

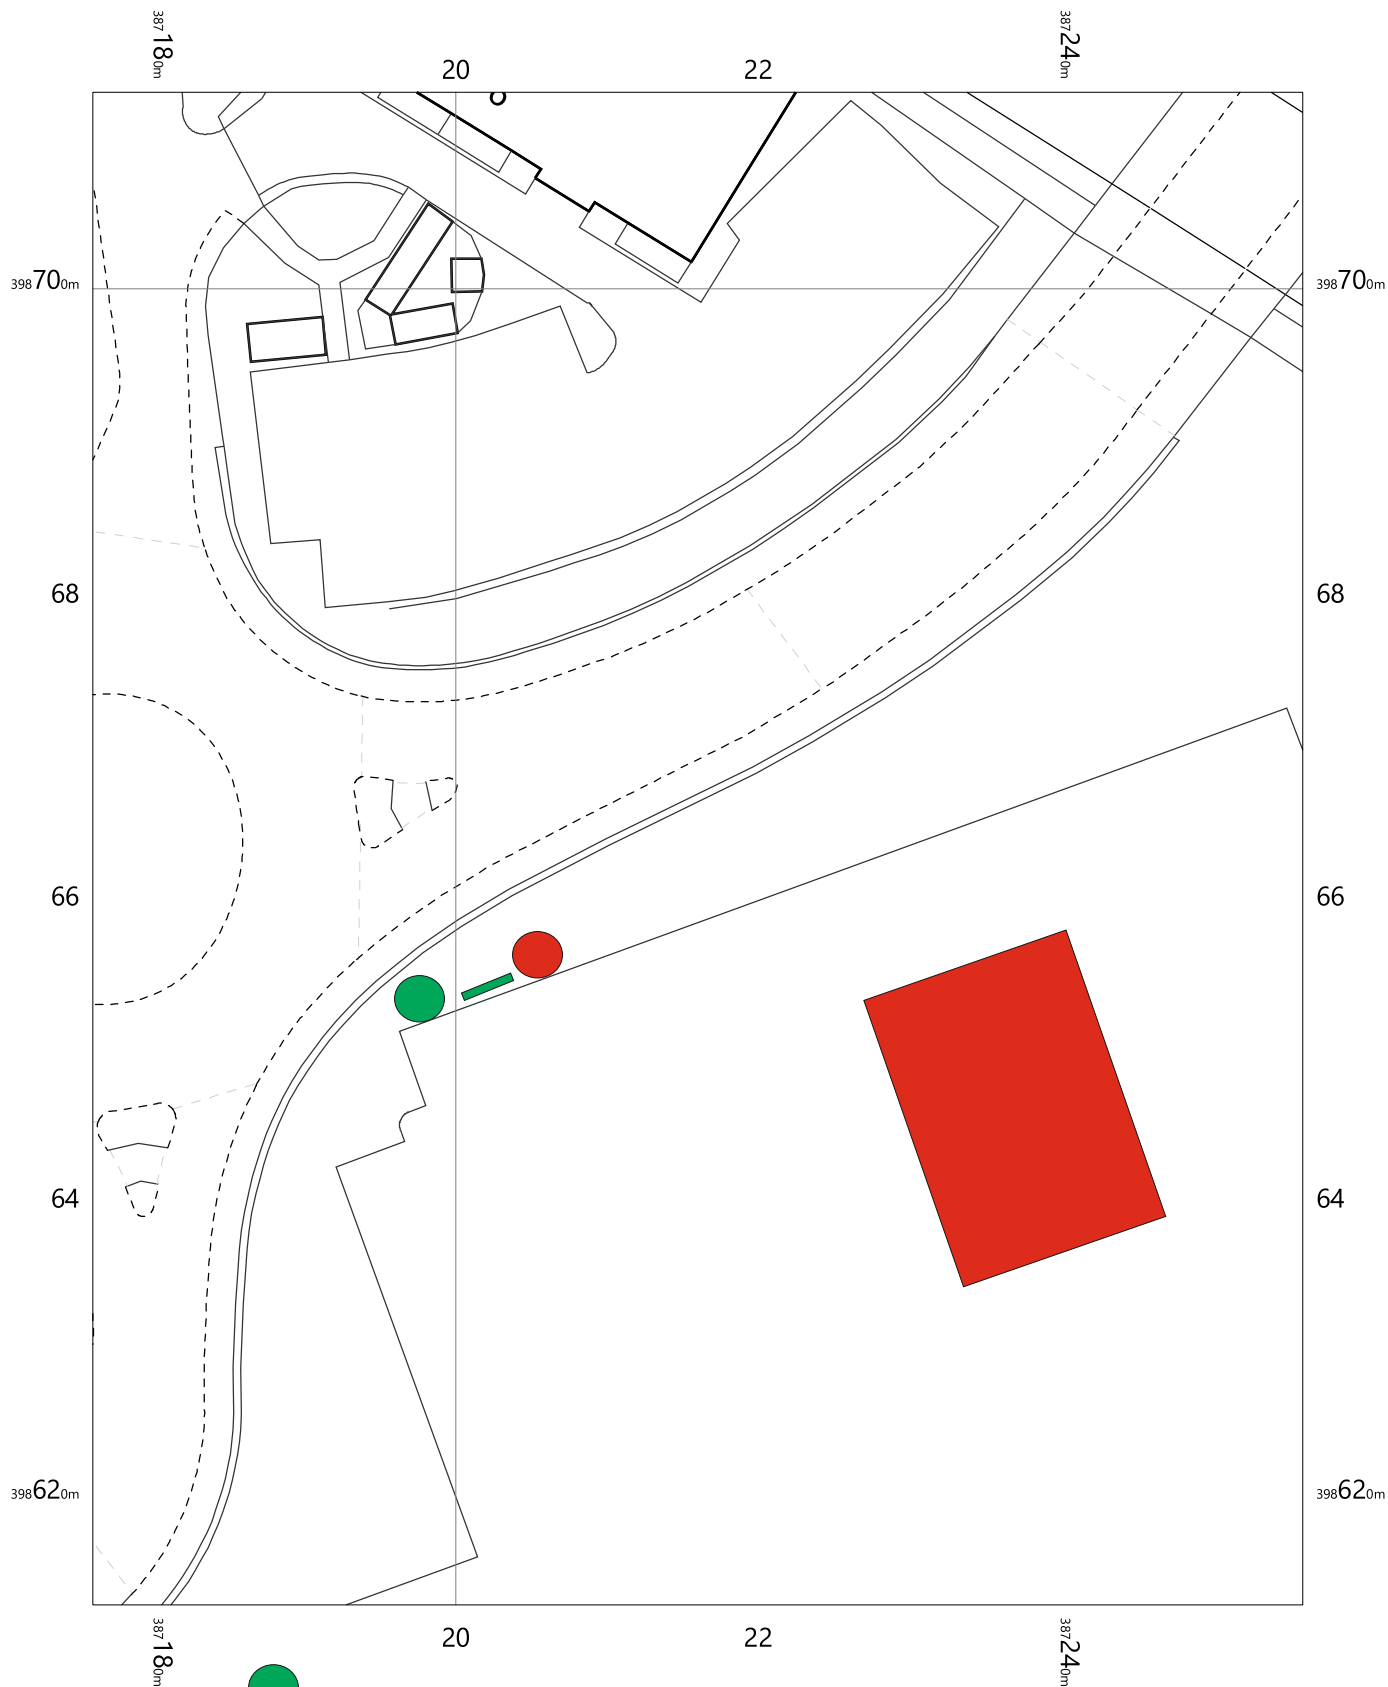

NEW STARBUCKS PYLON, TO BE EQUIDISTANT FROM THE EXISTING DOUBLE POST SIGN AS THE EXISTING ASDA PYLON IS

OS MasterMap 1250/2500/10000 scale  
Monday, March 15, 2021, ID: JEW-00946380  
maps.johnewright.com

1:500 scale print at A4, Centre: 387216 E, 398663 N

©Crown Copyright Ordnance Survey. Licence no. 100025568



johnewright

maps@johnewright.com  
tel: 0115 950 6633