



REVISION	DATE	DESCRIPTION
-	15.04.21	DRAFT ISSUE
-	06.05.21	PLANNING ISSUE
A	16.07.21	PLANNING AMENDMENTS

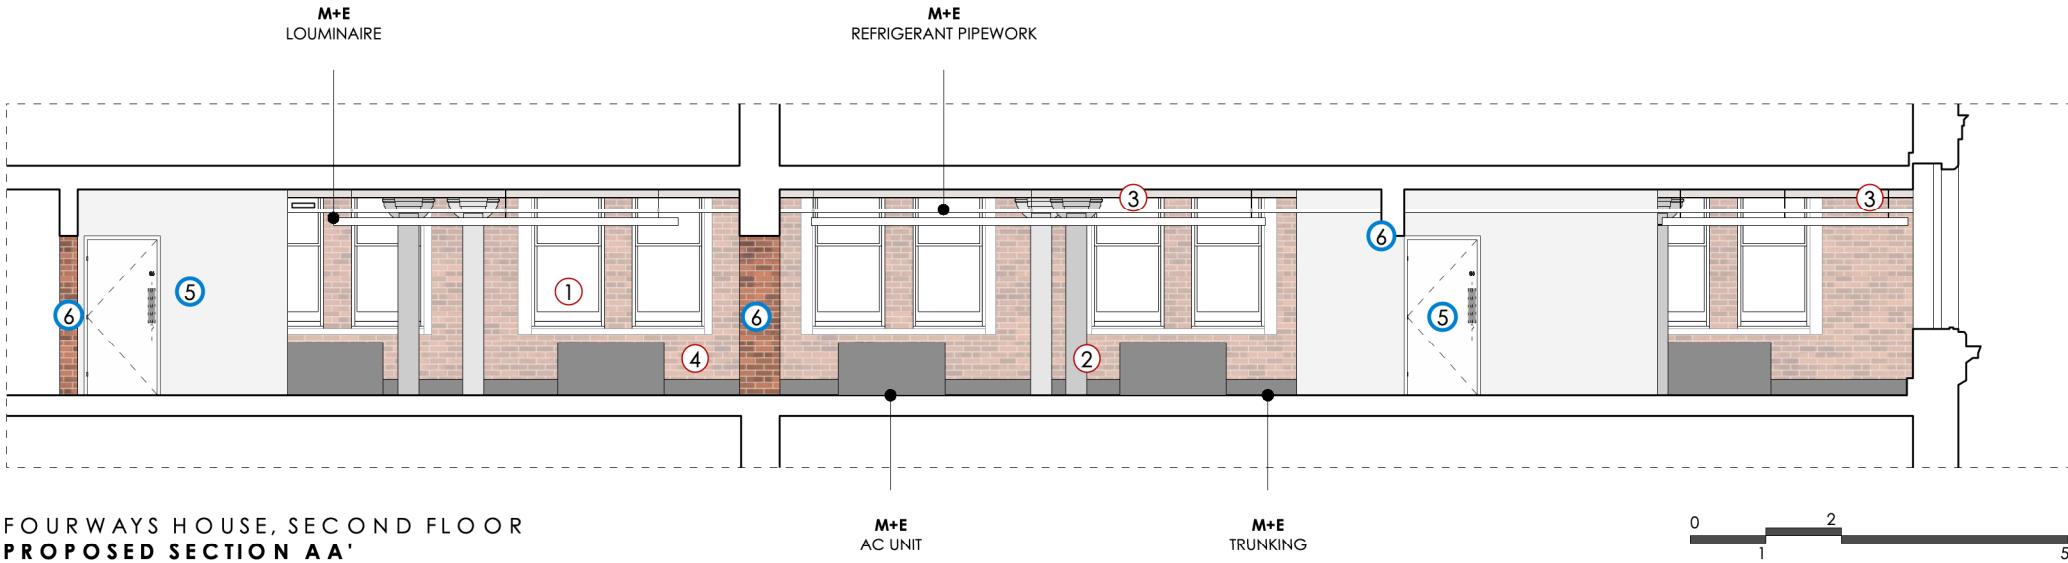

FOURWAYS HOUSE, SECOND FLOOR
PROPOSED SECTION AA'
1.100 @ A3

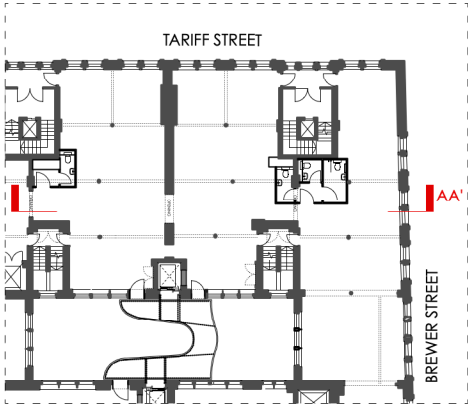

SECTION KEY

1

ORIGINAL SASH WINDOWS

2

ORIGINAL COLUMNS

3

ORIGINAL BEAMS EXPOSED

4

EXISTING BRICK WALL EXPOSED

5

PROPOSED TOILET CUBICLE

6

PROPOSED BRICKWORK OPENING

PLANNING

OMIArchitects

31 Blackfriars Road, Salford, Manchester, M3 7AQ
+44(0)161 832 3242 / info@omiarchitects.com / www.omiarchitects.com

PROJECT	FOURWAYS HOUSE				
DRAWING	SECOND FLOOR - PROPOSED SECTIONS				
DATE	APR' 21	DRAWN BY	KT	SCALE	1:100 @A3
JOB NO.	1412	DWG.NO.	L 2216		