

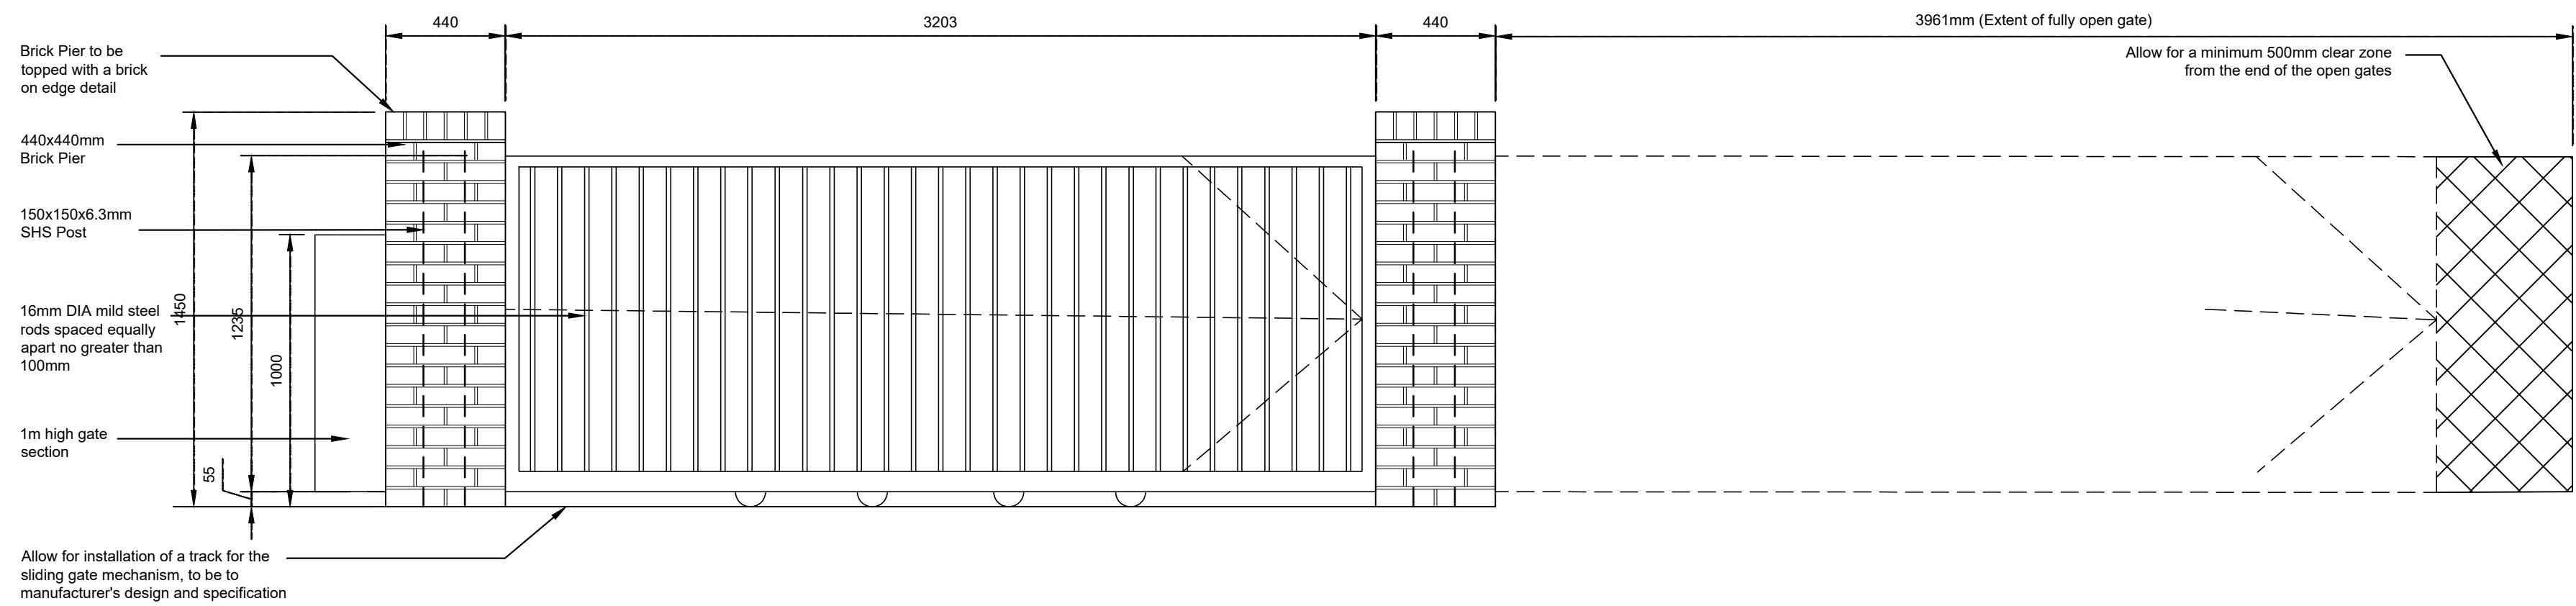



Note:
Studio OL3 Ltd shall have no responsibility for any use made of this document other than for that which it was prepared and issued.
All dimensions and levels to be checked on site.
Any discrepancies should be reported to Studio OL3 Ltd.
This drawing should not be reproduced without written permission from Studio OL3 Ltd.

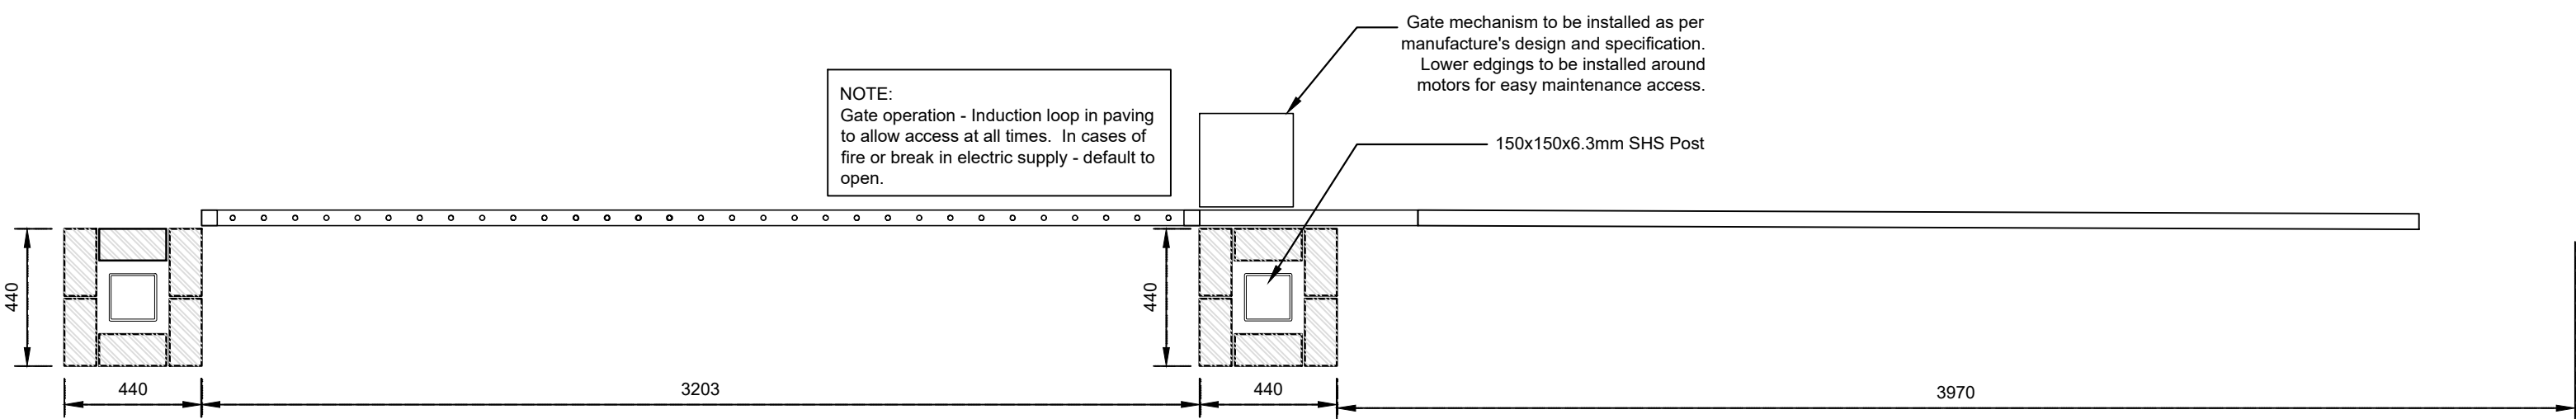

ELEVATION VIEW

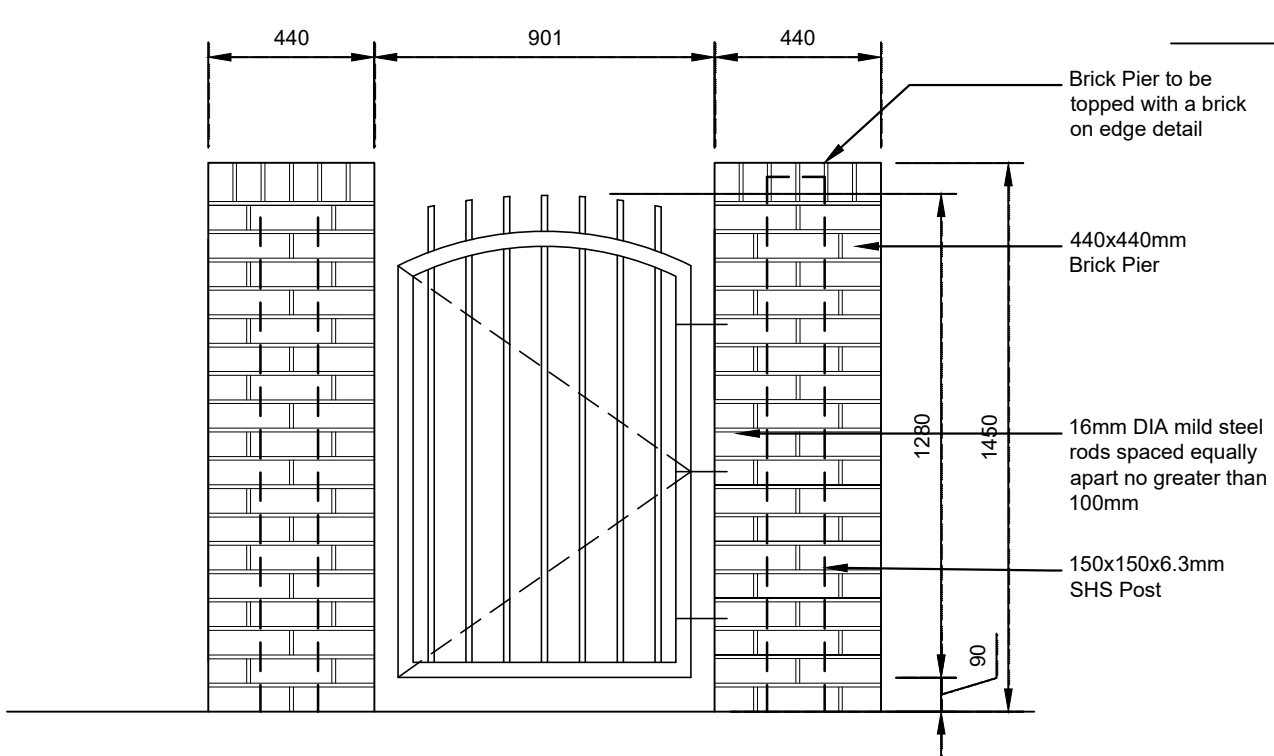


PLAN VIEW

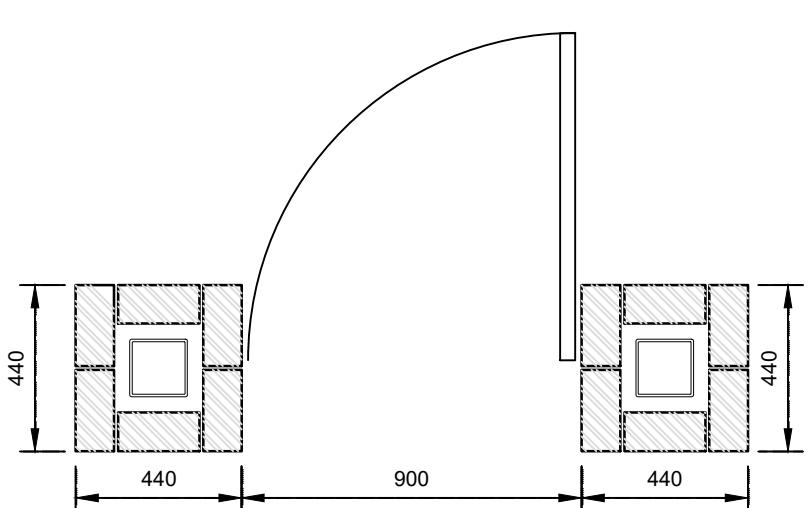


Sliding Vehicle Entrance Gate details
Scale @ 1 : 20

Single Access Entrance Gate Details
Scale @ 1 : 20

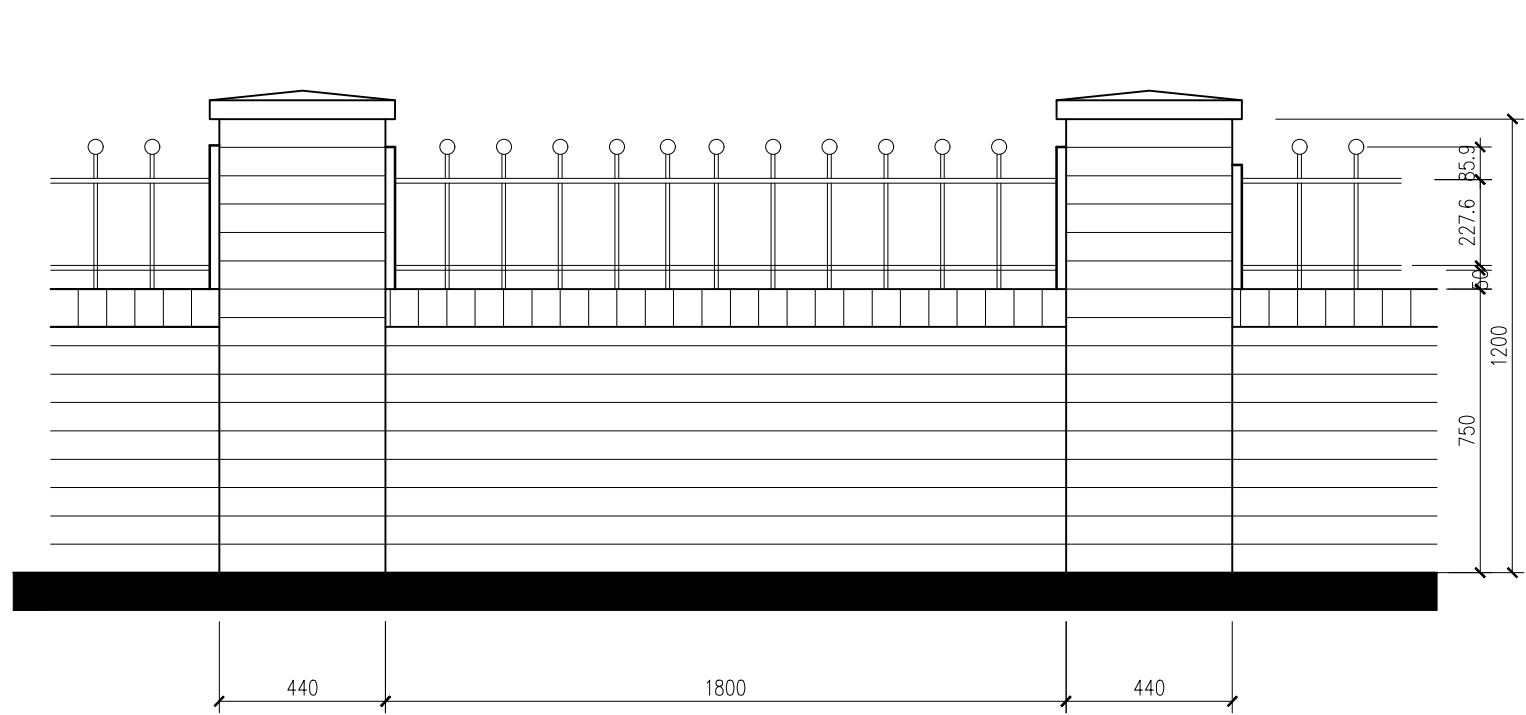


ELEVATION VIEW

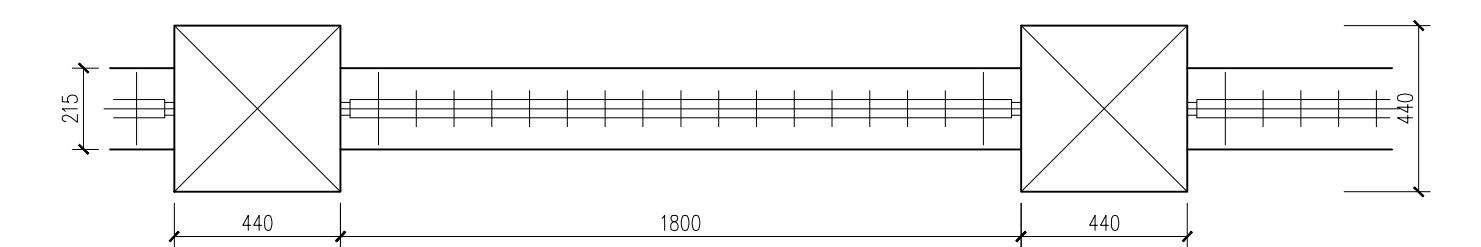


PLAN VIEW

Boundary Wall and Railings details
Scale @ 1 : 20

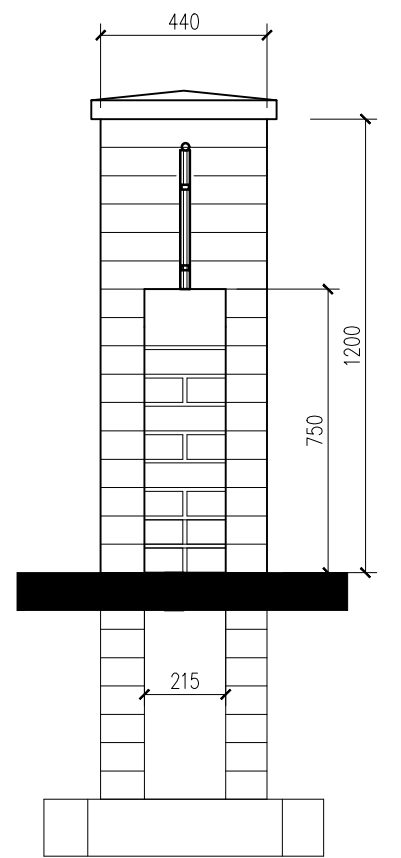

SECTION VIEW

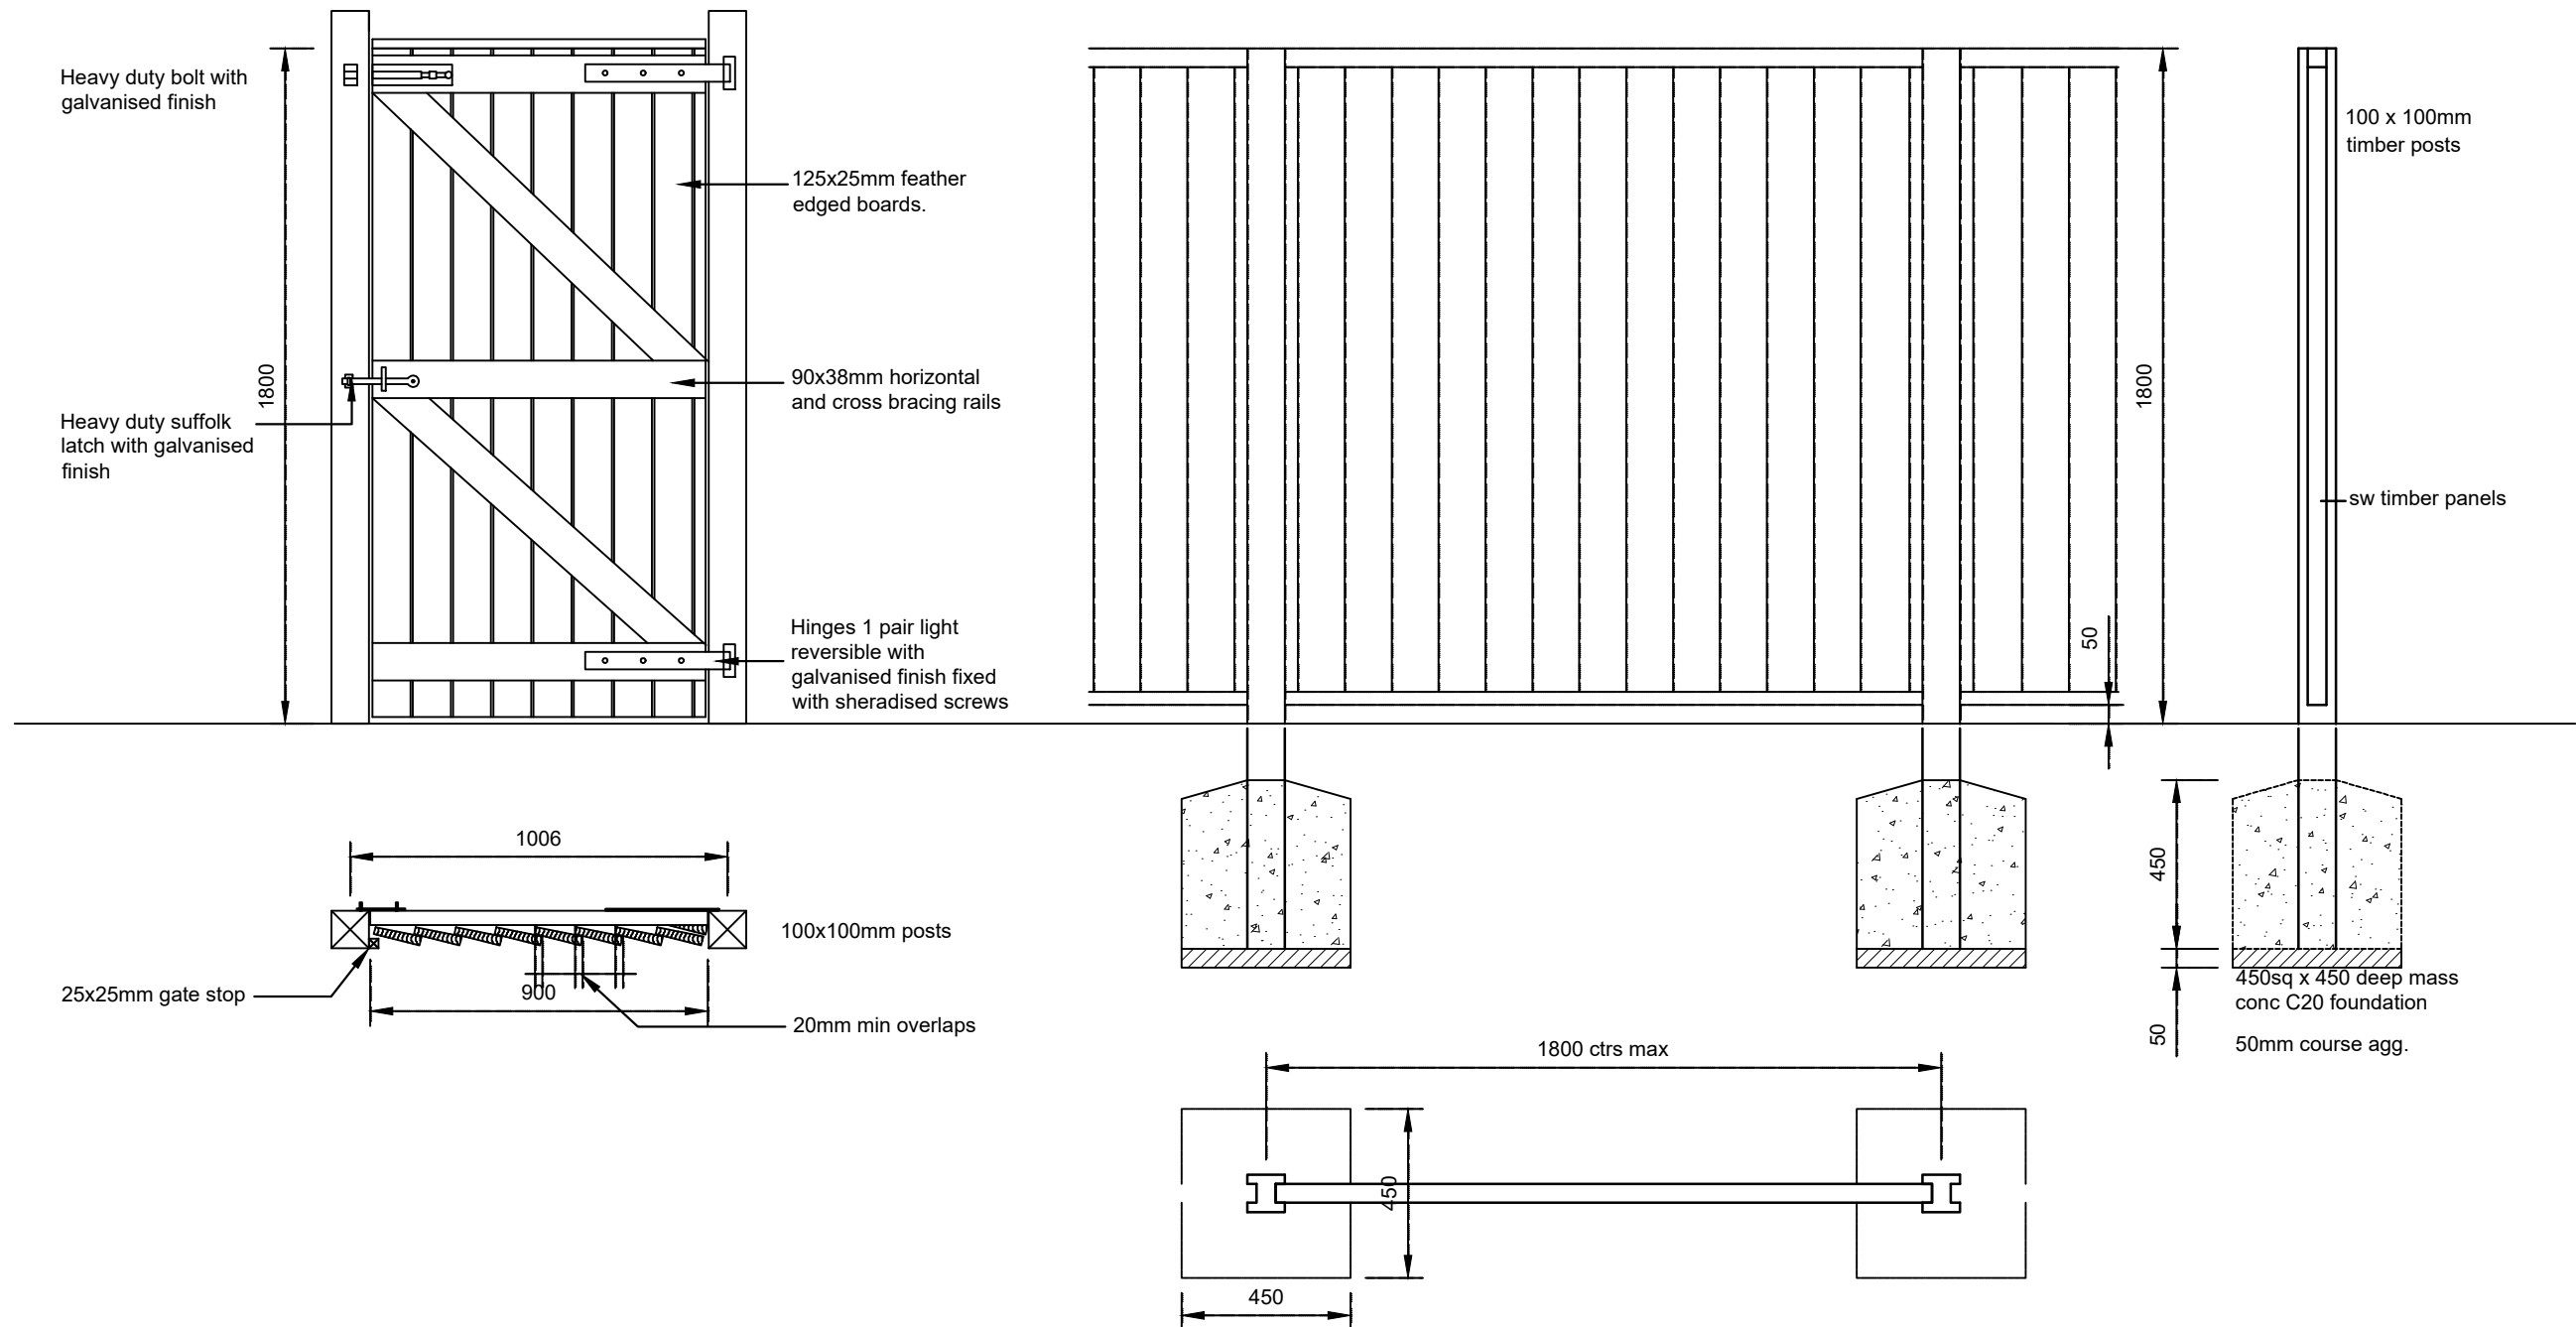

Close Panel Fence and Gate Detail 01
Scale @ 1 : 20



Example Image

PLANNING

Rev	Date	Description	Issued by
-----	------	-------------	-----------

MR KEVIN MCDERMOTT
242 ST MARY'S ROAD
MOSTON
M40 OAY

PROPOSED DWELLING

PROPOSED BOUNDARY TREATMENTS AND GATE DETAILS

Drawing Number	Project number	844
P-03	Date	28.04.2021
Current Revision	Drawn by	SN
-	Checked by	OL3
	Scale @ A1	A/N

STUDIO OL3
ARCHITECTURAL DESIGN

Unit 23 Broadway Business Park Chadderton OL9 9XA
Email - design@studio-ol3.co.uk - Web - www.studio-ol3.co.uk