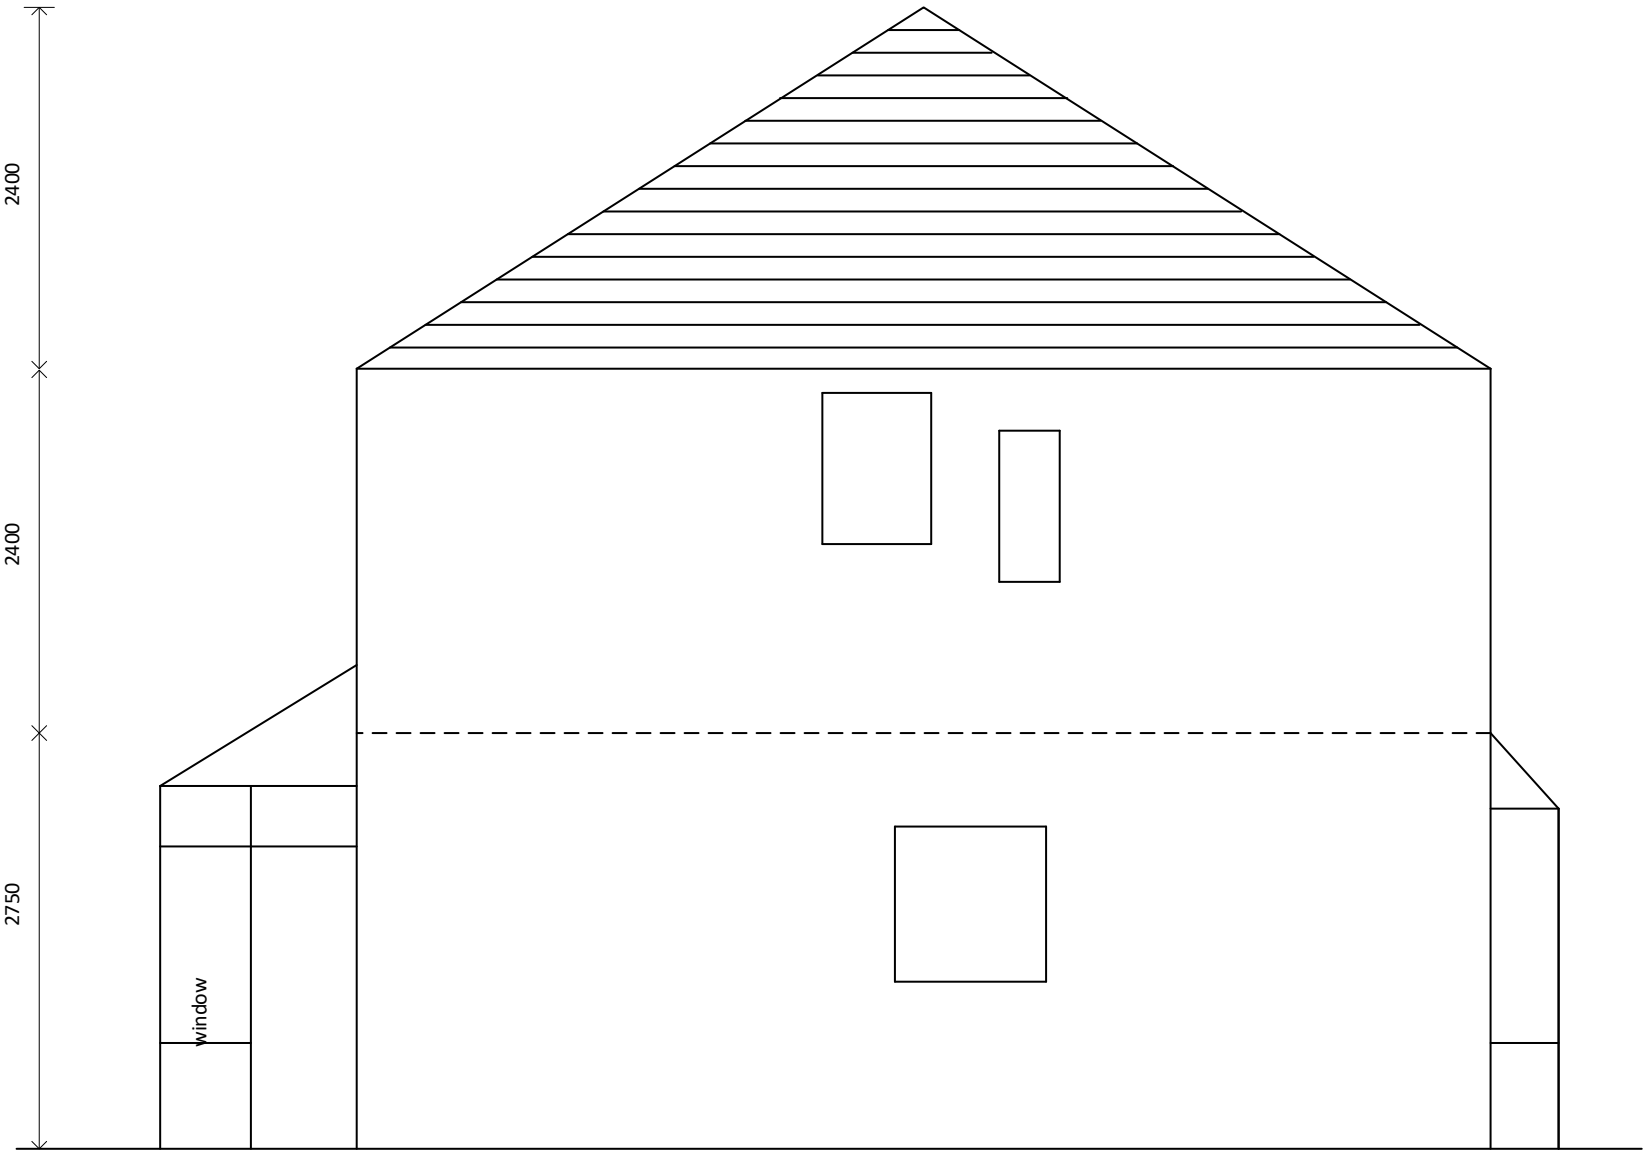

EXISTING SIDE ELEVATION
From street side



EXISTING SIDE ELEVATION
from neighbour side

Design 4 Build Services **77 Fields New Road, Oldham OL9 8BT** **Mob. 07722432673**			
Client	**Dr. Zulfiqar Ali Chaudhry** **13 Cerdric Road** **Manchester M8 4JE**		
Title	**Two Storey Extension to the Front, Side and Rear with part single storey front & Rear**		
Scale	**1 = 50@A3**	**Drawing No.**	ZA-PP-05 12/07/2021