


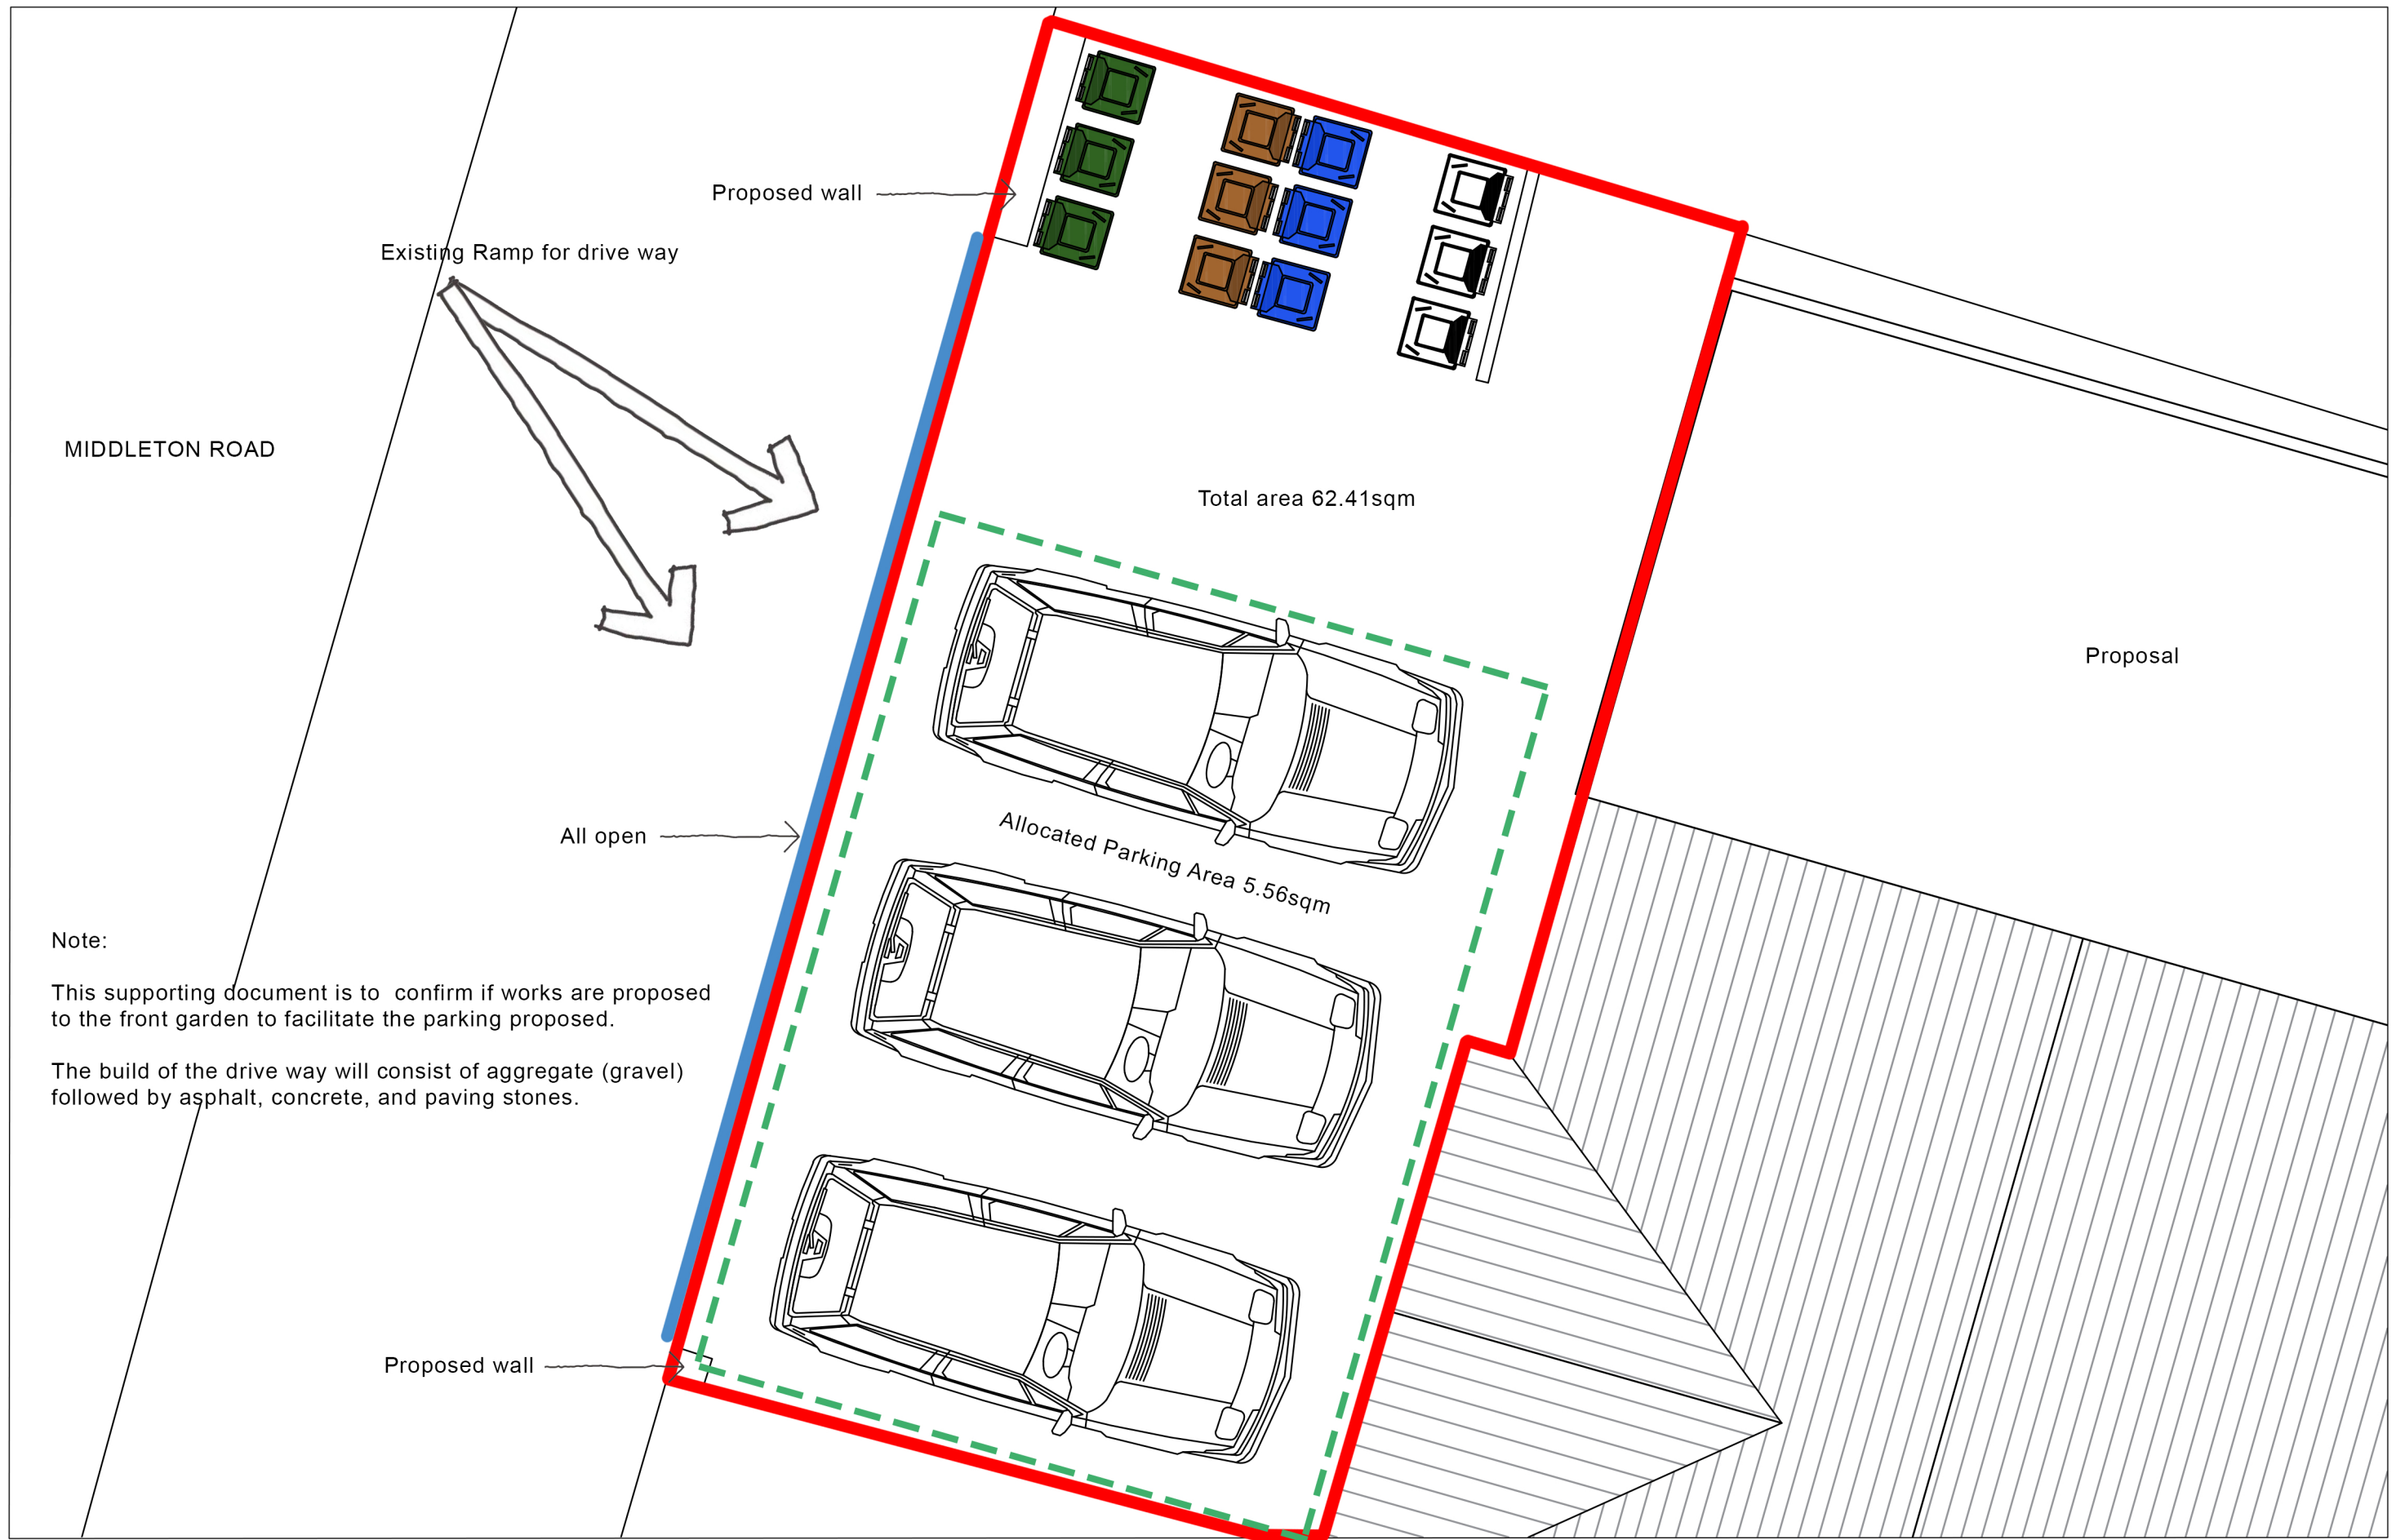

Note:
This supporting document is to confirm if works are proposed to the front garden to facilitate the parking proposed.
The build of the drive way will consist of aggregate (gravel) followed by asphalt, concrete, and paving stones.