
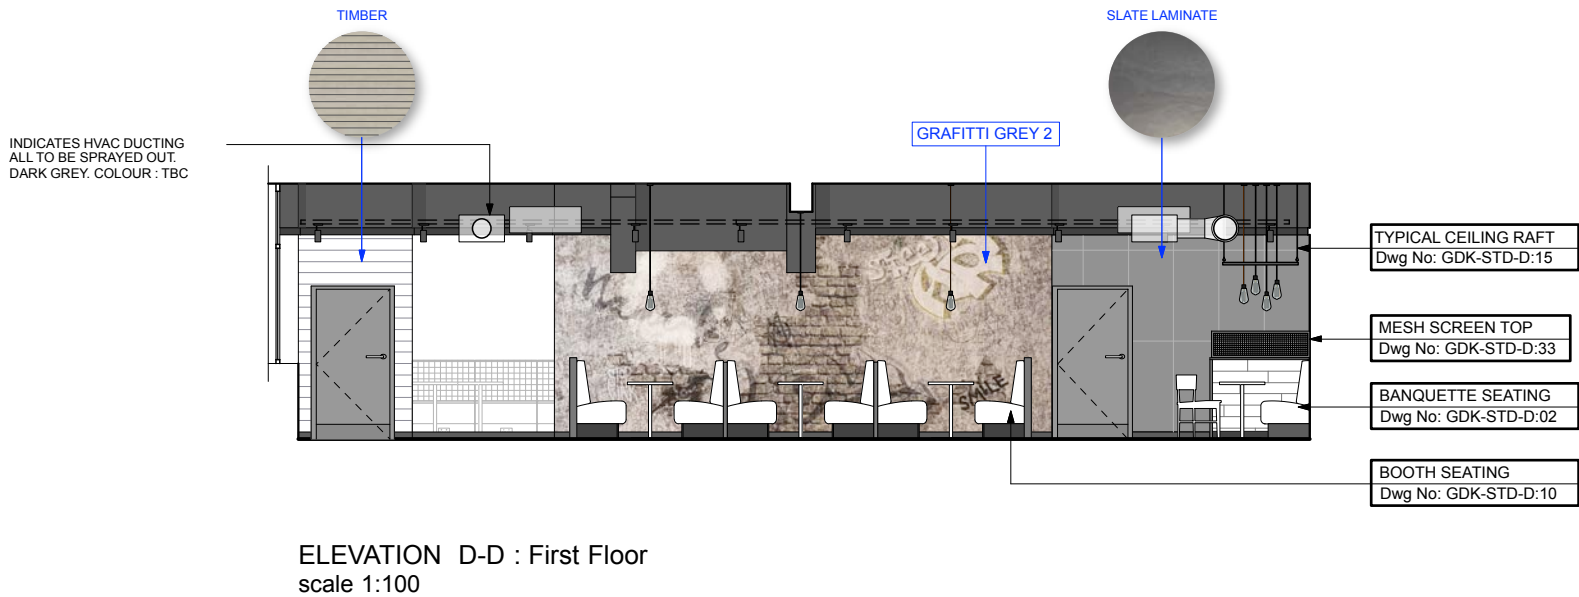
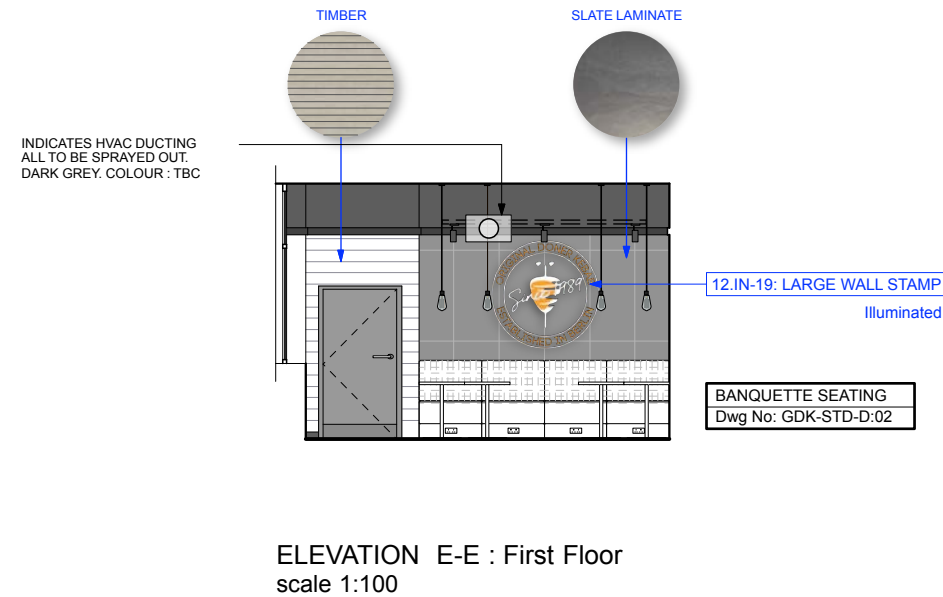
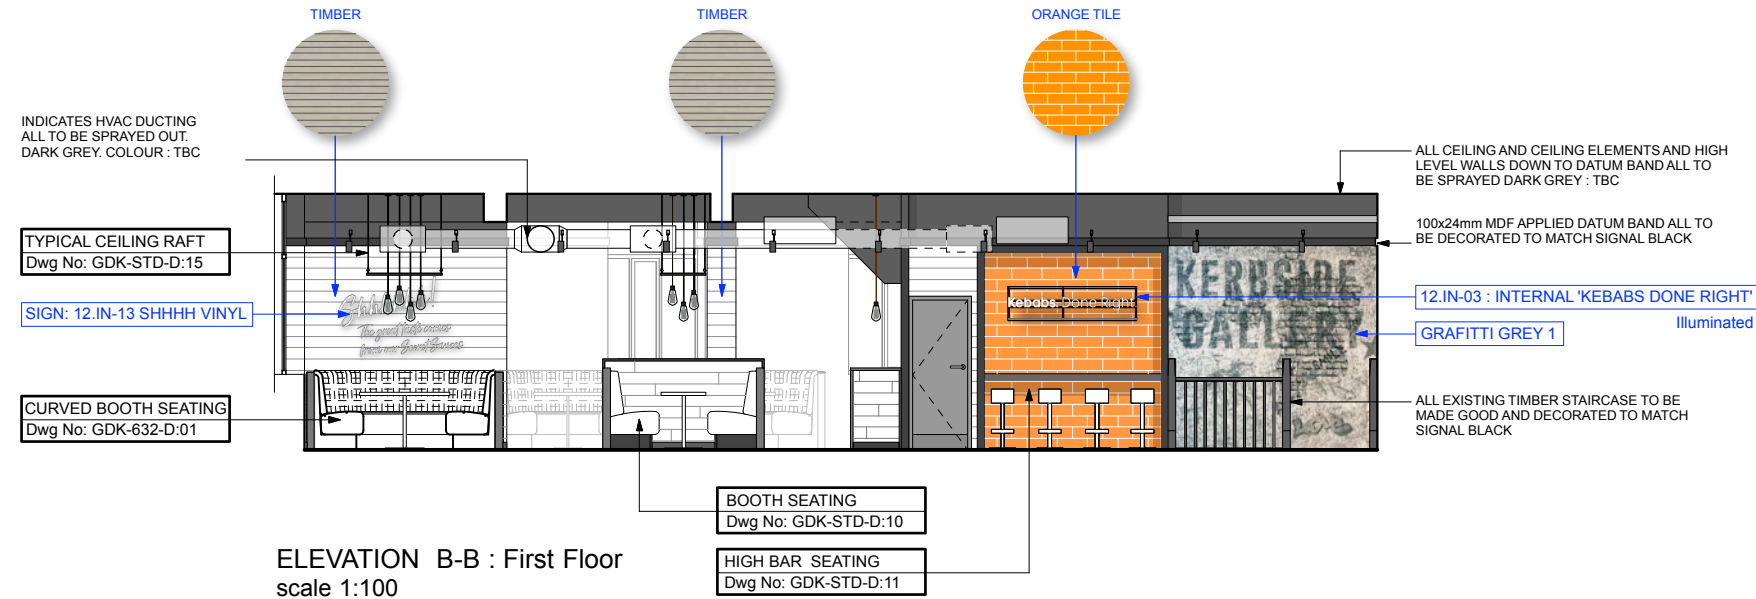
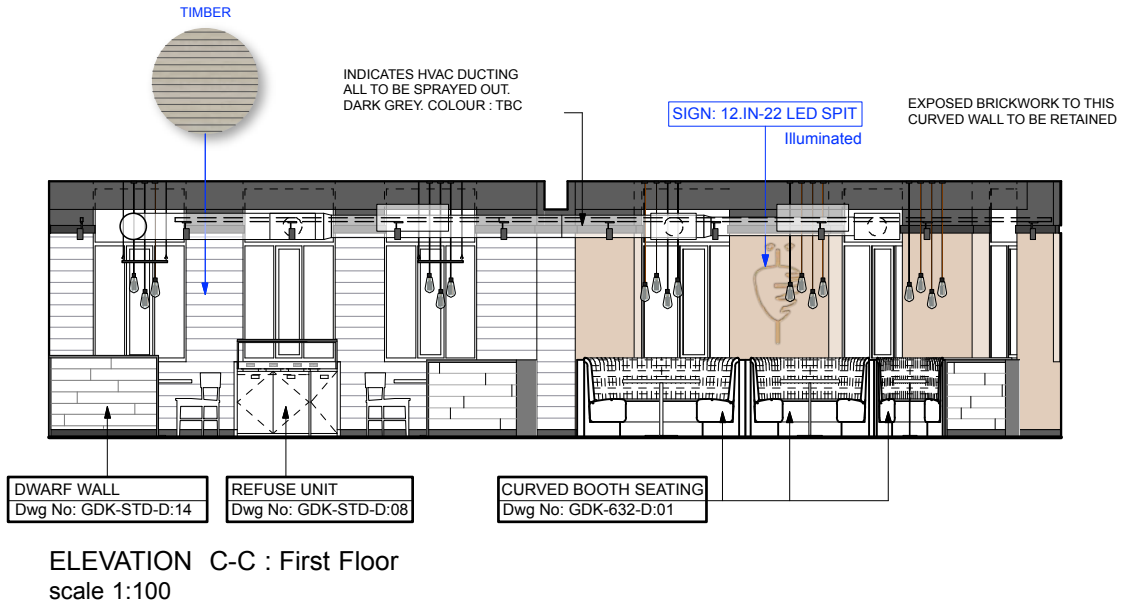


ELEVATIONS : FIRST FLOOR

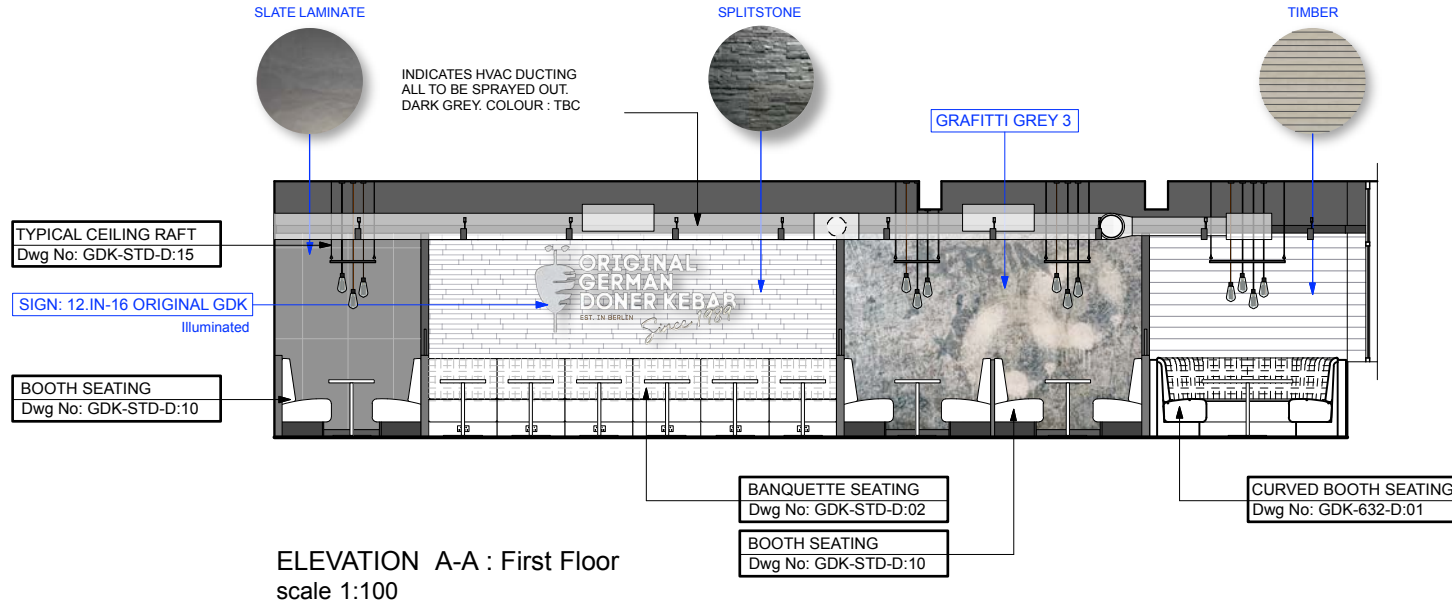

MANCHESTER OXFORD RD

NOTES

DO NOT SCALE FROM THIS DRAWING.
CONTRACTORS MUST VERIFY ALL DIMENSIONS ON SITE
PRIOR TO COMMENCING WORKS.

ANY DISCREPANCIES NOT BROUGHT TO THE ATTENTION
OF O1 CREATIVE BECOME THE RESPONSIBILITY OF THE
CONTRACTOR / FABRICATOR INVOLVED.

THIS DRAWING IS TO BE READ IN CONJUNCTION WITH ALL THE SPECIFICATIONS AND ALL RELEVANT DESIGNER, ENGINEERS SERVICES AND SPECIALIST CONTRACTORS DRAWINGS.

THE WORKS DESCRIBED IN THIS DRAWING SHALL BE UNDERTAKEN IN ACCORDANCE WITH THE CURRENT HEALTH & SAFETY LEGISLATION AND THE HEALTH & SAFETY DOCUMENTATION PREPARED BY THE PLANNING SUPERVISOR FOR THE PROJECT.

REVISIONS

REV	DESCRIPTION	DATE
A	Downstand beams shown . HVAC shown	25.03.21

o1

Copyright of this drawing is reserved by
o1 creative and issued on condition
that it is not copied, reproduced or
disclosed either wholly or in part without
the written permission of o1 creative

69 OLD ST
LONDON EC1V 9HX
TEL : 0207 100 1178

STATUS

PROJECT

GDK
14 OXFORD ROAD
MANCHESTER
M1 5QA

TITLE

ELEVATIONS AS PROPOSED
FIRST FLOOR

SCALE

1:100 @ A3

DATE _____

MAR 21

DRAWING NO

GDK-oxf-632-E.04 A

