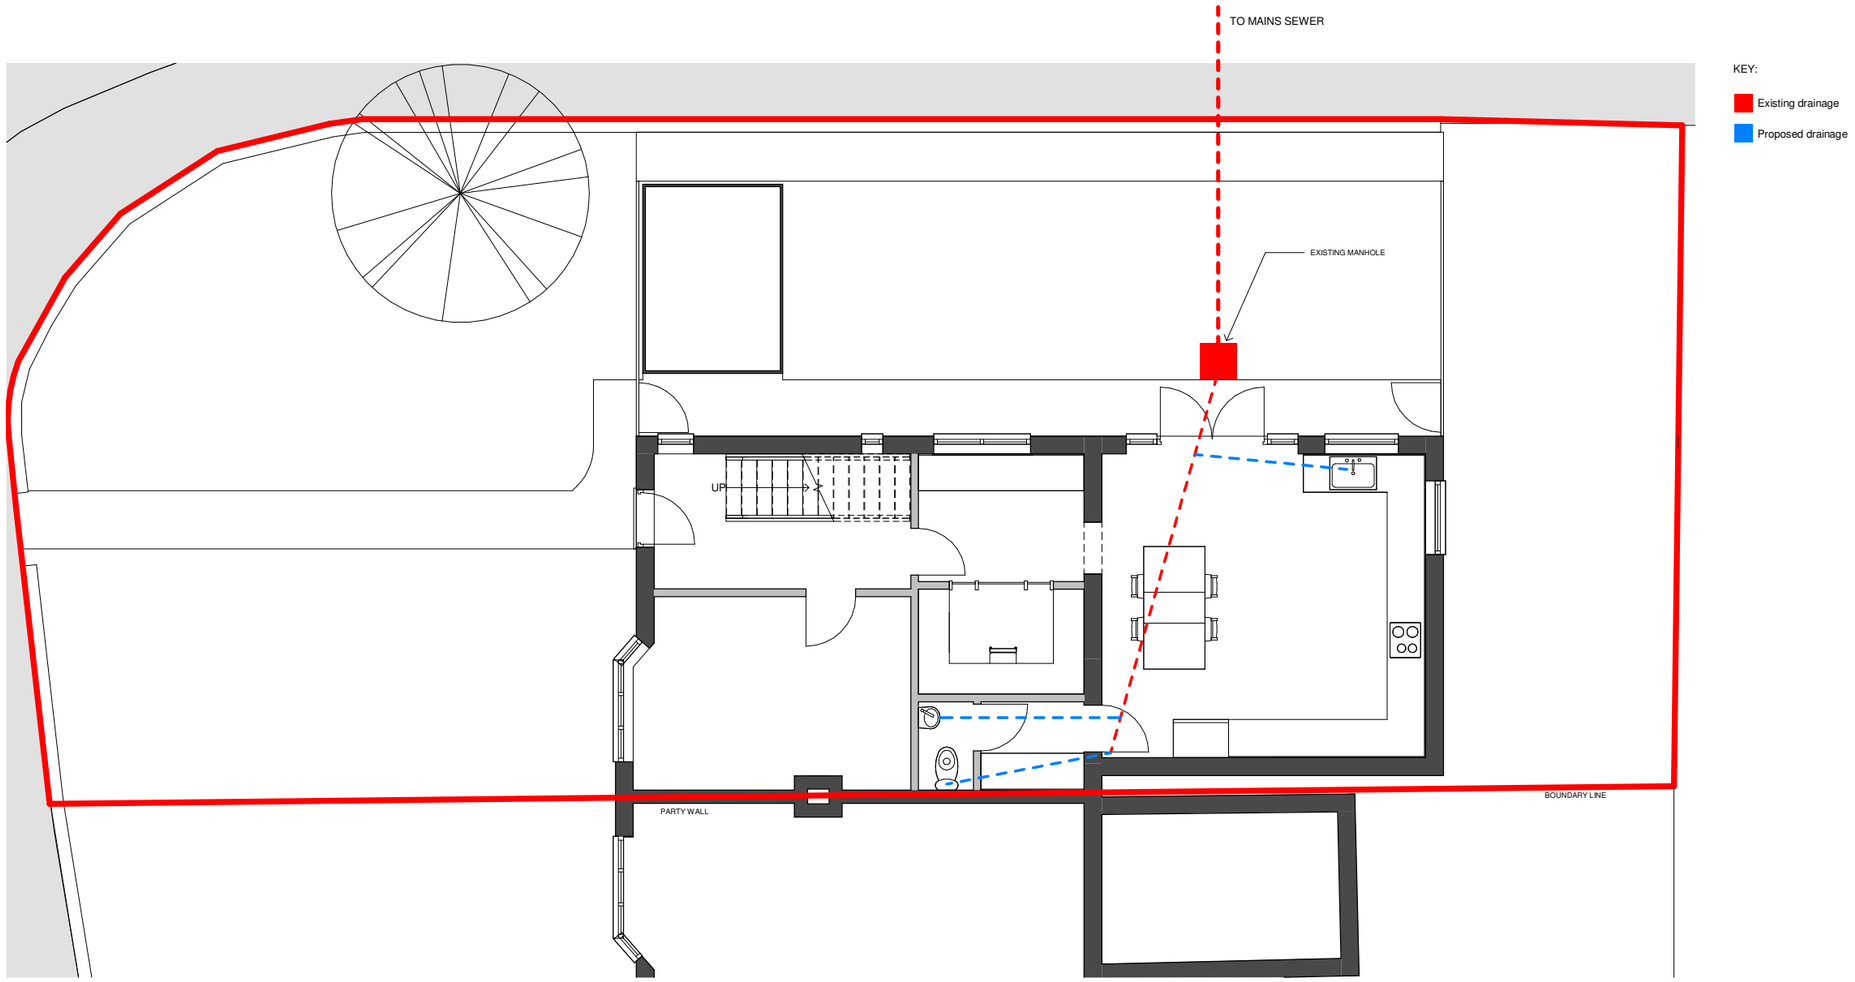

Proposed Ground Floor Plan Drainage

1 : 50

©
DO NOT SCALE. Use figured dimensions only. Contractor is to check all dimensions before commencement of works. This drawing is copyright. This data to be used as x-ref file only - not as live data. This drawing must only be used for the purpose for which it is supplied.

NOTES:

Revision Number	Date	Description of Revision	Chkd	Appr

SEED Architects
Parsonage Chambers
3 Parsonage
Manchester
M3 2HW
● Tel: 0161 832 5750 ● E: office@seedarchitects.co.uk ●

status
PLANNING

job title
399 Burnage Lane

Location

drawing title
Proposed Drainage

author	date	
AS	26/05/21	
checker	date	
RH	26/05/21	

scale	paper size
1 : 50	A1

Project no.	Cont.	Seed drawing no.	Rev.
-		02_000	