


D8 BOILER HOUSE DEMOLITION SITE PLAN - NORTH MANCHESTER GENERAL HOSPITAL



D8 BOILER HOUSE DEMOLITION SITE PLAN - NORTH MANCHESTER GENERAL HOSPITAL

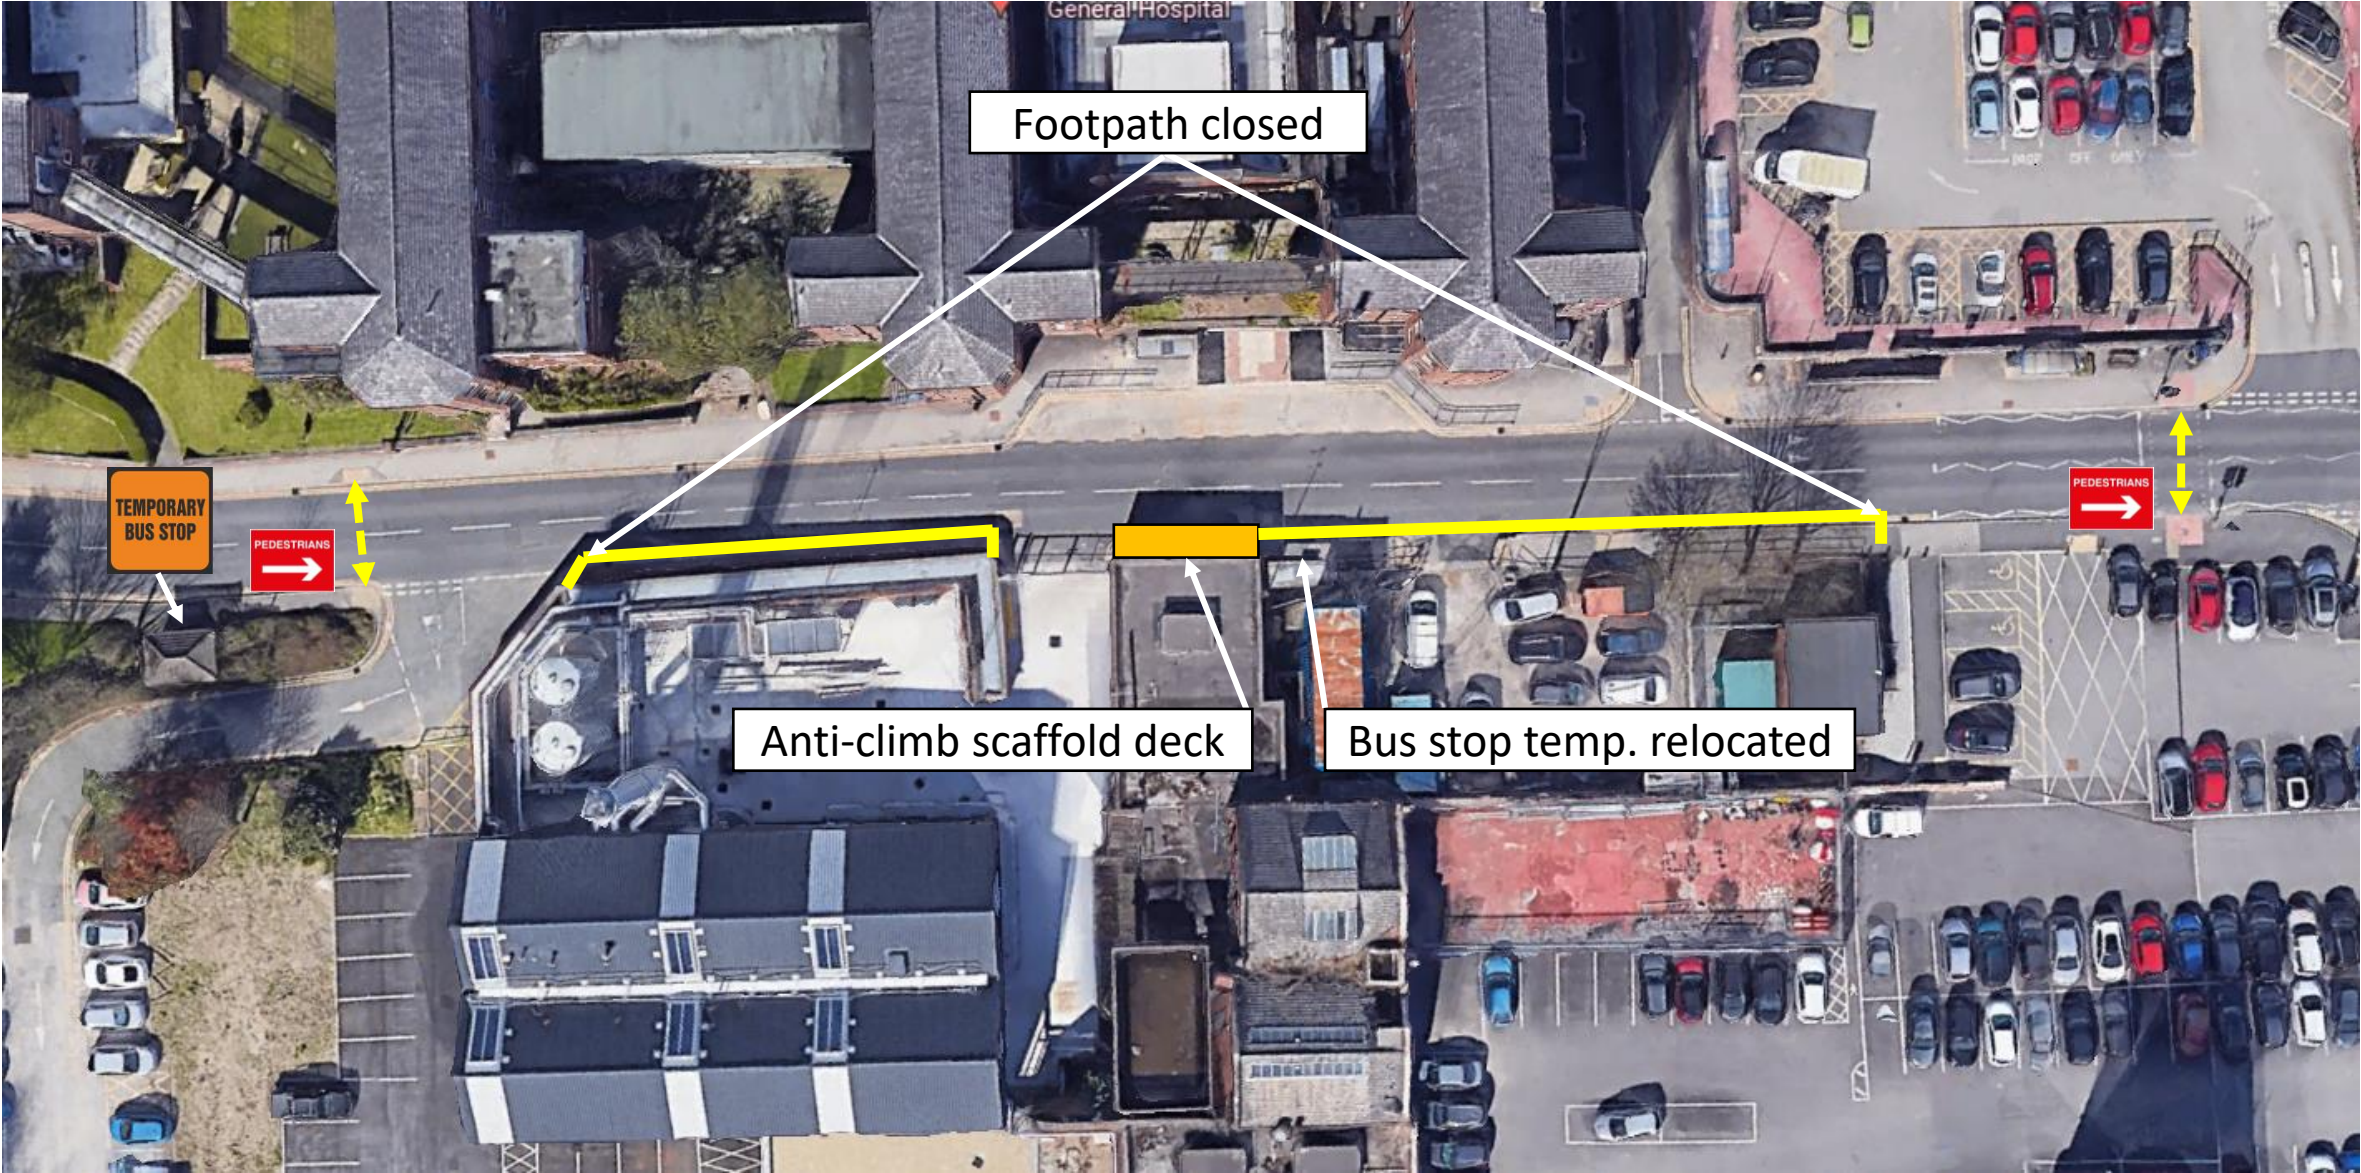