




notes typically:

- all existing windows to be carefully removed
- all existing lightweight internal partitions / doors and suspended ceilings to be removed
- all existing loose fittings and fixtures, sanitary-ware etc to be removed from internal spaces
- all existing pipework / services internally to be removed, all connecting services to be safely terminated in advance
- all existing lightweight staircases to be removed.
- all walls to lift/hoist shafts interfering with proposed accommodation arrangement to be demolished
- carry out brickwork repairs locally where necessary, areas of repointing not deemed to be lime mortar type to be raked and reinstated as such
- cleaning method to existing brickwork / masonry (cills / lintels etc internally to be agreed with LA

key:

- to be removed/demolished
- void to be in-filled/repared
- void to be repaired/replaced tbc on condition

- original escape stairs to be cleaned and retained subject to condition
- lift shaft walls to be demolished, 300mm approx, to be left in situ to support beam.
- existing timber stair to be retained/replaced dependent on condition, further survey work/inspection required.
- existing partition walls to be replaced in same location to be built off new independent floor structure, mouldings to be taken of any decorative coricing for reinstatement

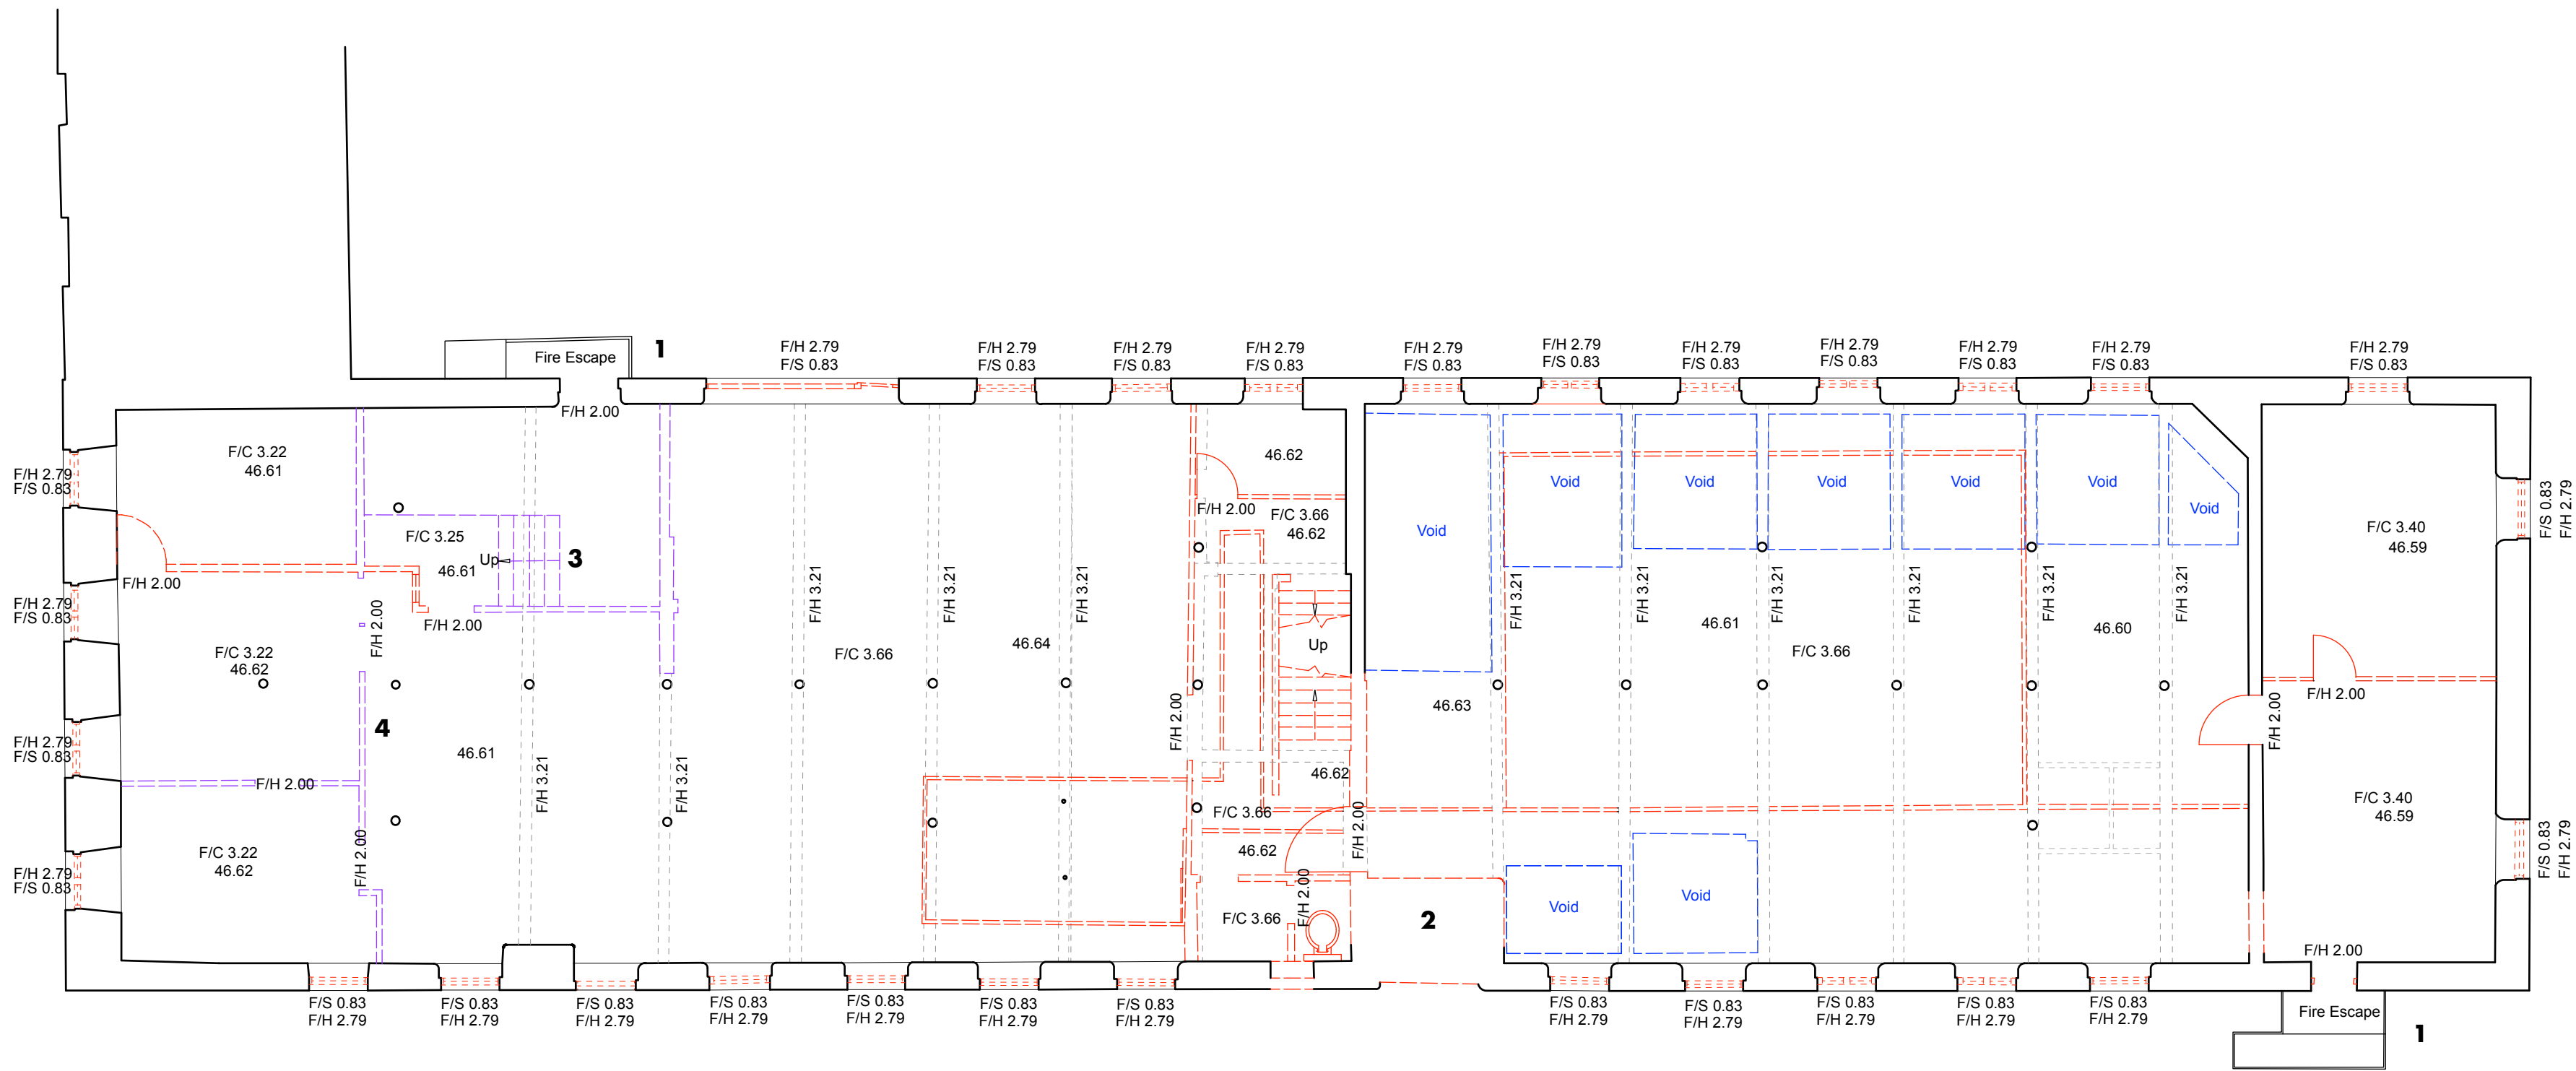

e • planning re-issue - managerial office retained	xx.08.17 • hlm • ms
d • planning issue	20.01.17 • ch • hlm
c • status update, notes updated + draft planning issue	10.11.16 • hlm • ms
b • work stage 2	28.07.16 • hlm • ms
a • draft work stage 2	14.07.16 • ajd • hlm
- • first issue	27.05.16 • hlm • ms
rev • description	issued • drawn • checked

shedkm

+44 (0)151 709 8211
+44 (0)207 253 8881

project	kampus • listed buildings
client	ASDL
drawing number	AW(00)117e
scale	100 @ a1
status	work stage 3

minto • first floor demolitions

do not scale from this drawing • all dimensions are to be set out and checked on site prior to starting construction • any discrepancy found between information given on this drawing and that given elsewhere or recorded on site shall be brought to the attention of the project architect immediately