ITH RAL 050 70 40 VINYL NUMBER DECALS APPLIED TO THE INNER FACE OF GLASS TRANSOM. CLEAR FILM APPLIED TO THE BACK TO HELP PREVENT PICKING
ITH RAL 9017 VINYL LOGO APPLIED TO THE INNER FACE OF GLASS DOOR. CLEAR FILM APPLIED TO THE BACK TO HELP PREVENT PICKING




**HAUNT - NORTH EAST ELEVATION, ENTRANCE**




**HAUNT - NORTH ELEVATION, PETER ST**

8 x ADICO 5008 DINING CHAIRS POWDER COATED LISBON MATT 1013 OFF WHITE

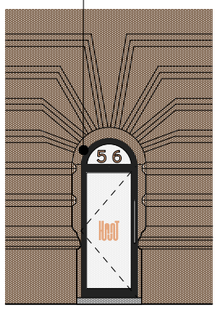2 x BULL NOSE CARRARA MARBLE TABLE TOPS FIXED TO BLACKENED STEEL TABLE BASES

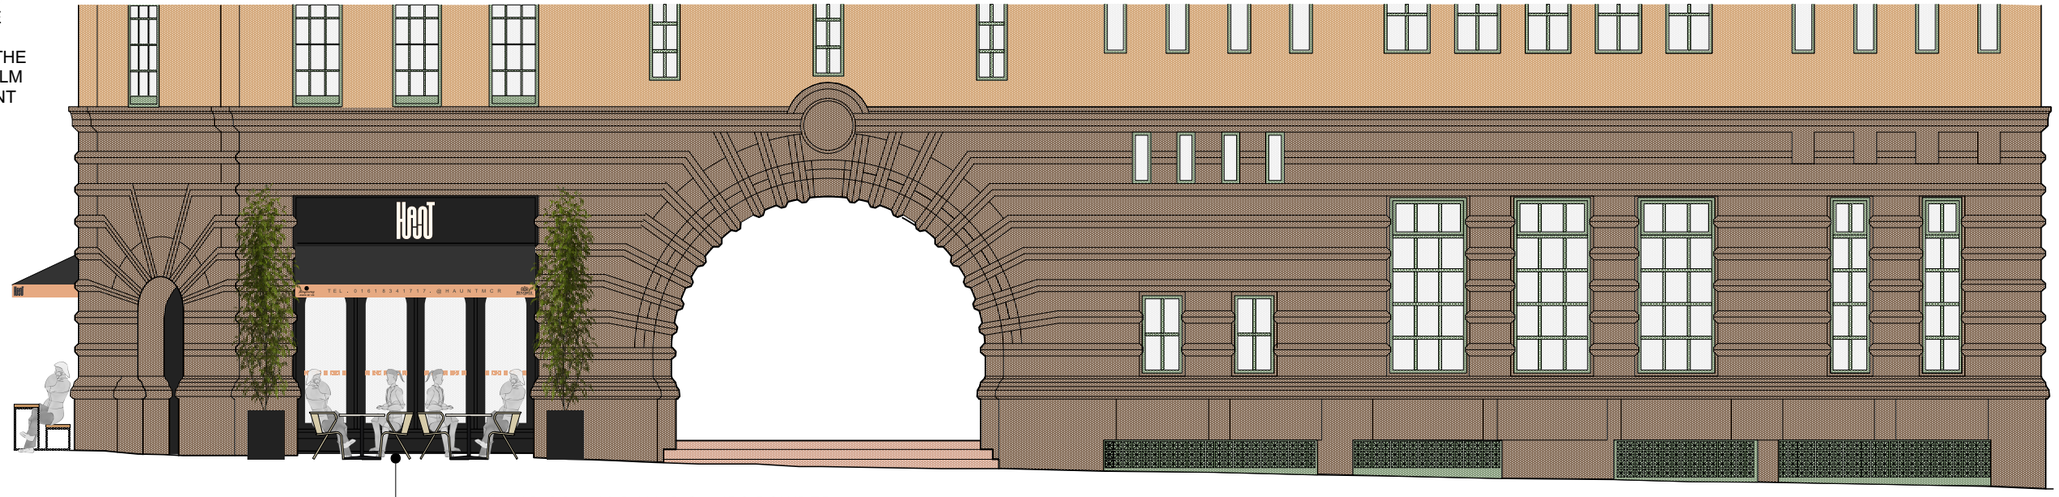


**HAUNT - EAST ELEVATION, MOUNT ST**

EXISTING VENTILATION LOUVRES UTILISED FOR PROPOSED KITCHEN/WC VENTILATION

3 x 25mm W2,100mm BLACKENED STEEL ALL IN ONE TABLE/ BENCH FRAMES WITH TIMBER TOPS FOR INDOOR/ OUTDOOR USE

4x FIXED CANOPIES TO WINDOW RECESSES
ALUMINIUM FRAME CONSTRUCTION POWDER COATED RAL 9017
'IRISUN PREMIUM' WATERPROOF ACRYLIC MATERIAL
- RAL 7016 TO MAIN COVER & SIDE COVERS
- RAL 050 70 40 TO VALANCES
- SIGNAGE TO VALANCES ONLY IN RAL 7016 EXPRESSWAY REGULAR FONT
MENABREA DECALS APPLIED VALANCES IN RAL 7016
TANQUERAY DECALS APPLIED TO VALANCES IN RAL 7016

FIXED CANOPIES BY JAMES ROBERTSHAW

5 x FAGUS SYLVATICA DAWYCK BEECH TREES
HEIGHT EXCLUDING POT: 3250mm
PLANT SHAPE: FEATHERED
TRUNK GIRTH: 8-10 CM
POT SIZE: 25 LITRES
BY PARAMOUNT PLANTS

5x H800 x W600 x D600 FOLDED STEEL TREE PLANTERS
POWDER COATED RAL 9017 & FABRICATED BY DAVID PICKFORD

EXISTING TIMBER SHOP FRONT FRAME MADE GOOD & PAINTED RAL 9017

HAND PAINTED EXPRESS WAY REGULAR FONT HAUNT SIGNAGE RAL 9001

ITH RAL 050 70 40 VINYL GRAPHIC DECALS APPLIED TO THE INNER FACE OF GLASS. CLEAR FILM APPLIED TO THE BACK TO HELP PREVENT PICKING




**HAUNT SHOP WINDOW - EAST ELEVATION, MOUNT ST**




**HAUNT SHOP WINDOW - NORTH ELEVATION, PETER ST**

0 1 2 3 4 5
Metres

Rev A - May 2021
Outdoor heaters omitted

GRADE A ALTERNATIVE

Project: St George's House
Address: 56 Peter St M2 3NQ
Scale & Date: 1:100 @ A3

Document: HAUNT
Proposed Elevations - External

Doc Ref: 400 | PD | 1003 | A