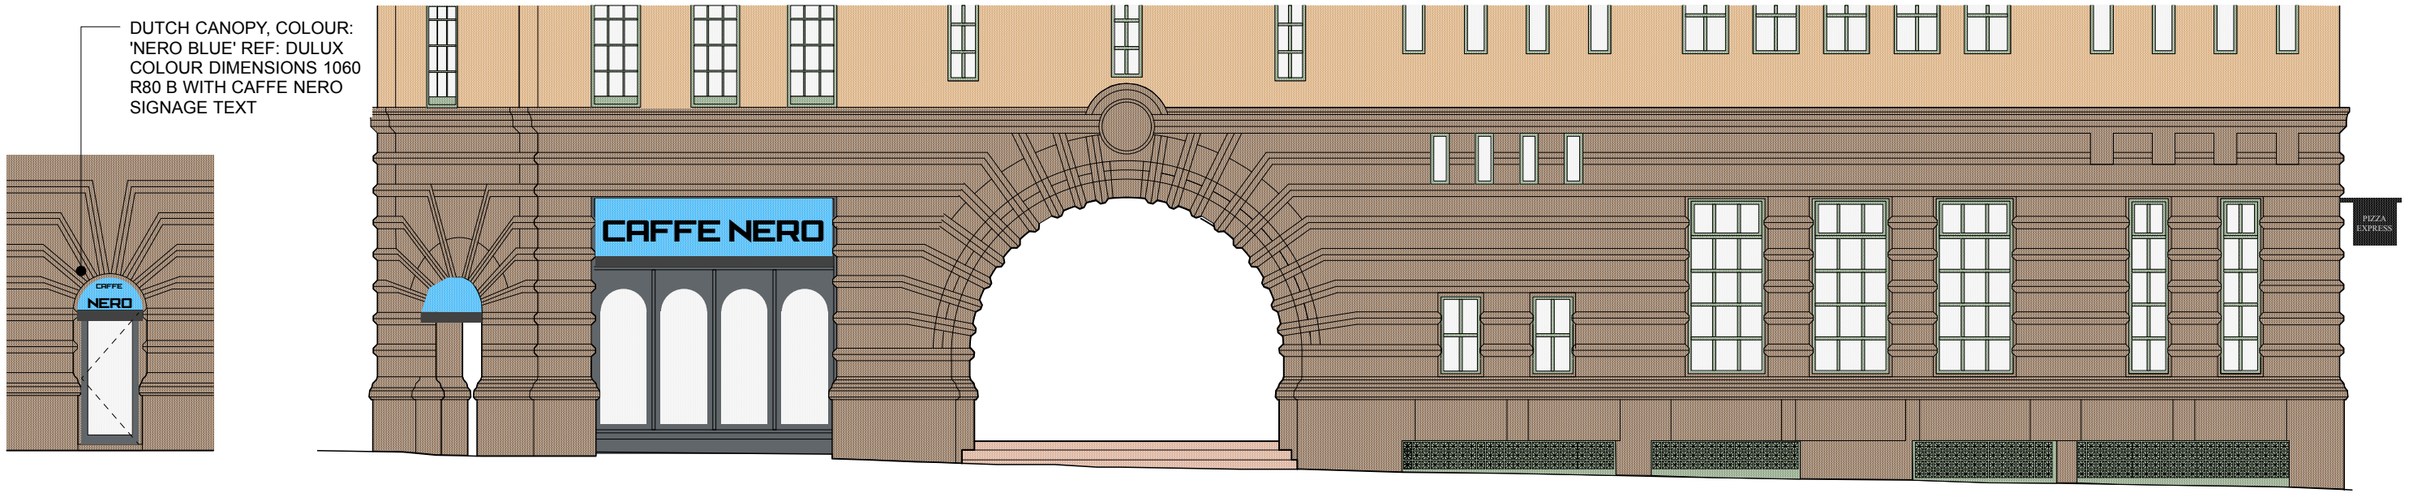

CAFFE NERO - NORTH EAST ELEVATION, ENTRANCE

CAFFE NERO - NORTH ELEVATION, PETER ST

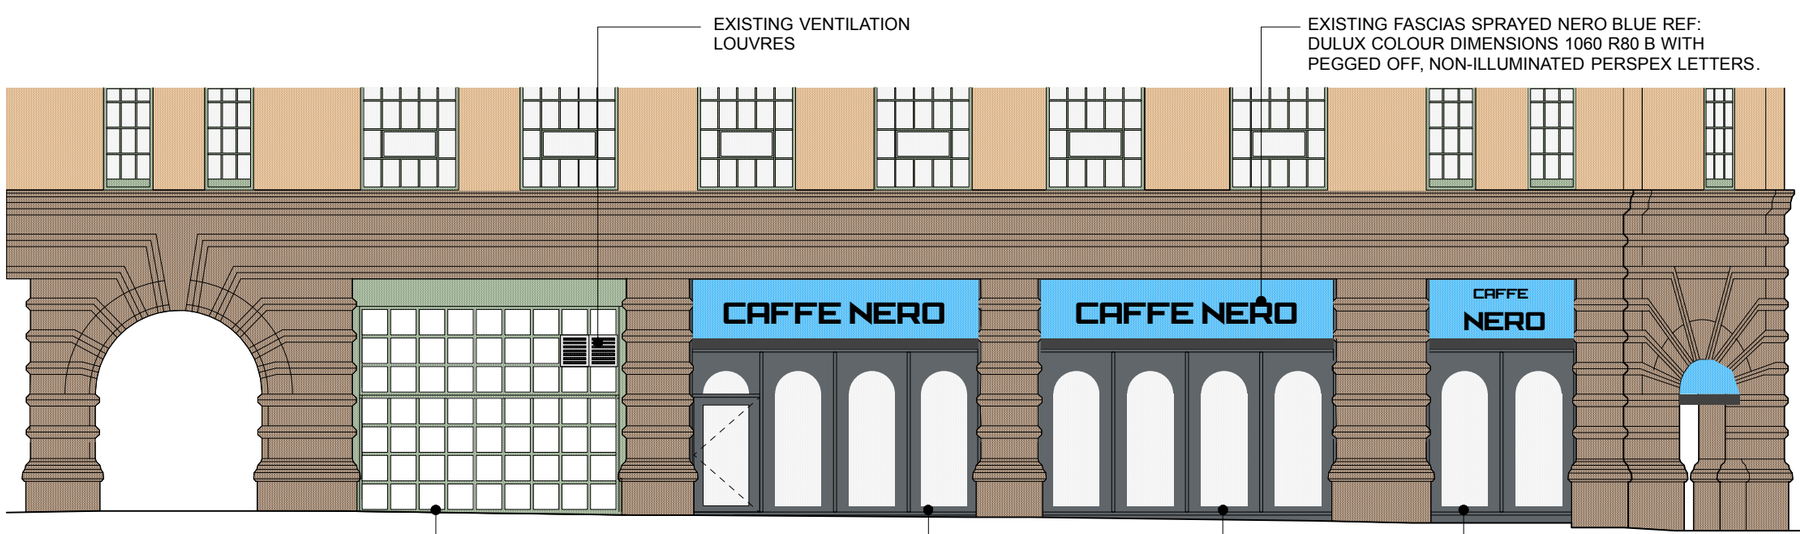

CAFFE NERO - EAST ELEVATION, MOUNT ST



MOUNT ST PHOTOGRAPH 1



MOUNT ST PHOTOGRAPH 2



PETER ST PHOTOGRAPH

0 1 2 3 4 5
Metres

GRADE A
ALTERNATIVE

Project: St George's House
Address: 56 Peter St M2 3NQ
Scale & Date: 1:100 @ A3

Document: HAUNT Existing Elevations - External

Doc Ref: 400 | PD | 0003 | -