FIRST FLOOR

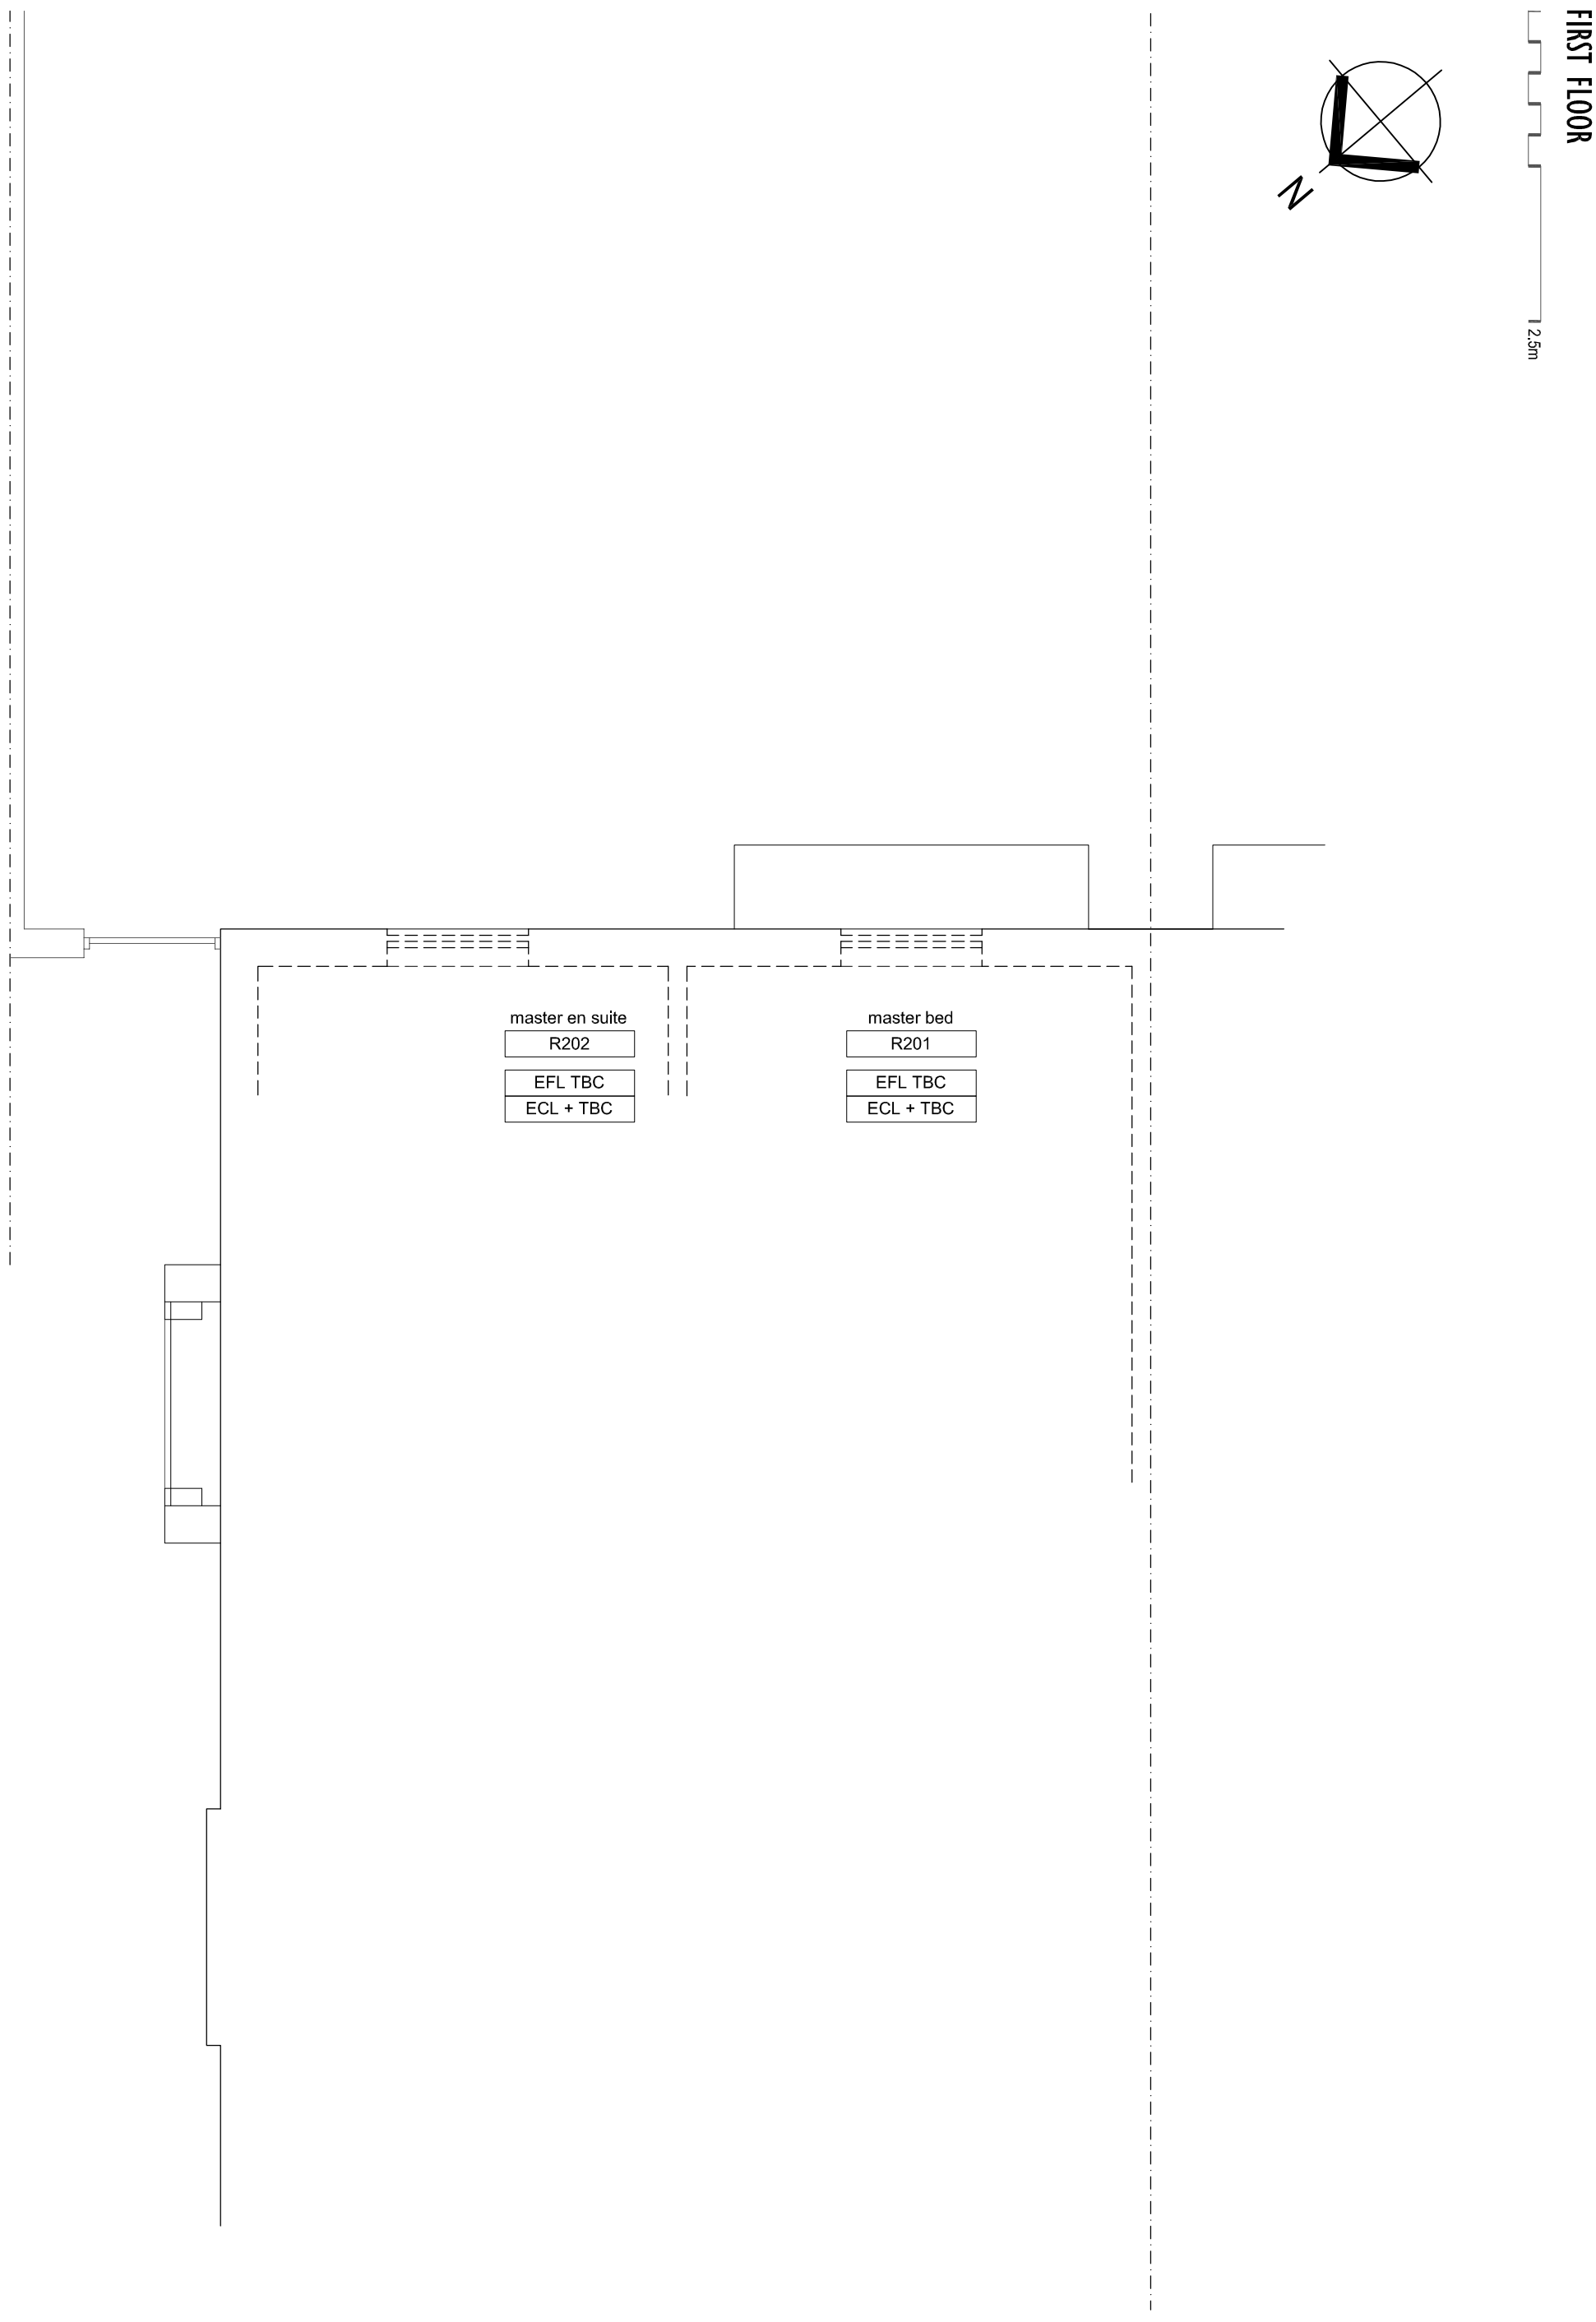

DWG	
2124-P1102	
SCALE	DATE
1:50 (A3)	JUN 21

13 HESKETH AVENUE | DIDSBURY | M20 2QN

EXISTING FIRST FLOOR

MATZ ARCHITECTURE