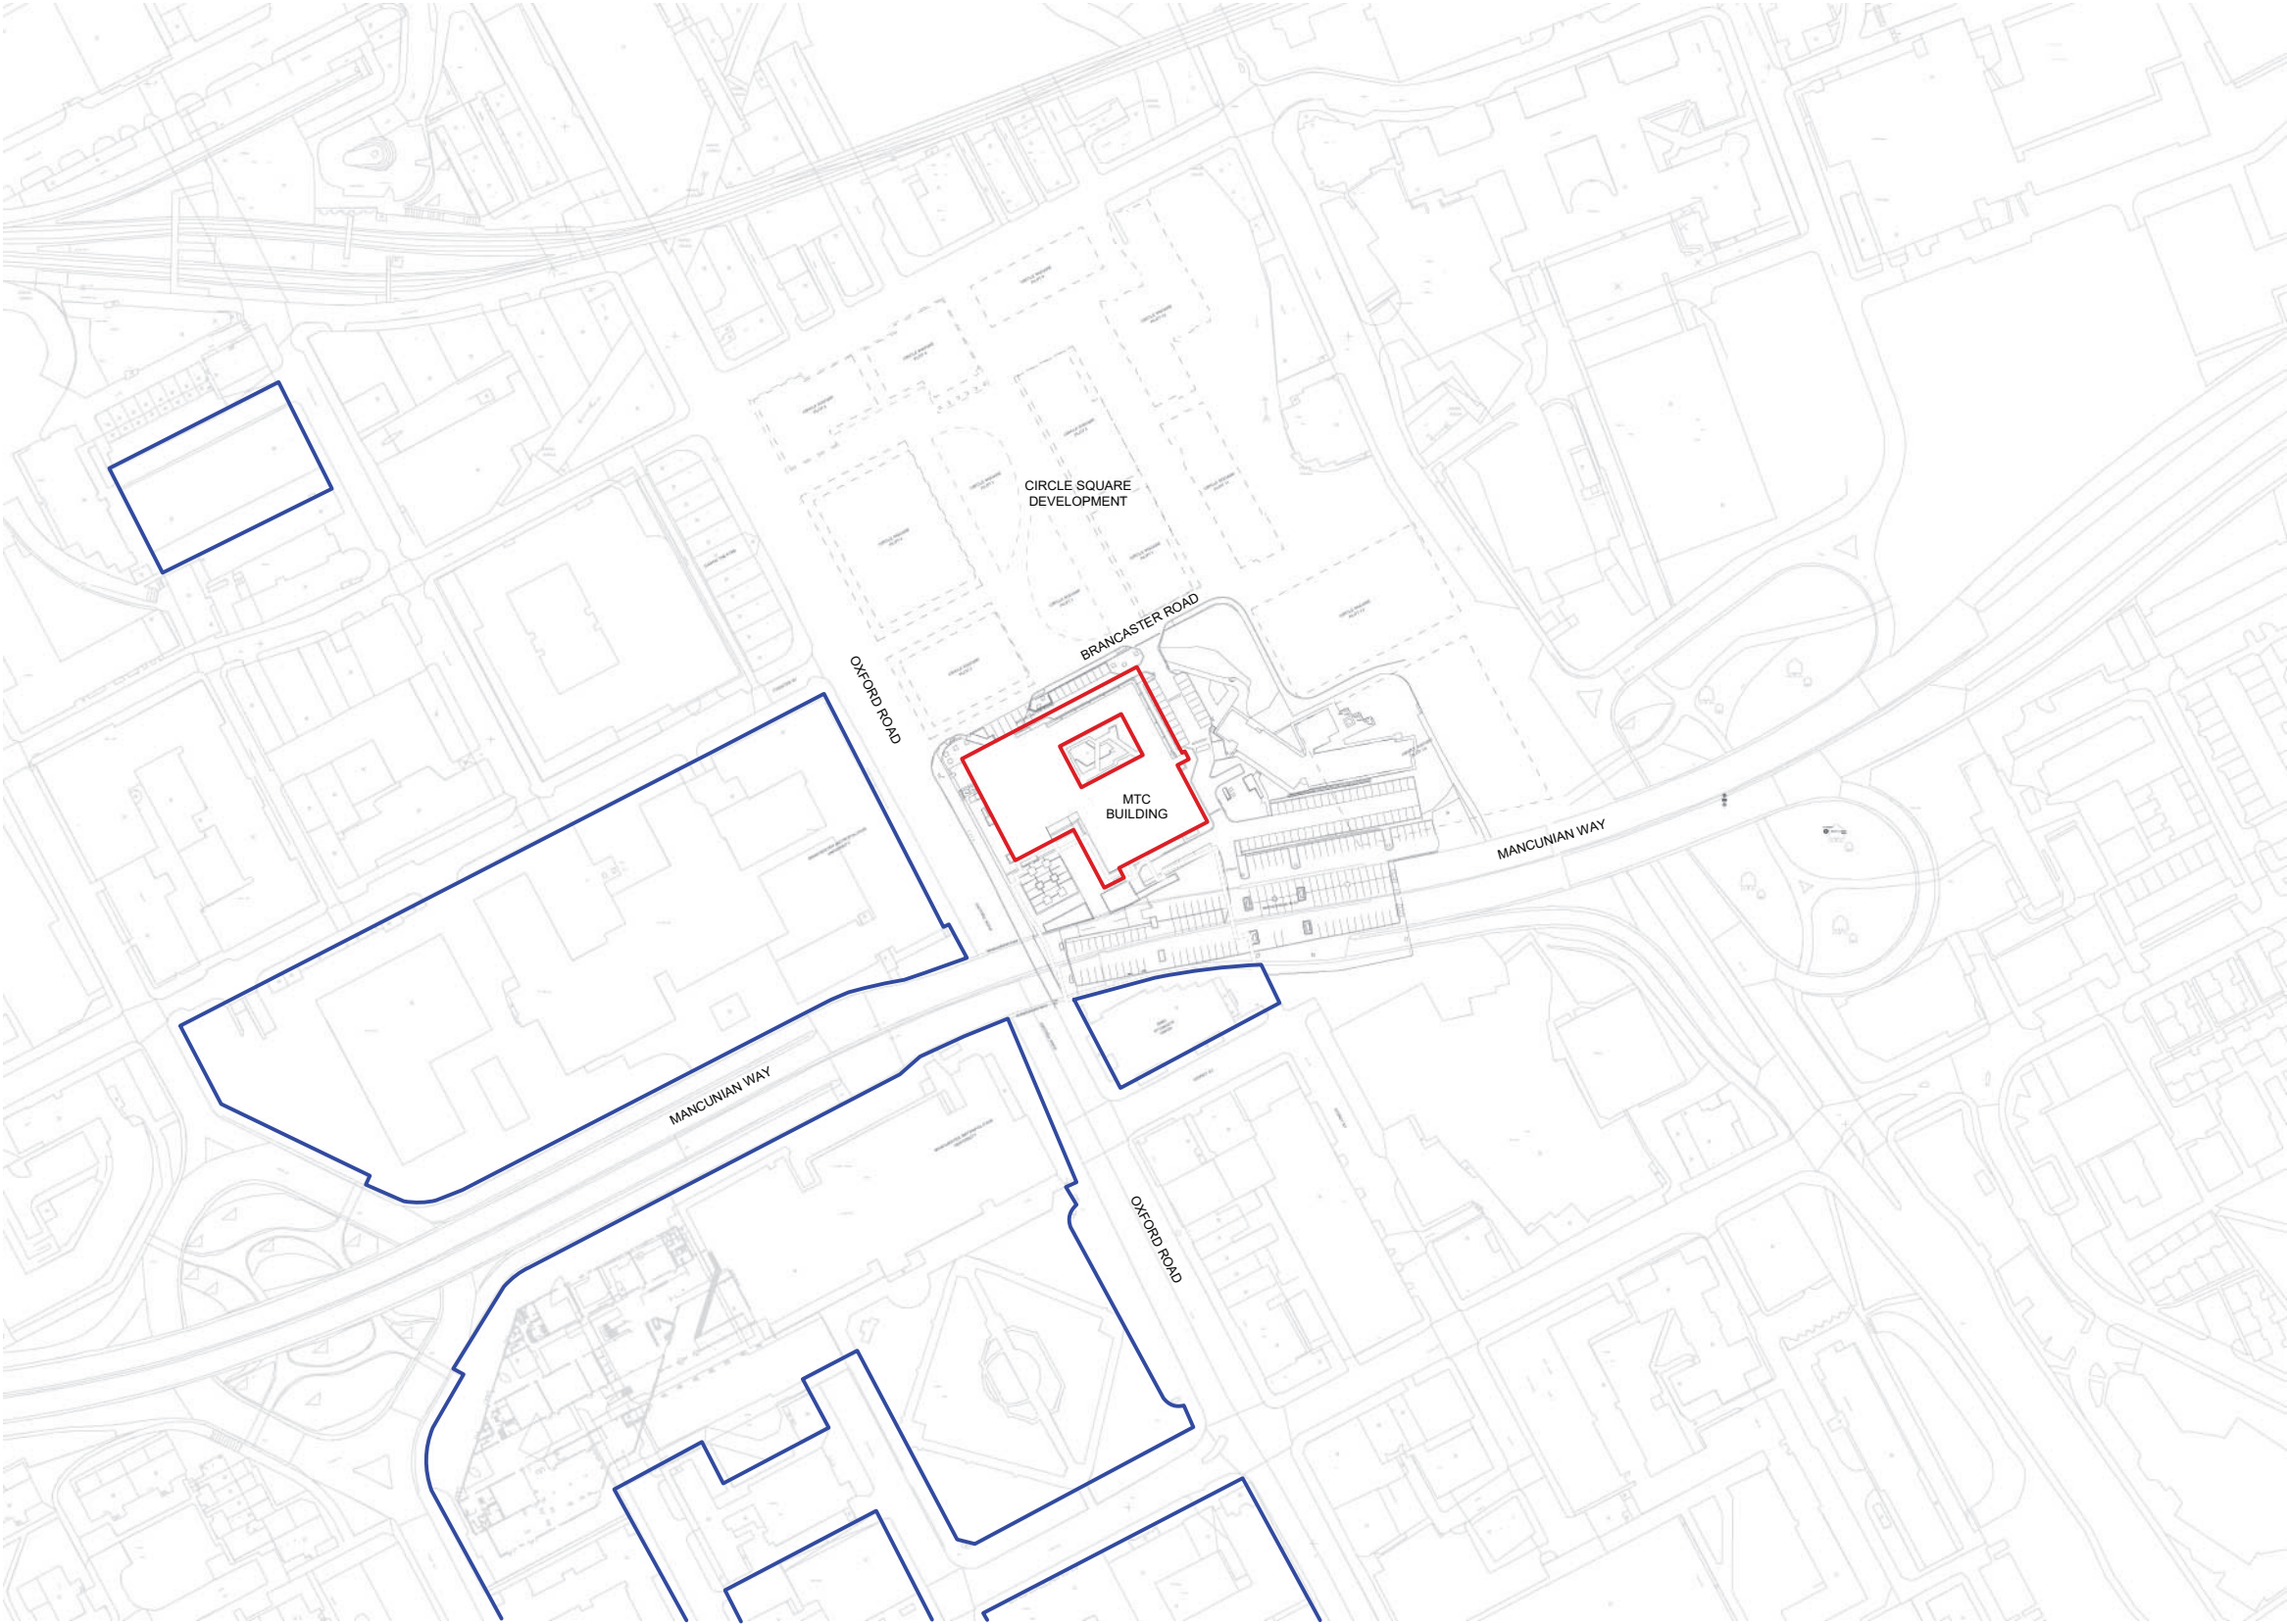


© BOWKER SADLER PARTNERSHIP LIMITED
THIS DRAWING IS THE SUBJECT OF COPYRIGHT WHICH VESTS IN BOWKER SADLER PARTNERSHIP LIMITED. IT IS AN INFRINGEMENT OF COPYRIGHT TO REPRODUCE THIS DRAWING, BY WHATEVER MEANS, INCLUDING ELECTRONIC, WITHOUT THE EXPRESS WRITTEN CONSENT OF BOWKER SADLER PARTNERSHIP LIMITED WHICH RESERVES ALL ITS RIGHTS
BOWKER SADLER PARTNERSHIP LIMITED ASSERTS ITS RIGHTS TO BE IDENTIFIED AS THE AUTHOR OF THIS DESIGN

☐ DRAWING NOT TO BE SCALED.
☐ REPORT ERRORS & OMISSIONS TO ARCHITECT.
☐ CHECK ALL DIMENSIONS ON SITE
☐ DRAWING TO BE READ IN CONJUNCTION WITH THE HEALTH AND SAFETY PLAN AND ALL RELEVANT RISK ASSESSMENTS

 APPLICATION SITE BOUNDARY

 ADJACENT SITES IN OWNERSHIP OF APPLICANT

REV	DATE	DRN			CHKD
PROJECT					
Manchester Technology Centre Third Floor Fit-Out					
CLIENT					
Manchester Metropolitan University					
DRAWING					
Site Location Plan					
SCALE		SHEET SIZE	DRAWN	CHECKED	DATE
1:2500		@ A3	DAL	PS	Feb 21

BOWKER SADLER ARCHITECTURE
A: Hatherlow House, Hatherlow, Romiley, Stockport SK6 3DY
T: 0161 406 7333
E: bsp@bowker-sadler.co.uk
W: www.bowker-sadler.co.uk

JOB No	DRAWING No	REVISION
20-011	1001	
STATUS		
PLANNING		