


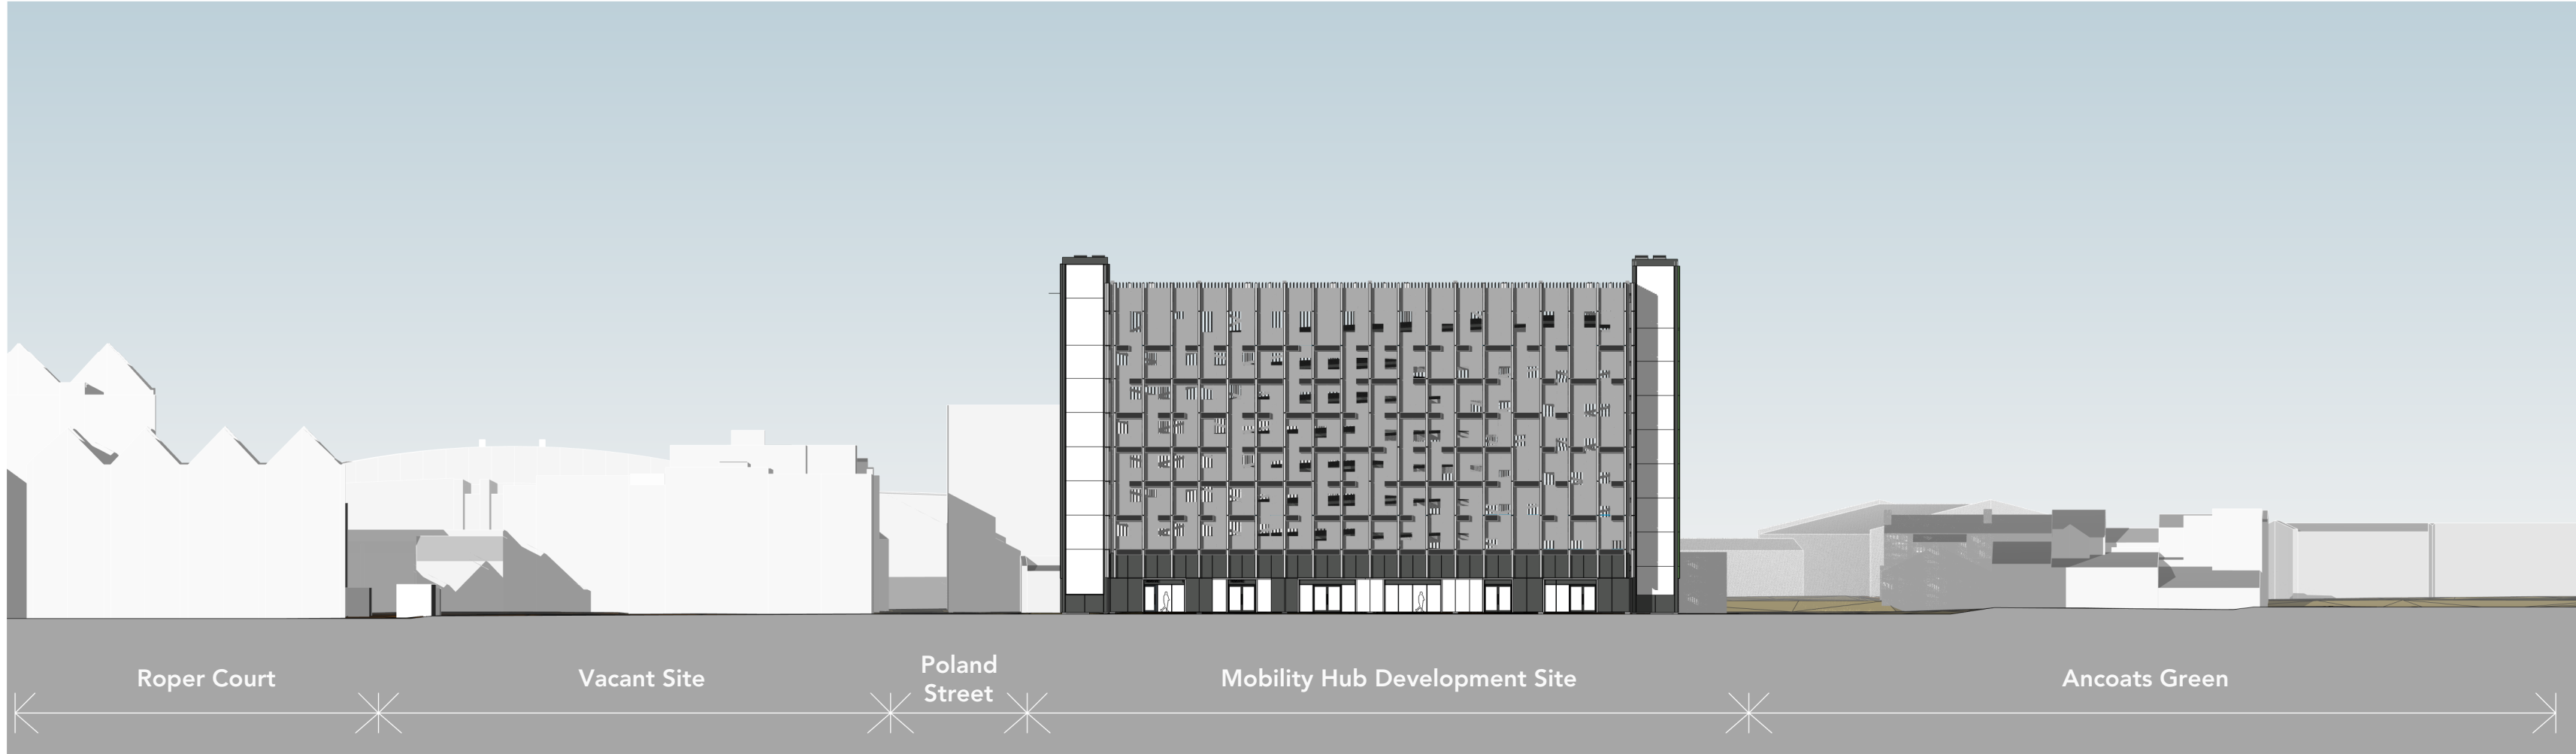

Poland Street- Street Elevation

1 : 500



New Pedestrian/ Cycle Street - Street Elevation

1 : 500



Note:
Do Not Scale from this drawing.
Dimensions are to be checked on site.
If in doubt please ask.

P0 29/04/21 AMP Planning

Rev Date Intls Details

© The moral rights of the author are hereby asserted.
This drawing and design is the sole property of Buttress Ltd and must not be reproduced without permission.
Buttress Ltd is Registered in England and Wales: 5363573

Buttress

41 Bengal Street
Manchester
M4 6AF

T 0161 236 3303
E contact@buttress.net
Wwww.buttress.net

Project Title	Ancoats Hub
Client	Manchester Life
Location	Poland Street Manchester

Drawing ref Street Elevations

Date	27/04/2021 17:37:53	Scale	1 : 500
Checker	MB	Orig Paper Size	A2

Job No:	9032	Status	PLANNING
---------	------	--------	----------

Project:	Origin:	Zone:	Level:	Type:	Disc:	Number:	Rev:
----------	---------	-------	--------	-------	-------	---------	------

9032-BA-XX-00-DR-A- (05)005- P0