



REVISION	DATE	DESCRIPTION
-	15.04.21	DRAFT ISSUE
-	06.05.21	PLANNING ISSUE
A	16.07.21	PLANNING AMENDMENTS

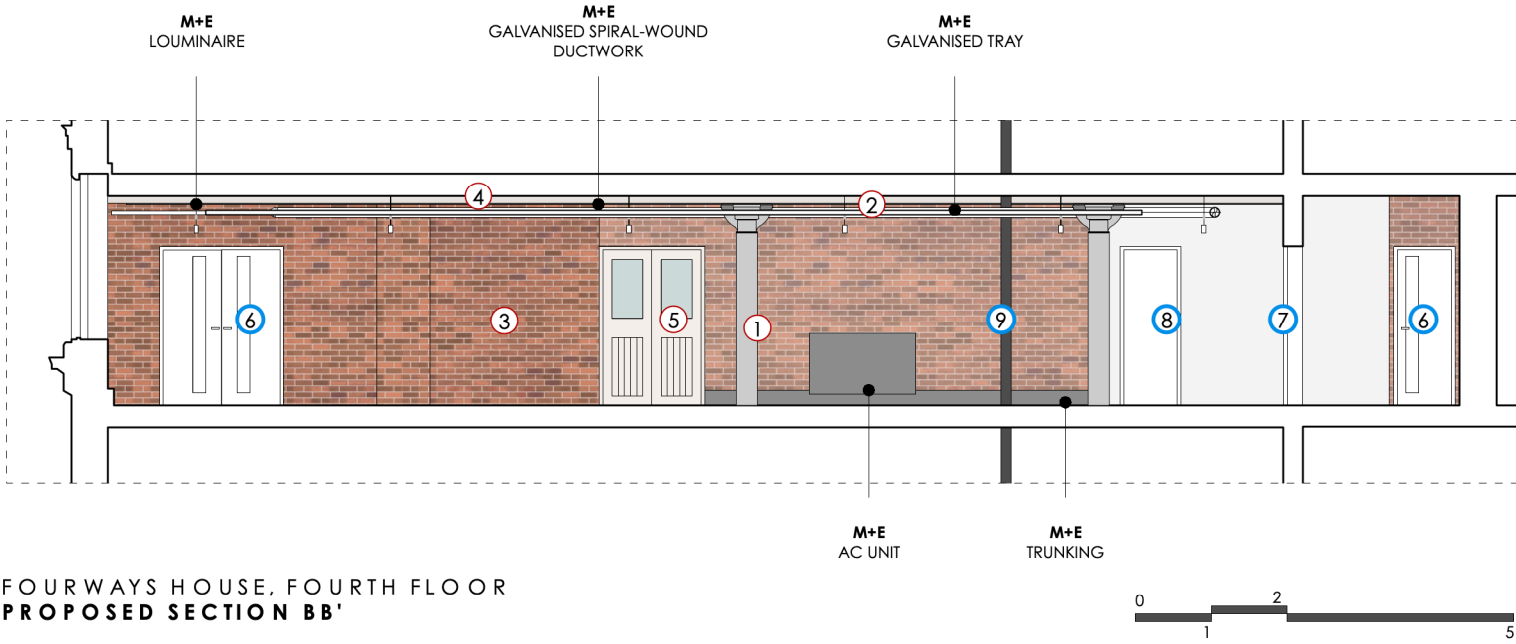

FOURWAYS HOUSE, FOURTH FLOOR
PROPOSED SECTION BB'
1:100 @ A3

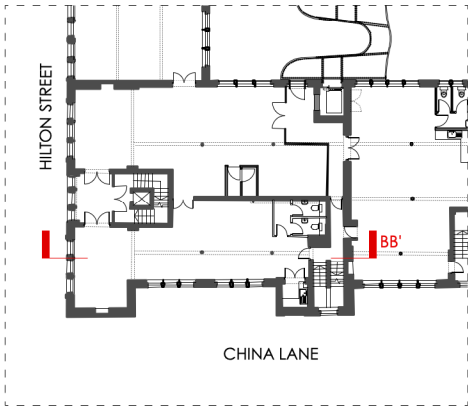

SECTION KEY	
1	ORIGINAL COLUMNS
2	ORIGINAL BEAMS EXPOSED
3	EXISTING BRICKWORK EXPOSED
4	EXISTING PLASTERED CEILING
5	ORIGINAL TIMBER DOORS
6	PROPOSED FIRE ESCAPE DOORS
7	PROPOSED ENTRANCE DOOR
8	PROPOSED TOILETS
9	EXISTING CAST IRON PIPE EXPOSED

PLANNING

OMIArchitects

31 Blackfriars Road, Salford, Manchester, M3 7AQ
+44(0)161 832 3242 / info@omiarchitects.com / www.omiarchitects.com

PROJECT	FOURWAYS HOUSE				
DRAWING	FOURTH FLOOR - PROPOSED SECTIONS				
DATE	APR' 21	DRAWN BY	KT	SCALE	1:100 @A3
JOB NO.	1412	DWG.NO.	L 2226		