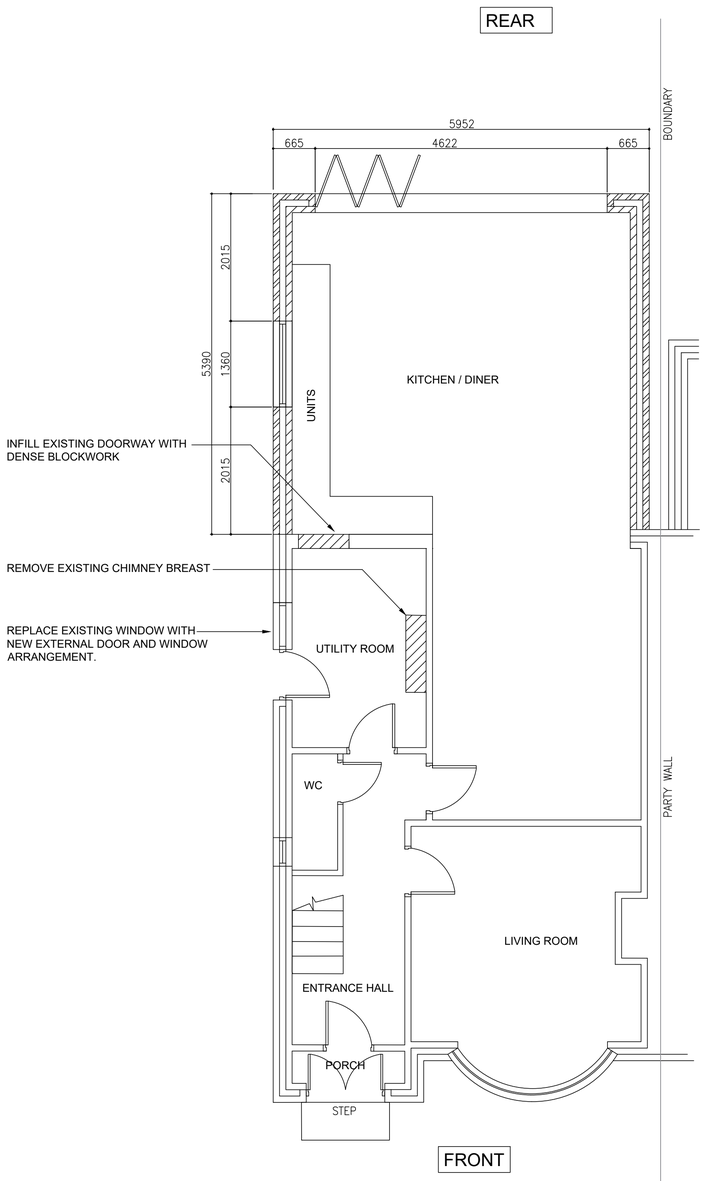

PLAN – PROPOSED GROUND FLOOR

Scale 1:50 @ A1

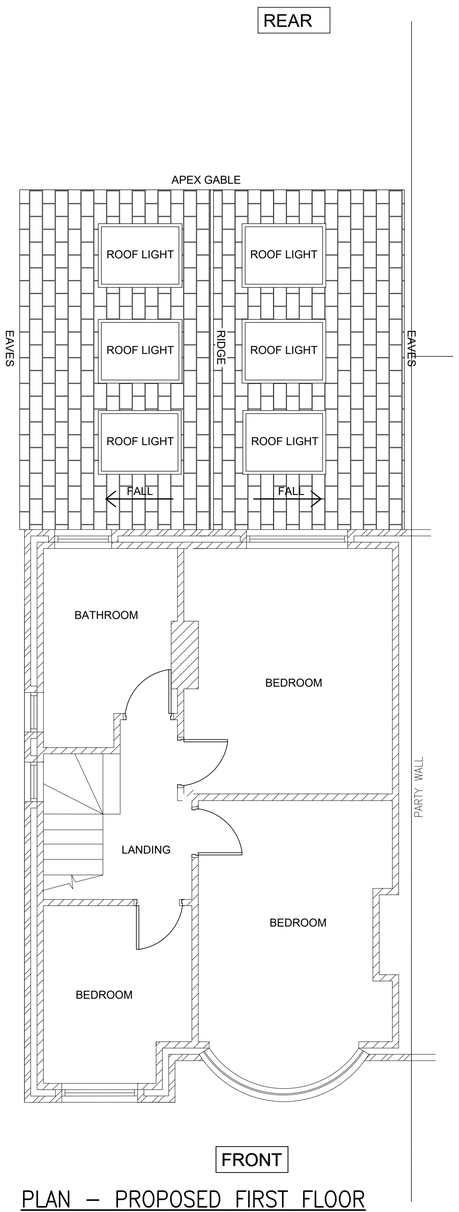

PLAN – PROPOSED FIRST FLOOR

Scale 1:50 @ A1

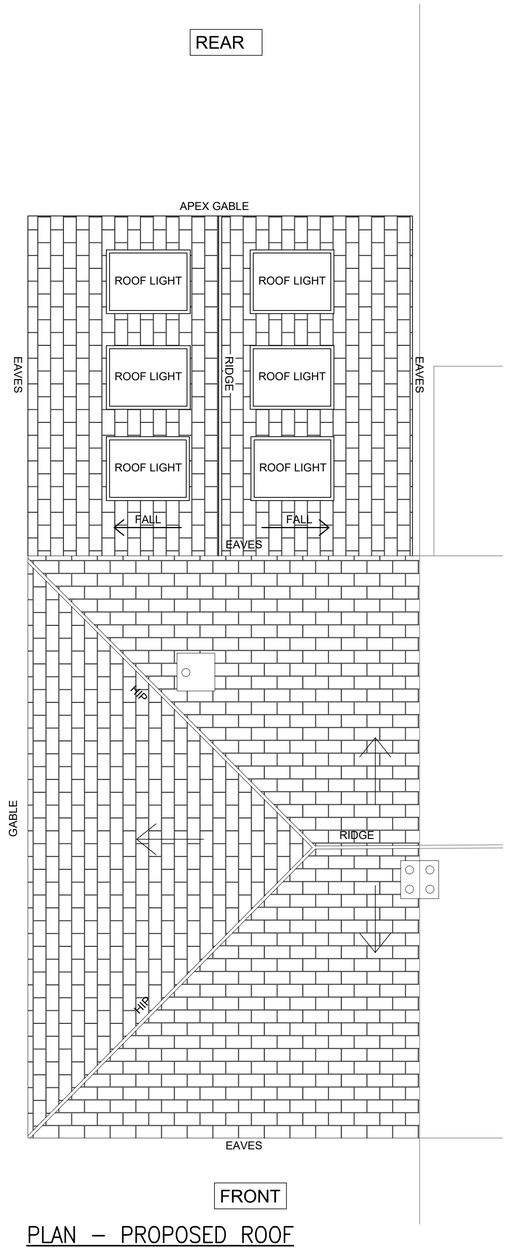

PLAN – PROPOSED ROOF

Scale 1:50 @ A1



PLAN – PROPOSED BLOCK PLAN

Scale 1:200 @ A1

Rev.	Amendments	Date

ISSUED FOR : PLANNING APPLICATION

CLIENT

MR R. EMMOTT & MISS G.POIZER

PROJECT–SCHEME

116 PARKVILLE ROAD

Manchester, M20 4TZ

TITLE

Single Storey Rear Extension and Internal Alterations

Proposed Plans

PROJECT No.	DRG. No.	SCALE
-	03	Shown@A1
DRAWN	DATE	REVISION
C.R	17.05.21	-