




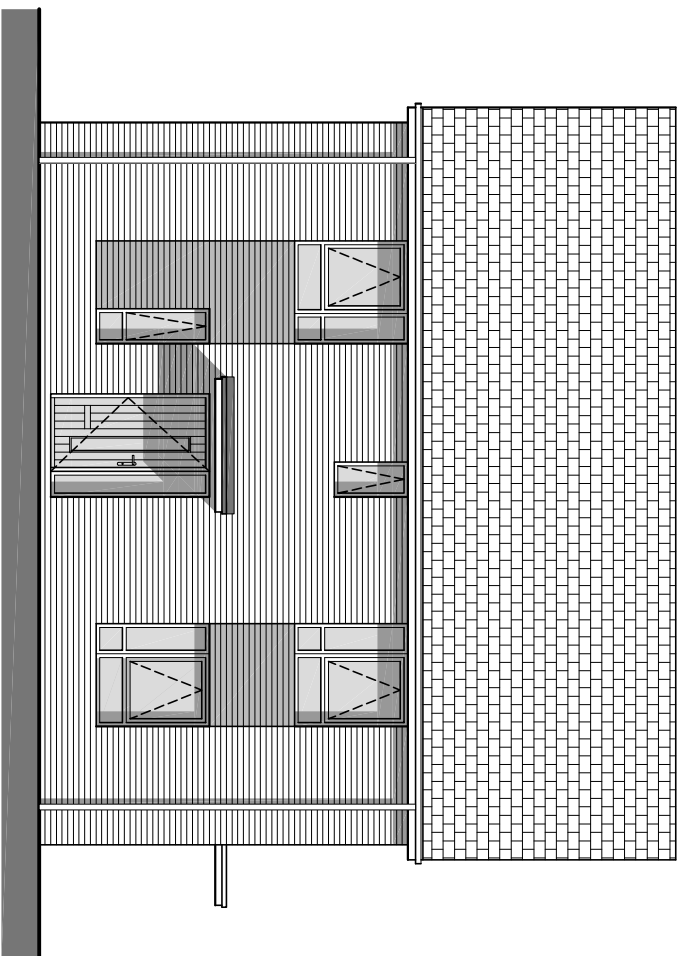


Side Elevation- H14

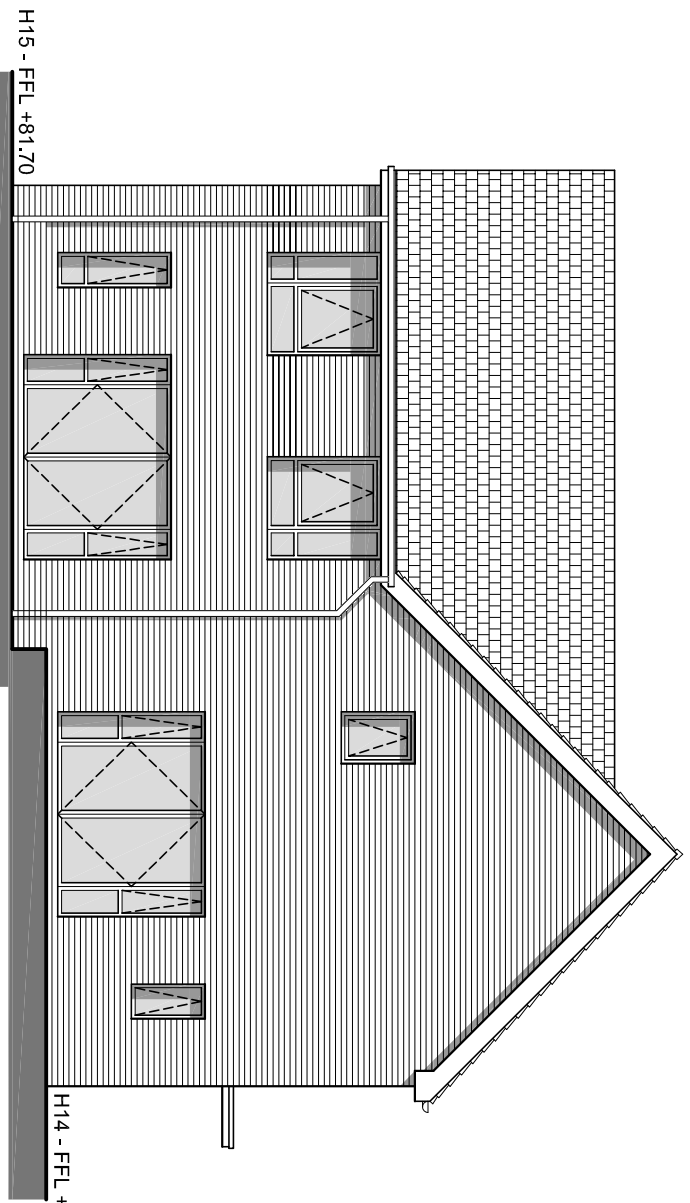


Rear Elevation - H14&H15

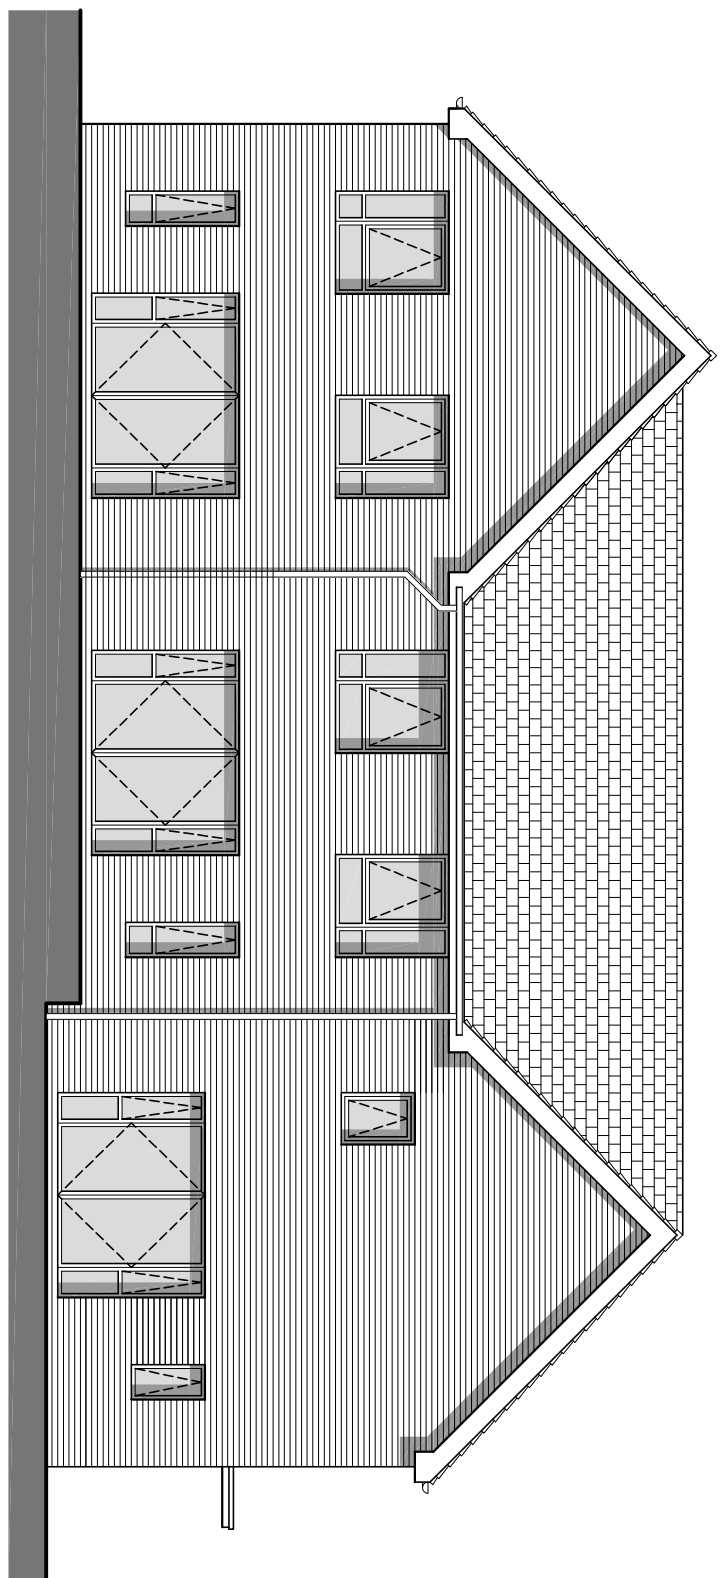


Rear Elevation - H1-H3&H19-H21

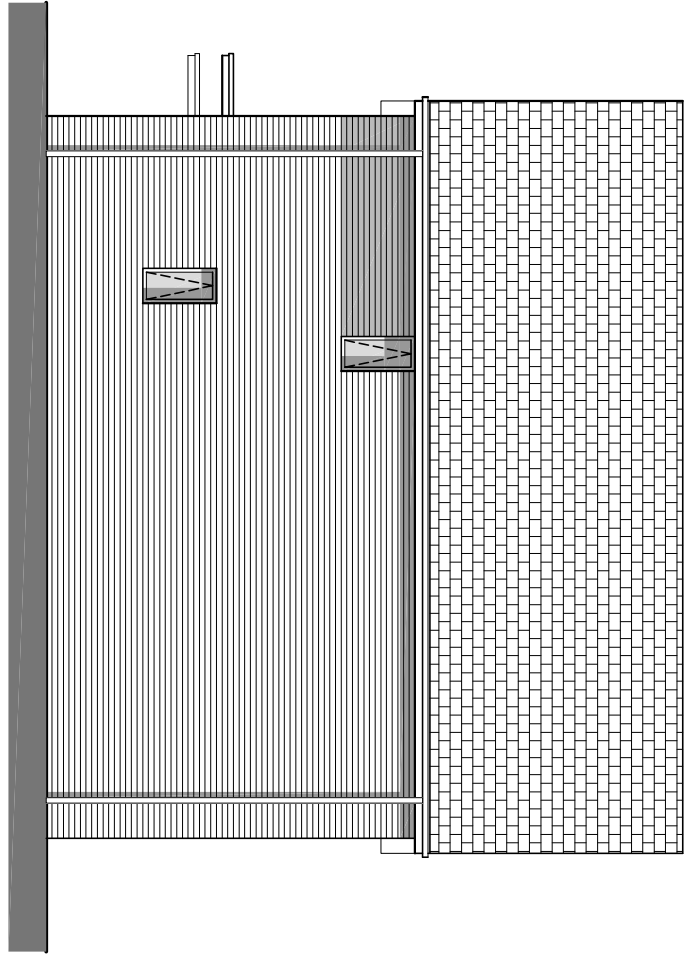

Side Elevation - H3&H21

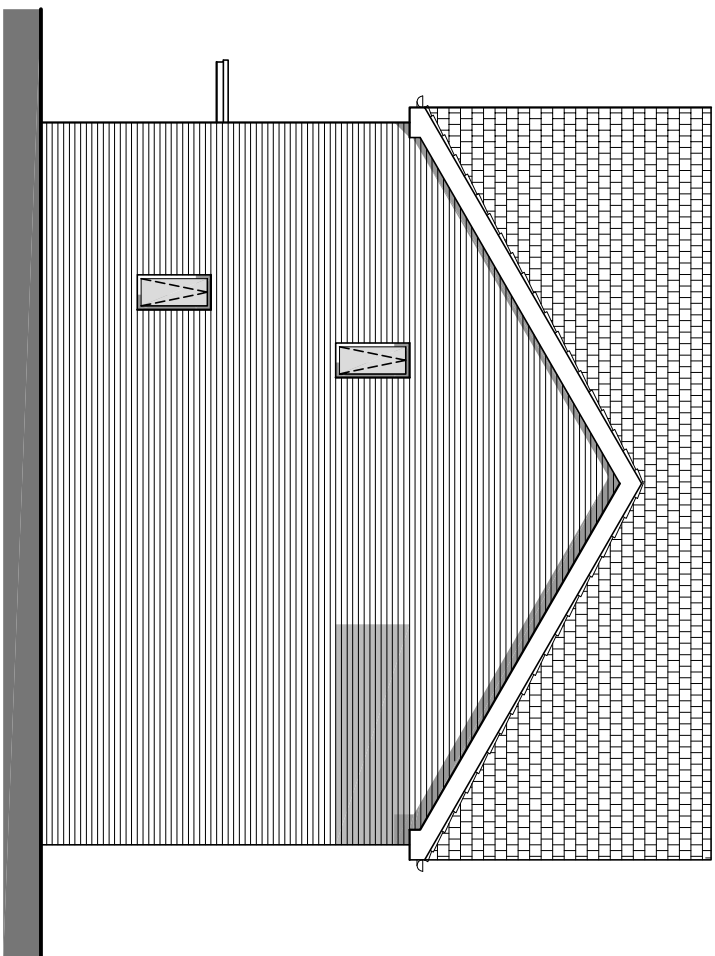


Side Elevation - H15

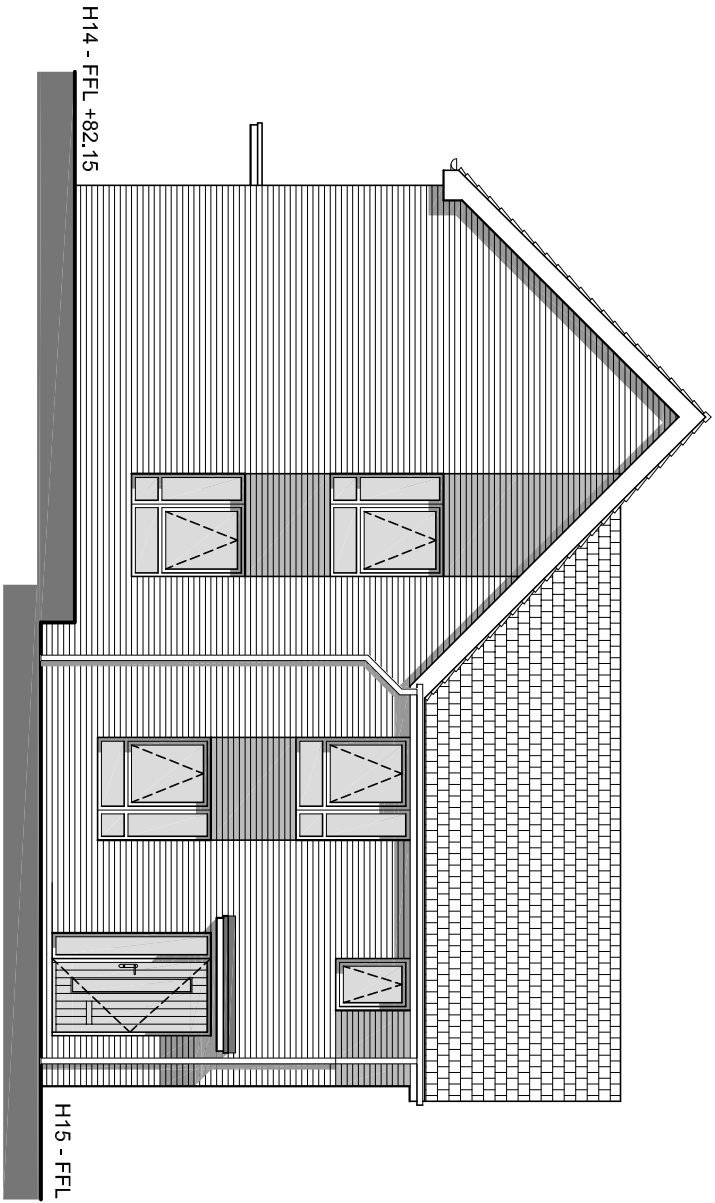


Main Elevation - H14&H15




Main Elevation - H1-H3&H19-H21

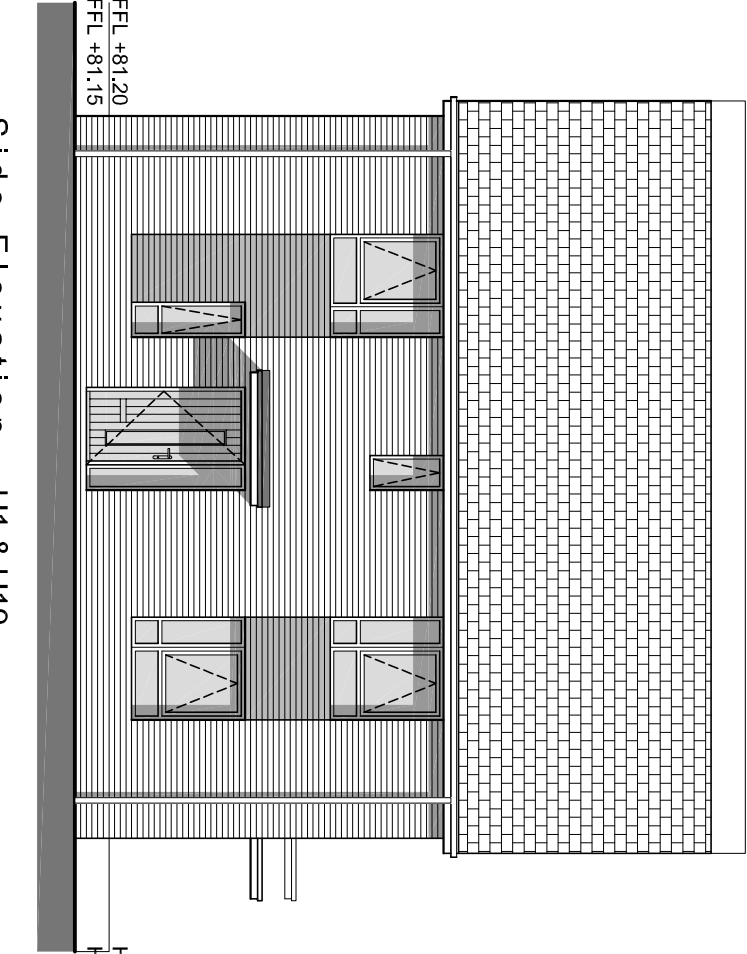


Side Elevation - H1&H19

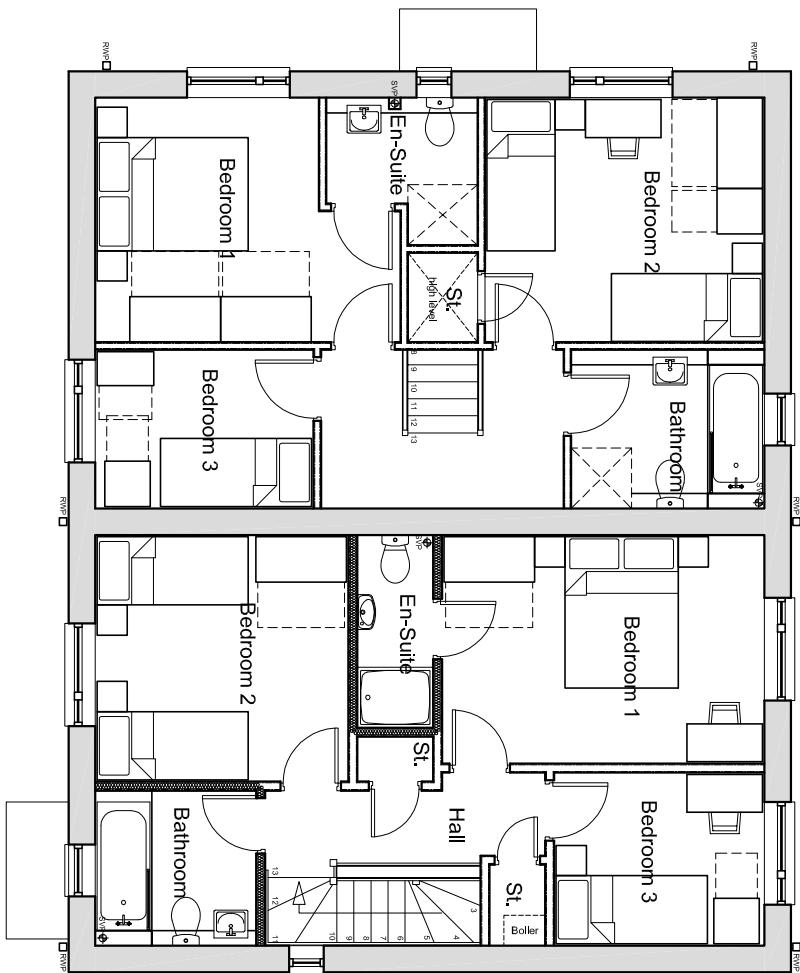


First Floor Plan

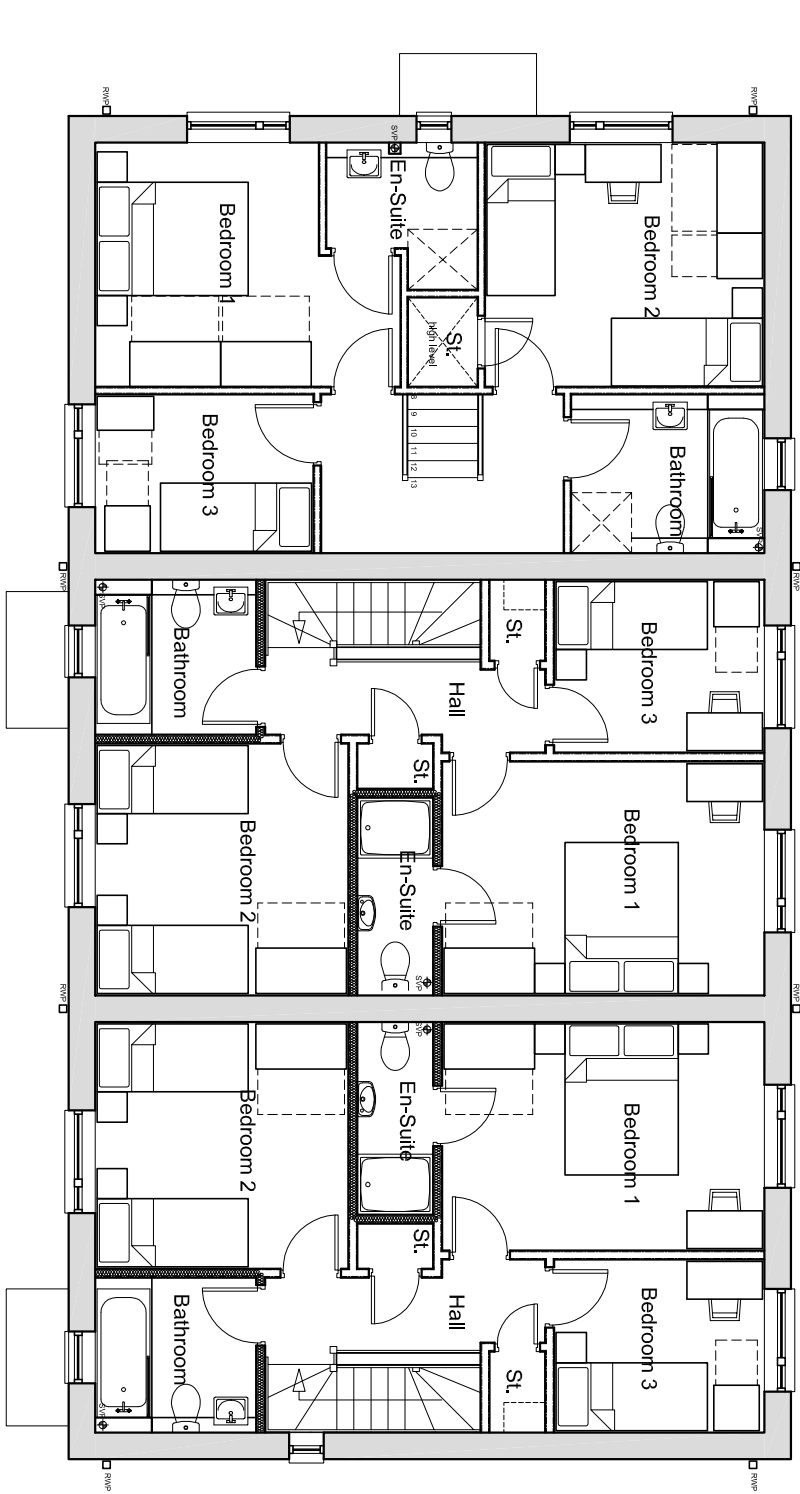


First Floor Plan

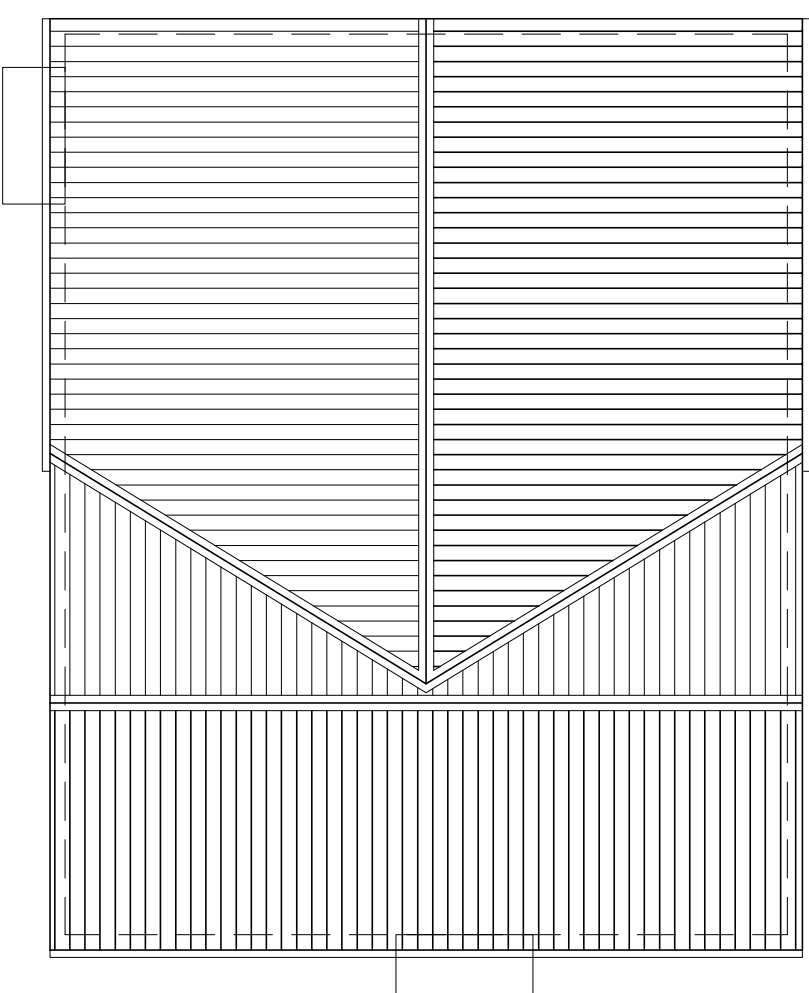


Roof Plan

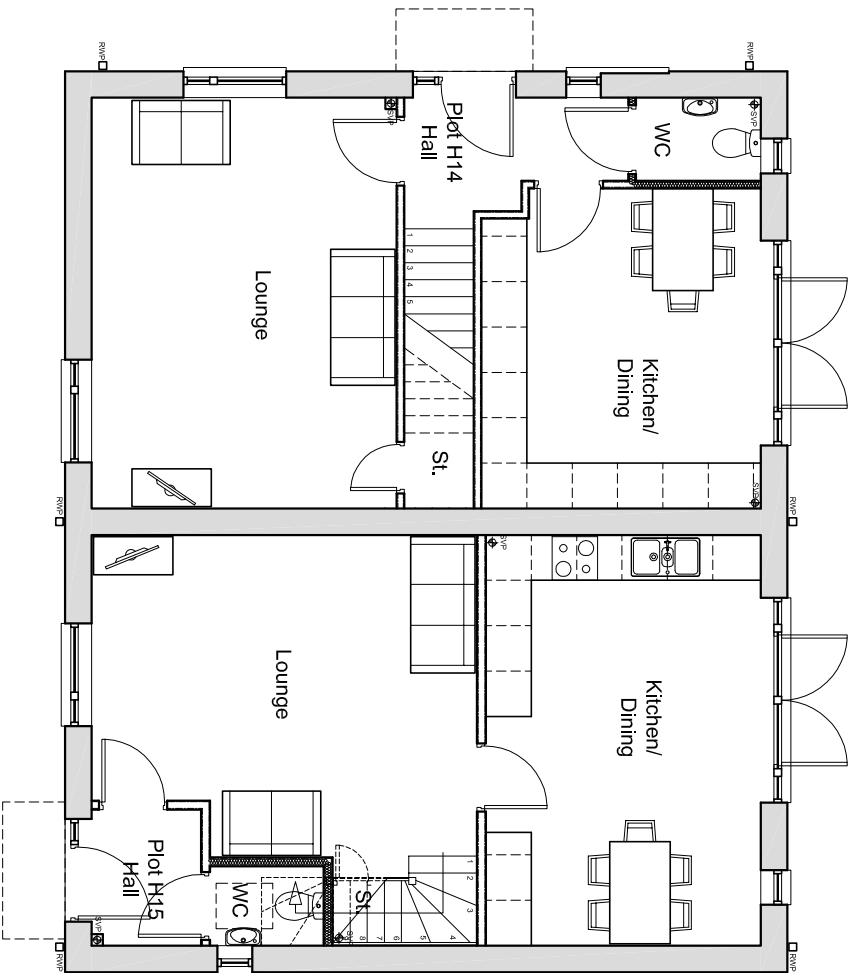

Ground Floor Plan

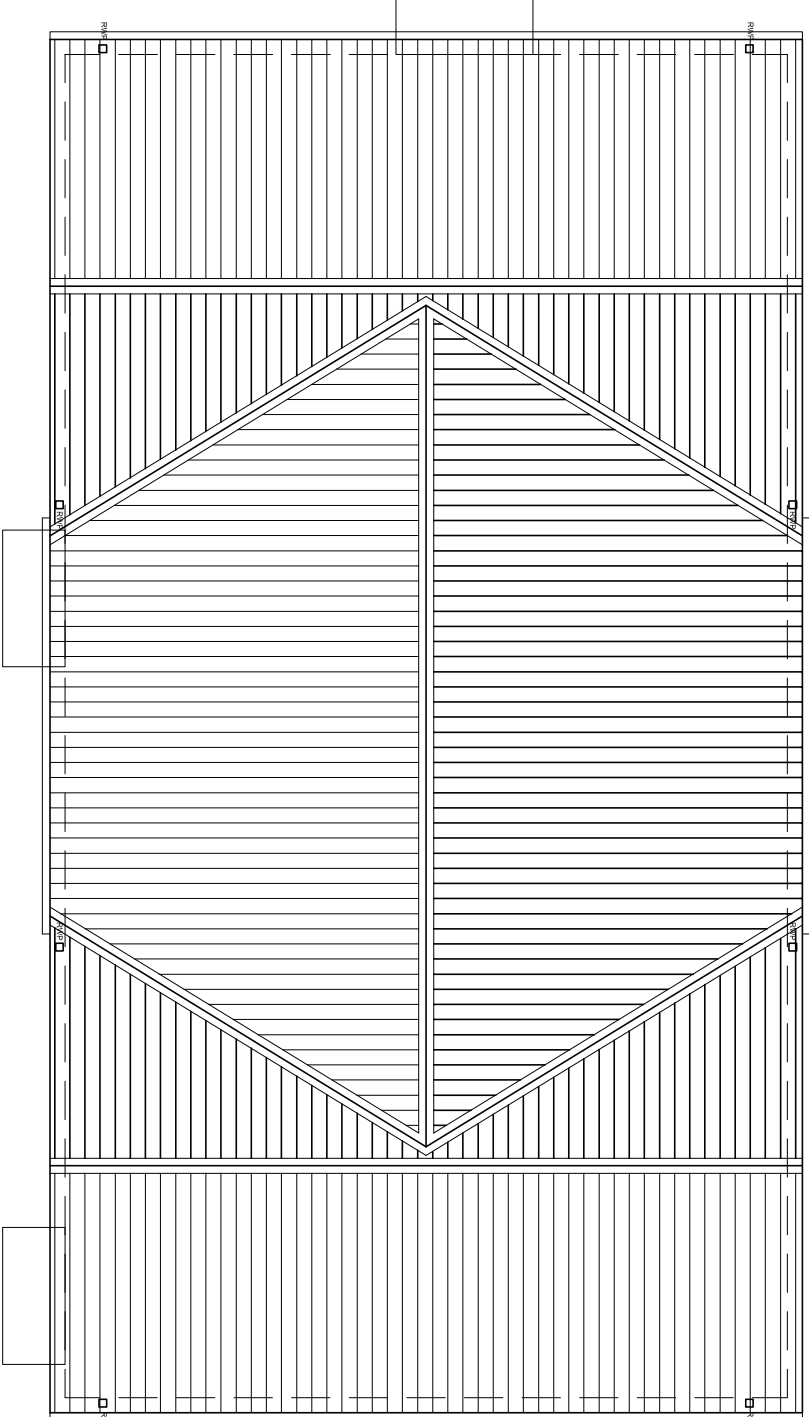

Roof Plan

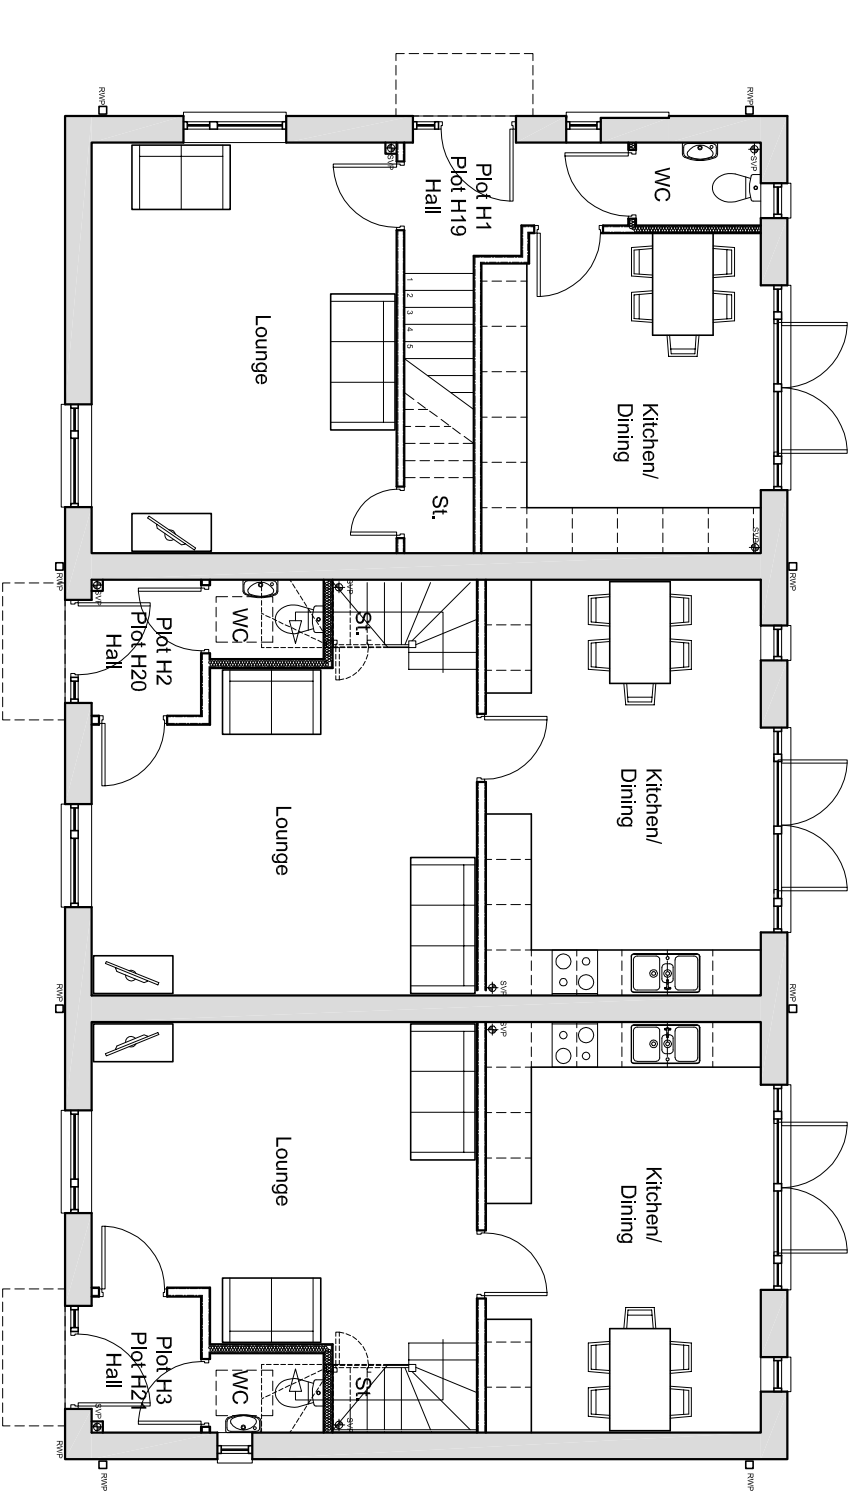

Ground Floor Plan