




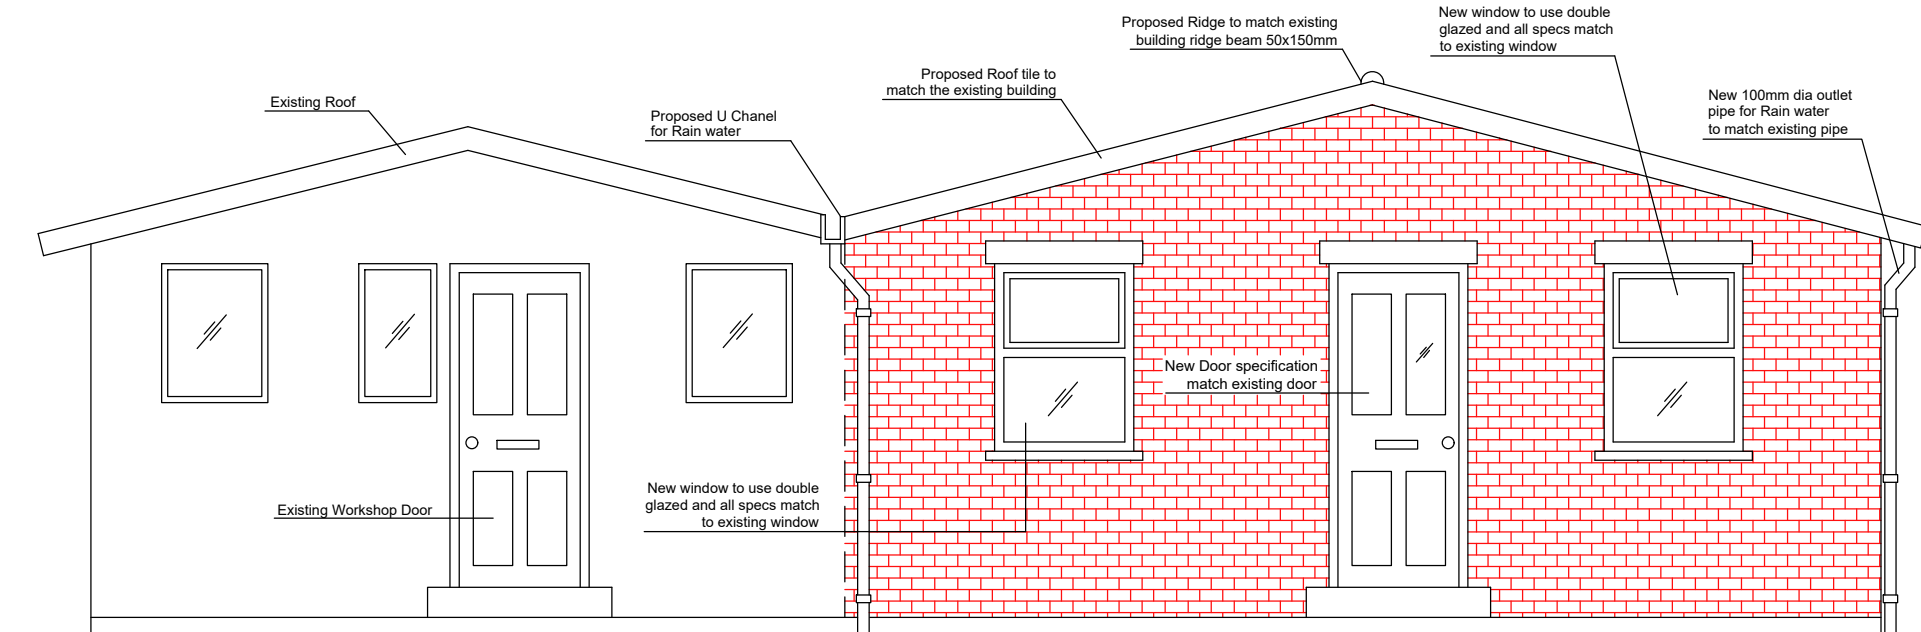


**PROPOSED BUILDING
FRONT SIDE ELEVATION**

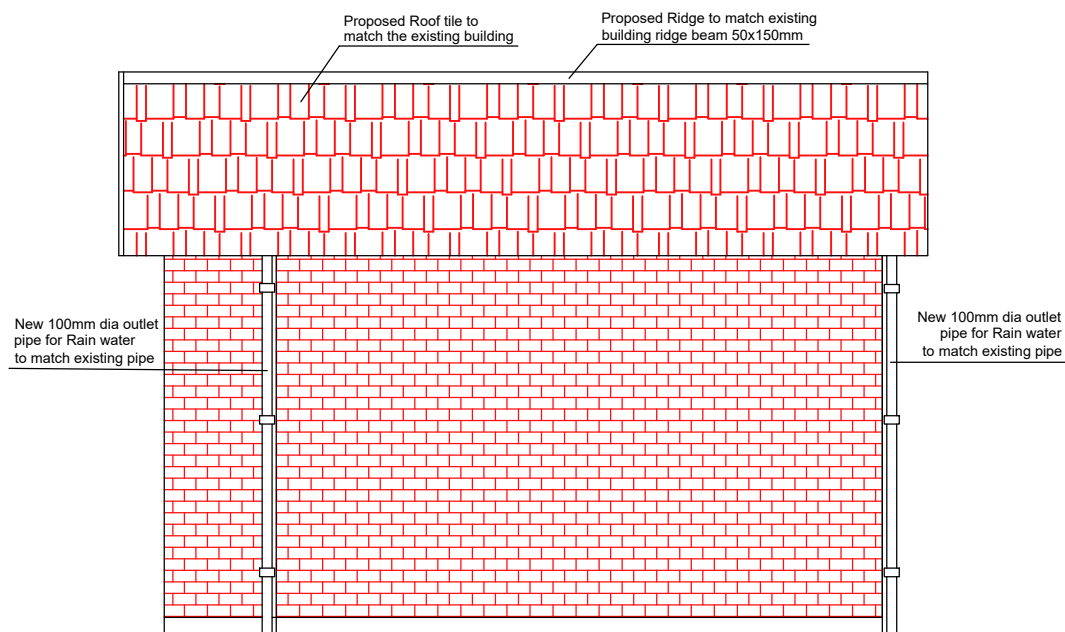

**PROPOSED BUILDING
LEFT SIDE ELEVATION**

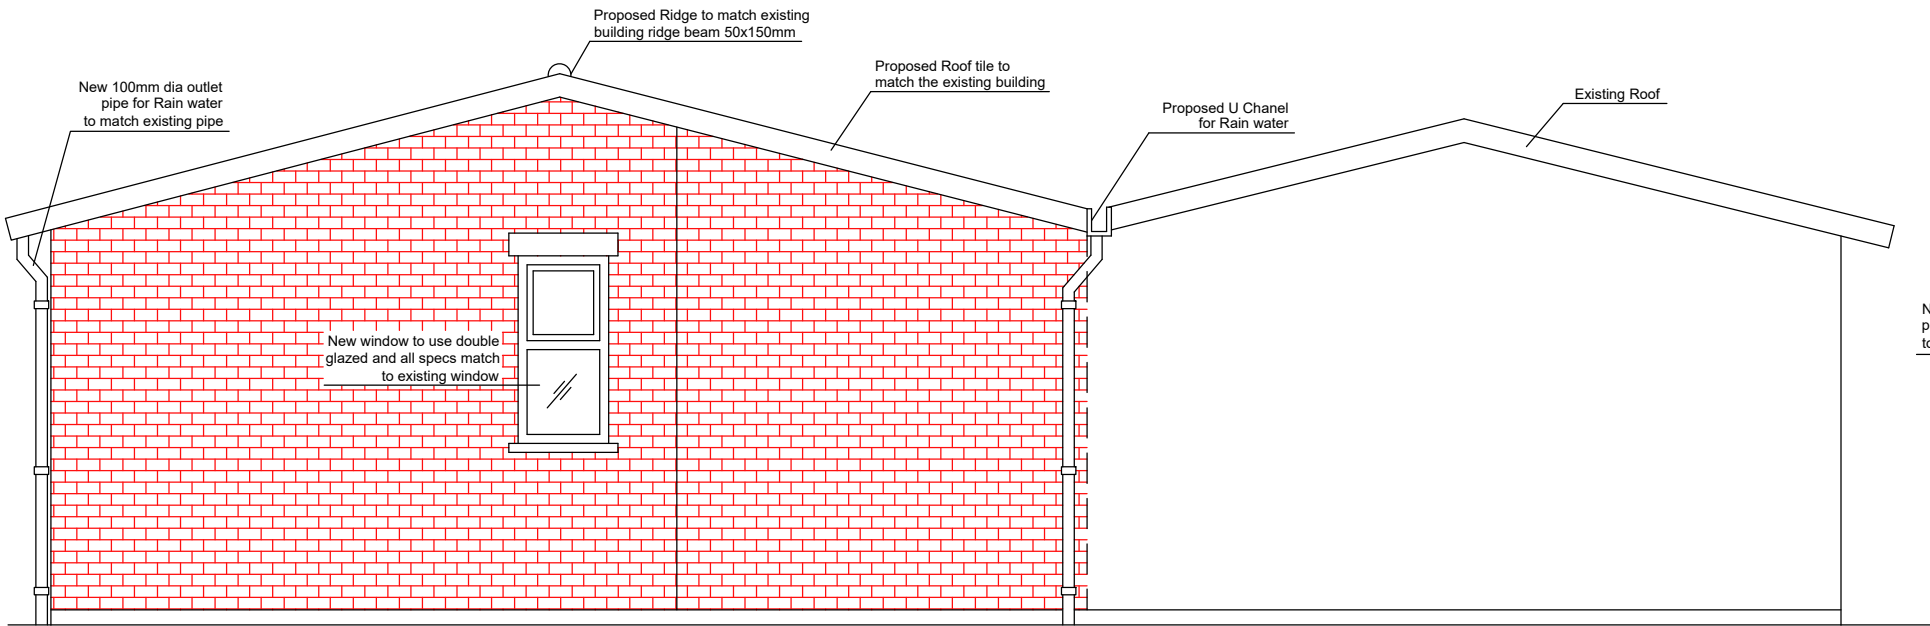

**PROPOSED BUILDING
REAR SIDE ELEVATION**

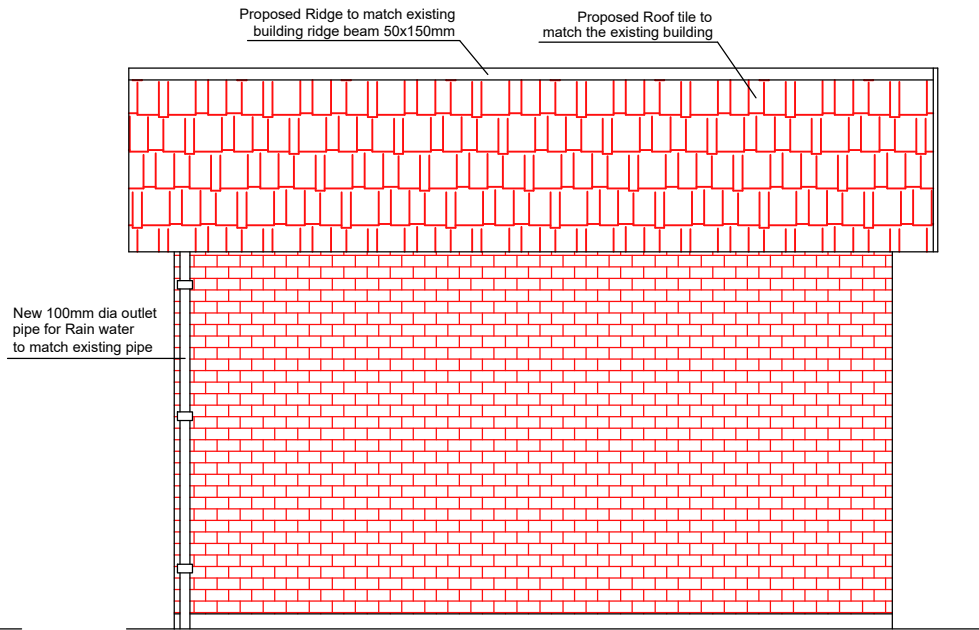

**PROPOSED BUILDING
RIGHT SIDE ELEVATION**