


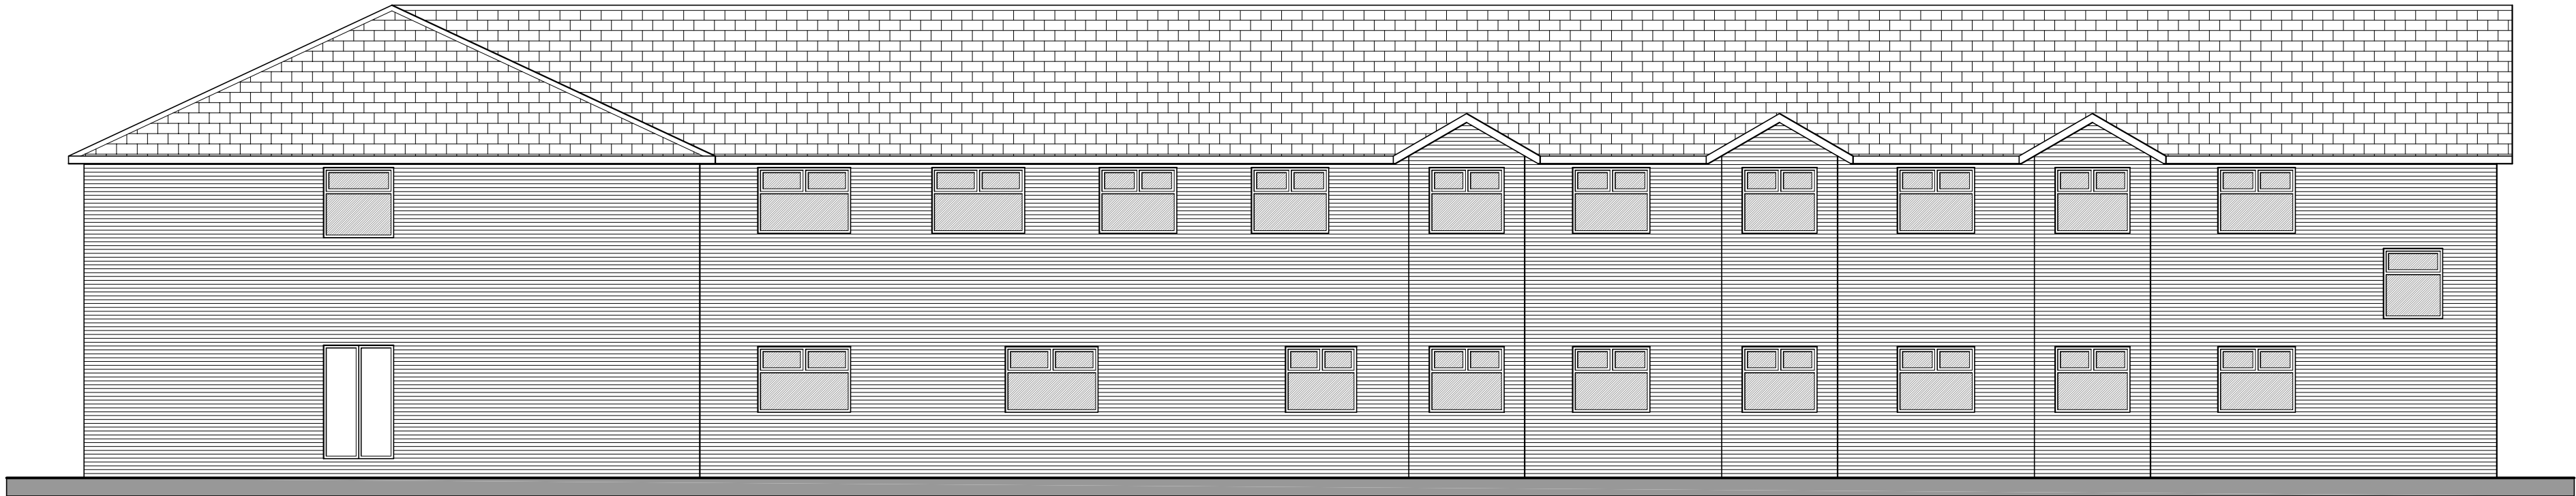

Proposed South Elevation 1:100 (Unchanged)



Existing South Elevation 1:100

