



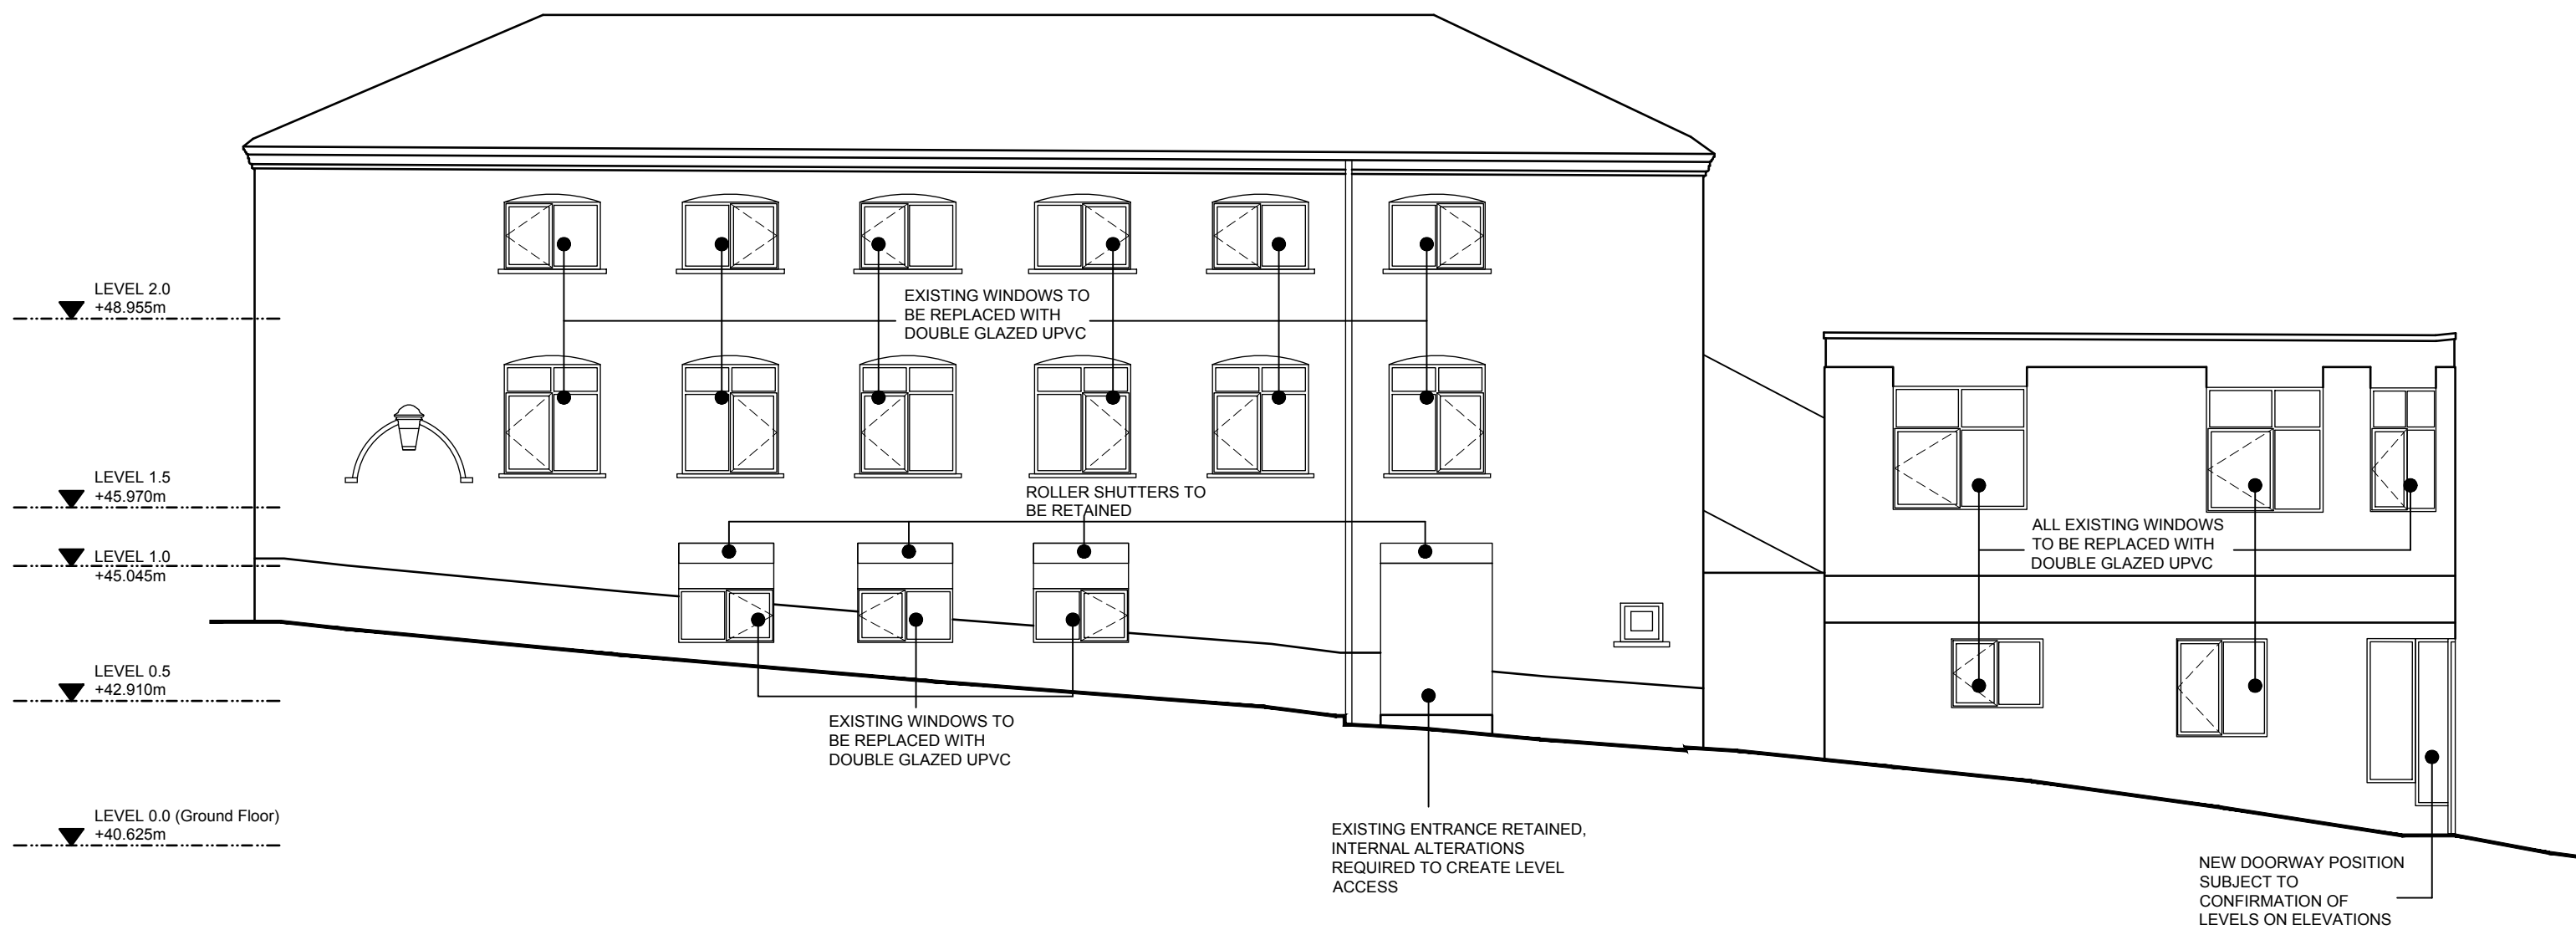

ELEVATION 4

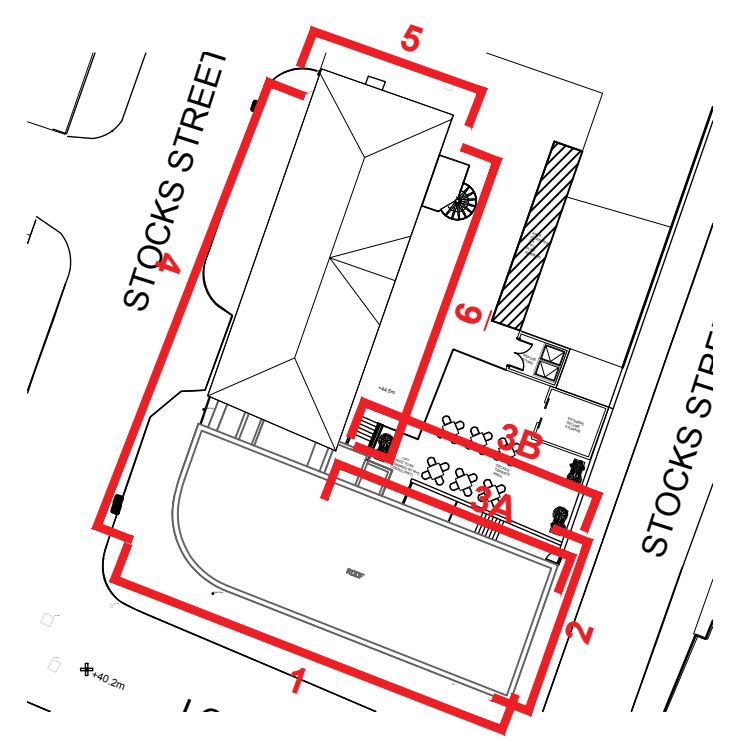

rev

description

drawn

auth

date

DO NOT SCALE OFF THIS DRAWING

LEACH RHODES WALKER 2001

LeachRhodesWalker

Architects

info@lrw.co.uk

www.lrw.co.uk

50 Dearmans Place

Manchester

M3 9LH

Manchester

London

Bucharest

+44 (0)161 833 0211

+44 (0)207 993 1363

+40 (21)650 4026

client

MCR

project

20 LORD STREET, MANCHESTER

project no

7970

drawing no

L(00)41

rev

C

description

PROPOSED ELEVATION 4 TO STOCKS STREET (LIFT OPTION)

scale

1:100@ A3

date drawn

24.08.20

drawn by

KHW

authorised by

CJG

purpose of issue

planning

building regn

send

comment

approval

construction