

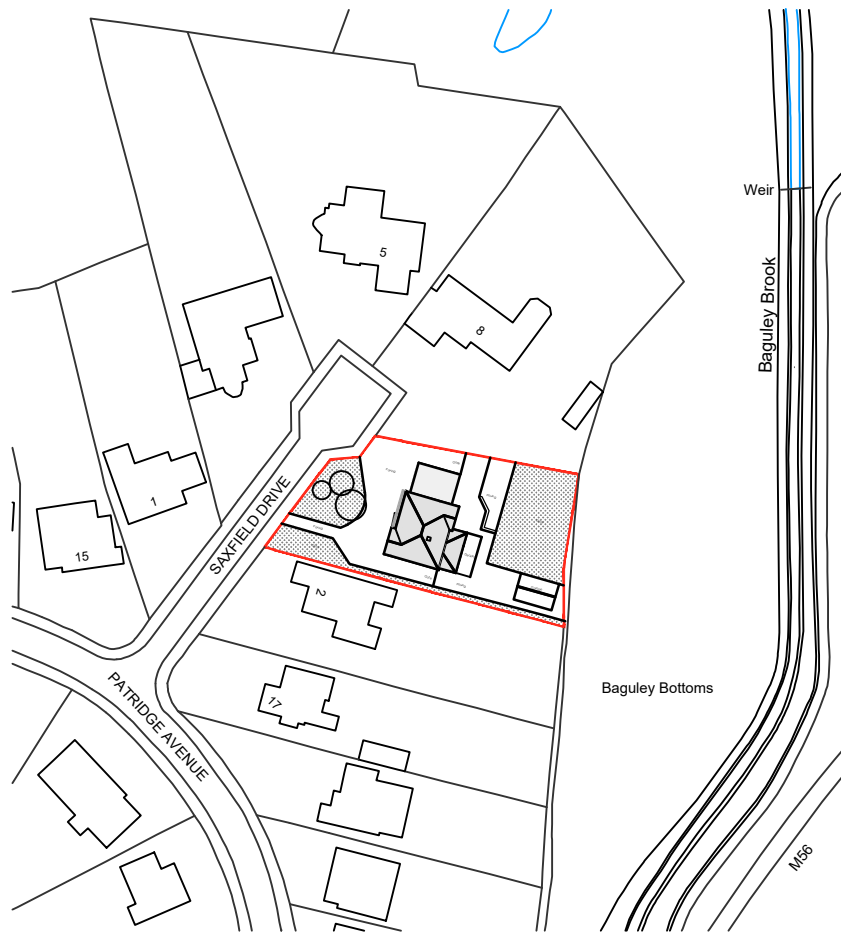


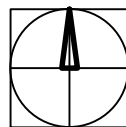

Ordnance Survey, (c) Crown Copyright 2021. All rights reserved. Licence number 100022432

LOCATION PLAN SCALE 1:1250 @ A4

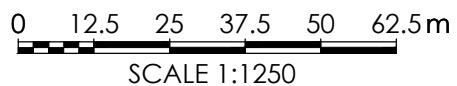

Project Title	PROPOSED DEVELOPMENT			Drawing Title	LOCATION PLAN		
	4 SAXFIELD DRIVE WYTHENSHAW MANCHESTER M23 1PY			Job-Dwg No	1003_(00) 01	Rev	-
Status	PLANNING						
Scale	1:1250						
Date	MAY 21		Drawing Size	A4			
Rev	dd-mm-yy	-----					
	Date	Description		Rev By	Chk'd By		