
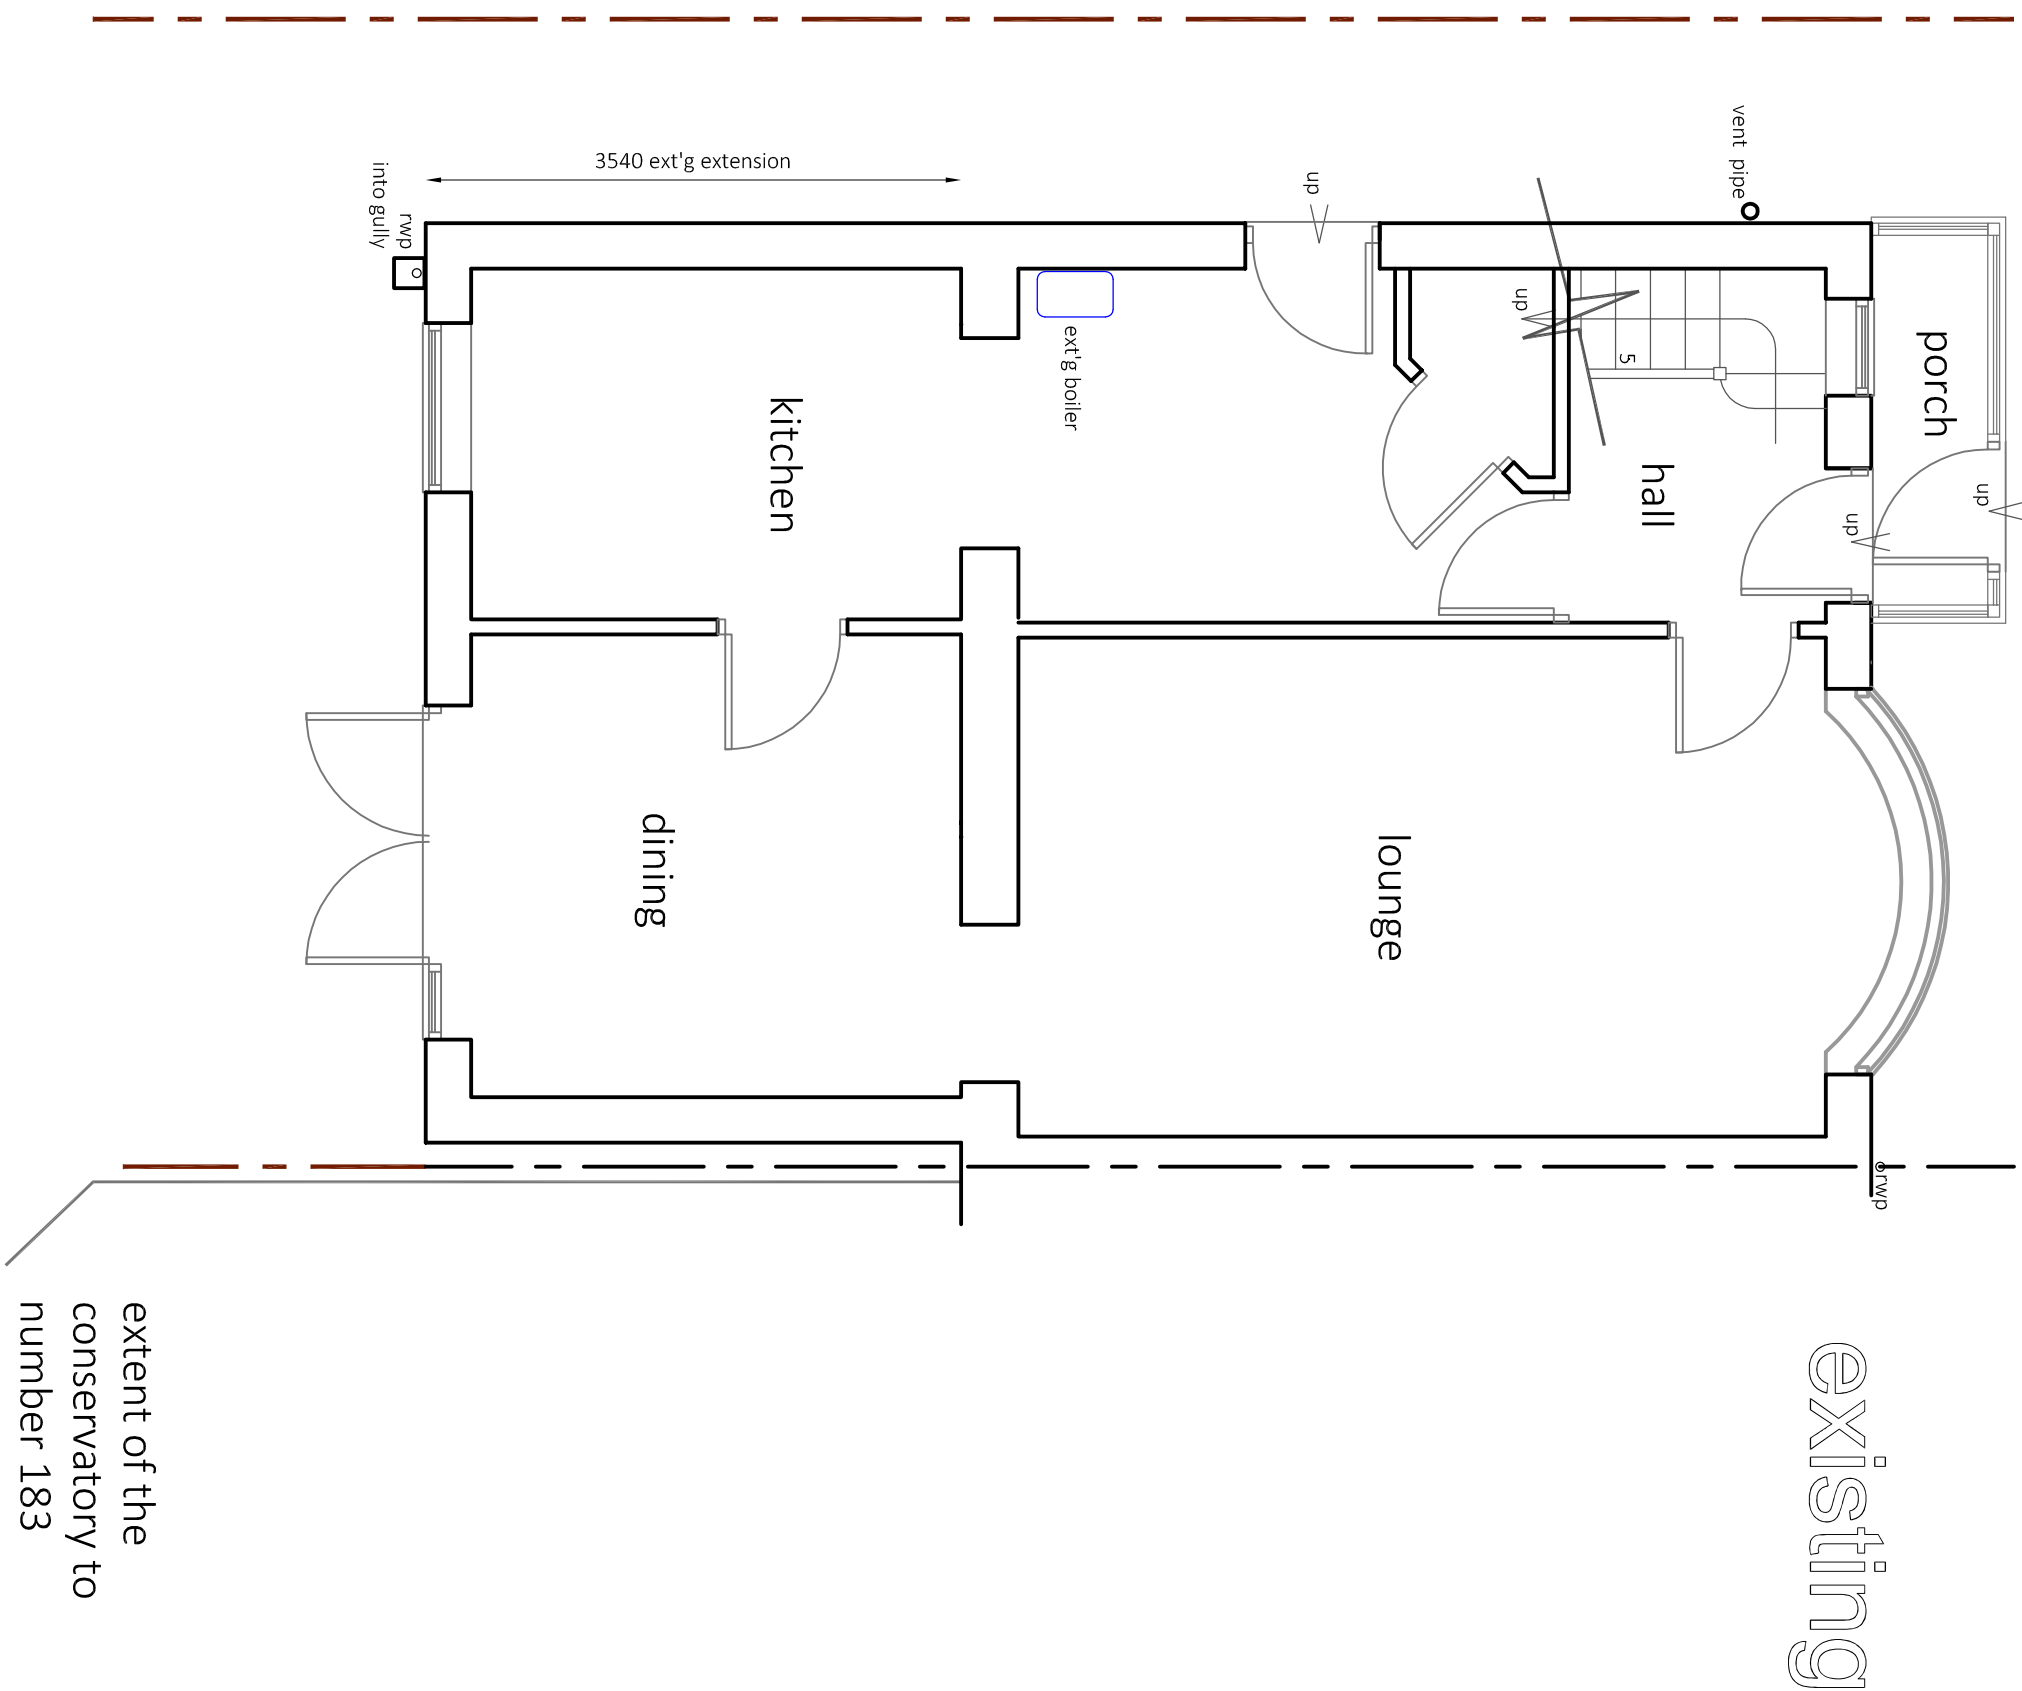
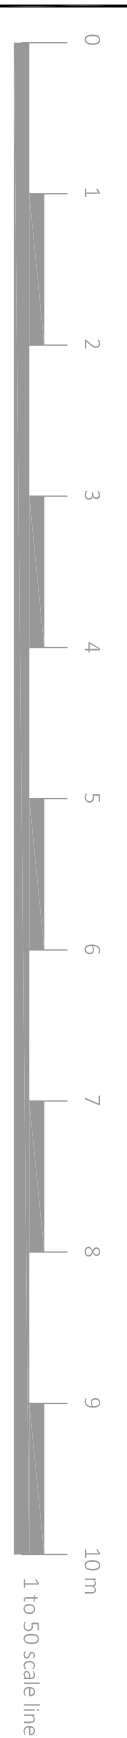
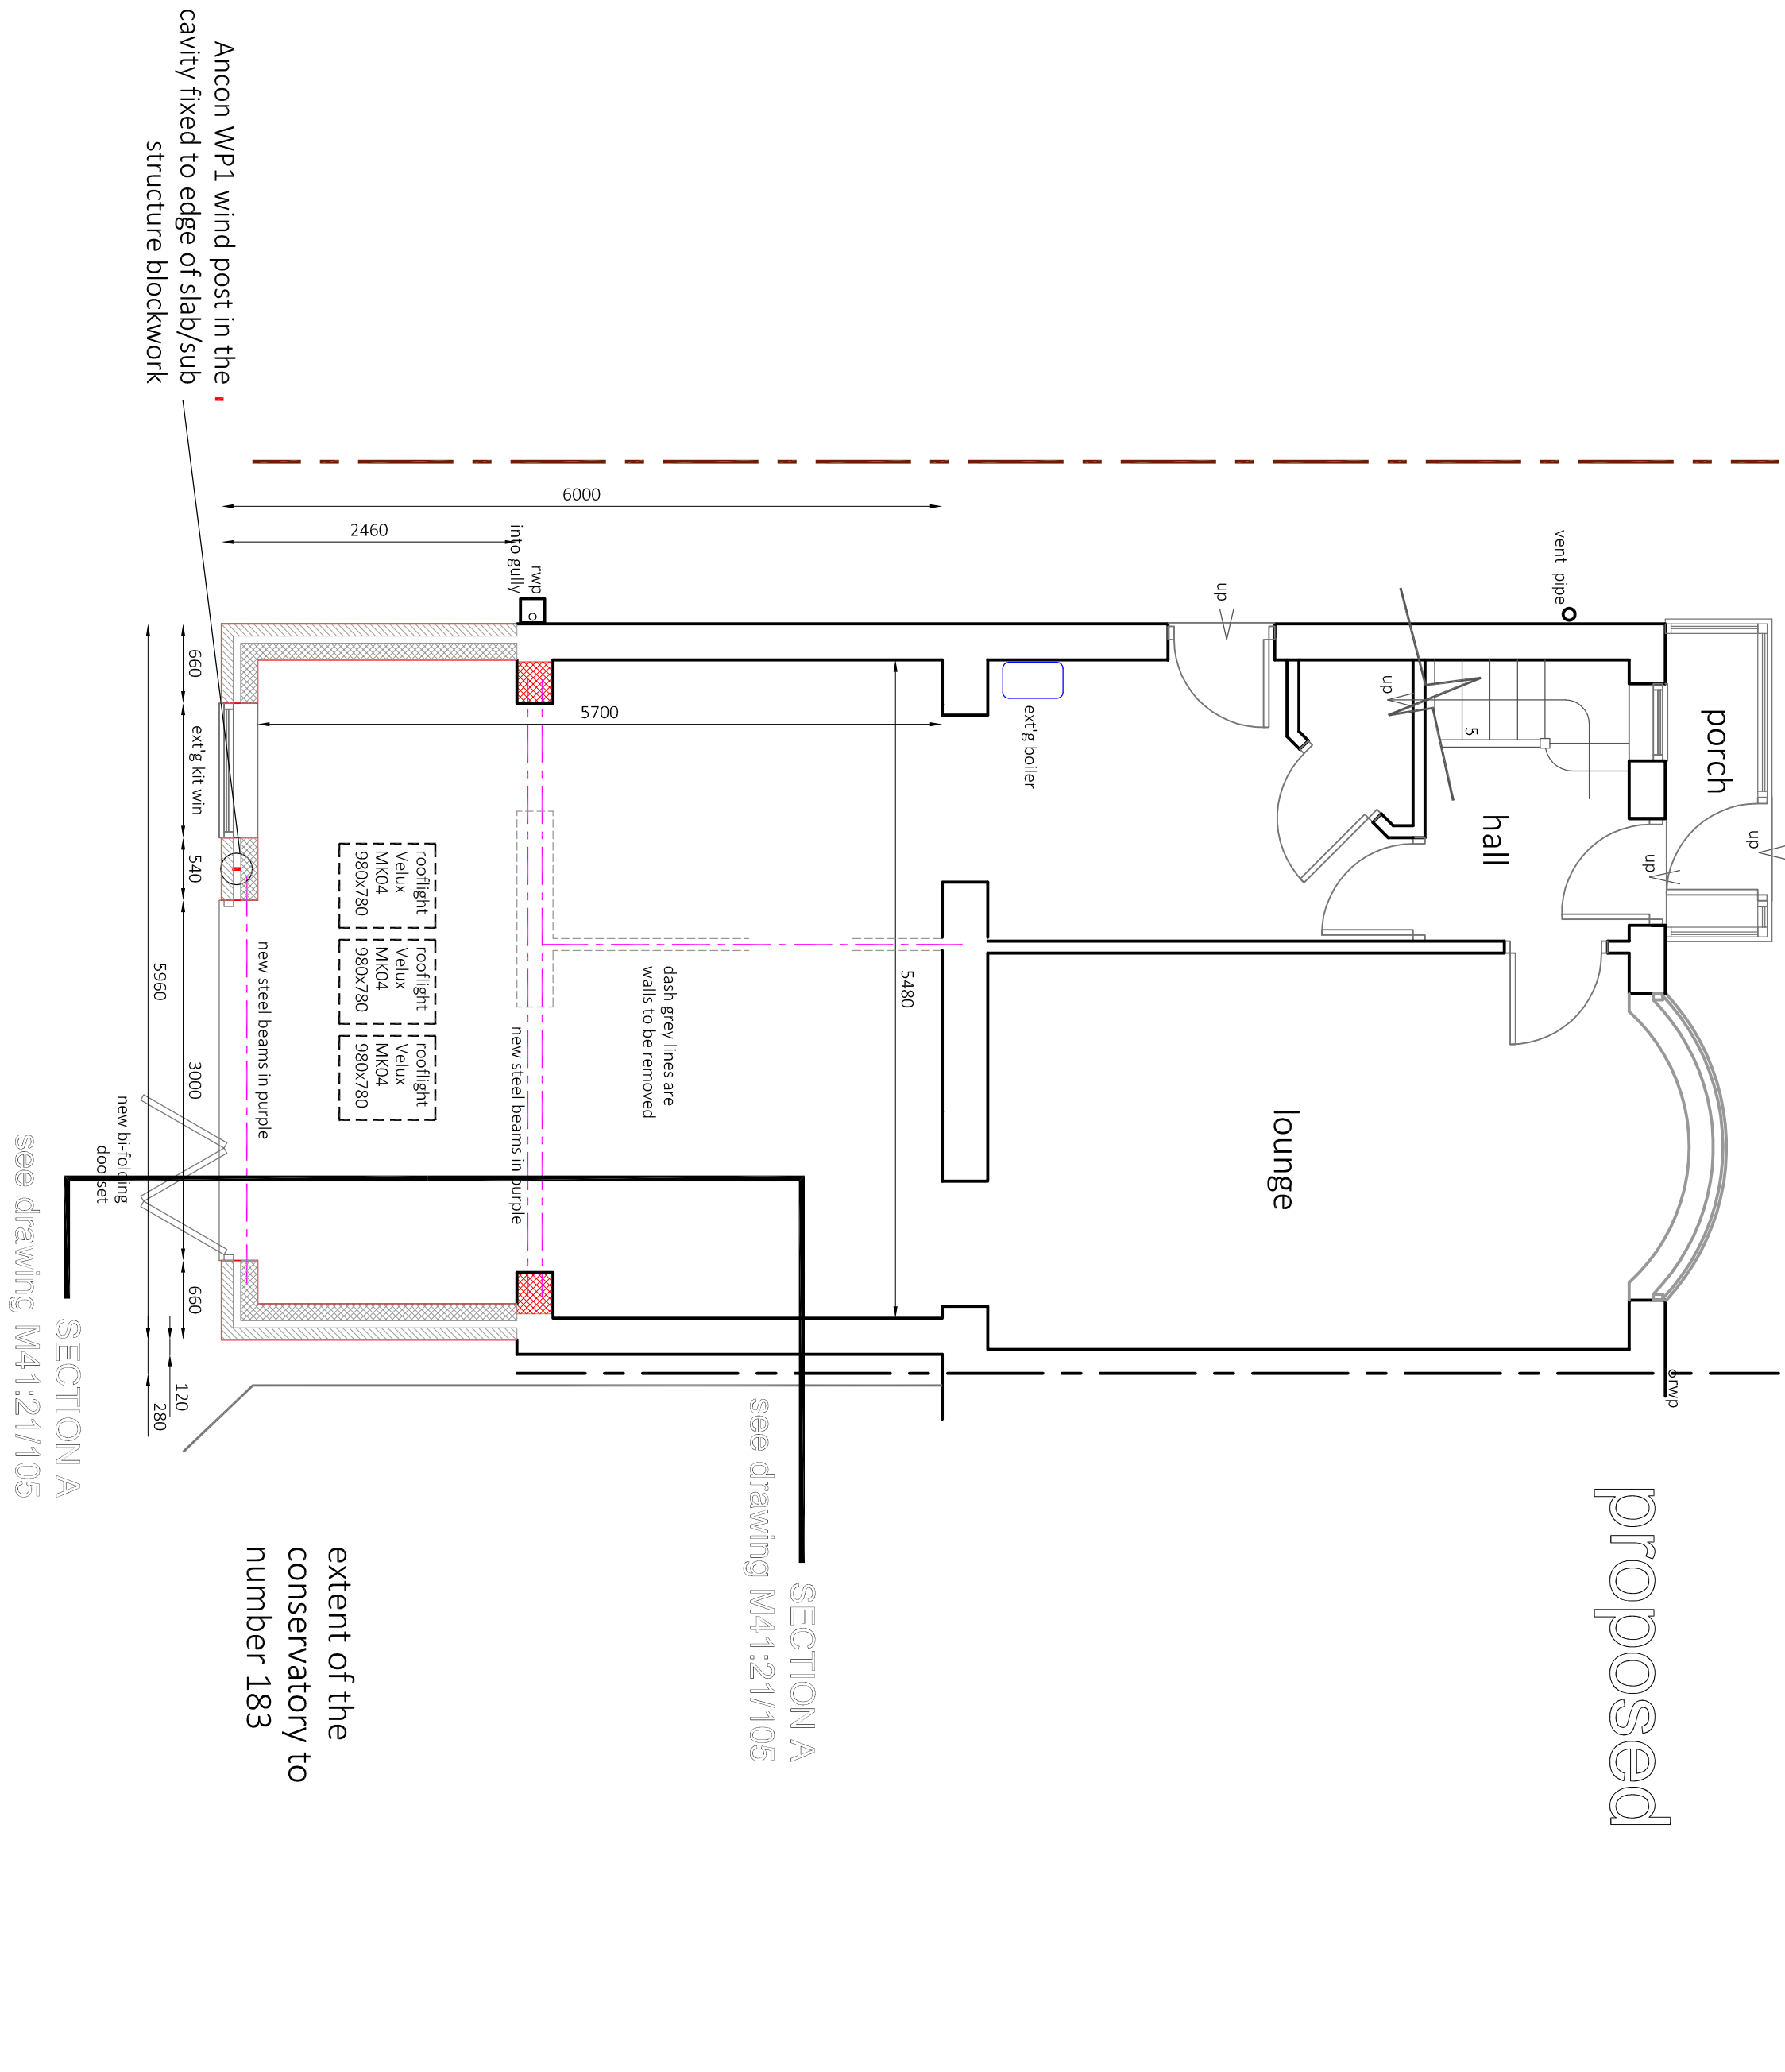


GROUND FLOOR PLAN

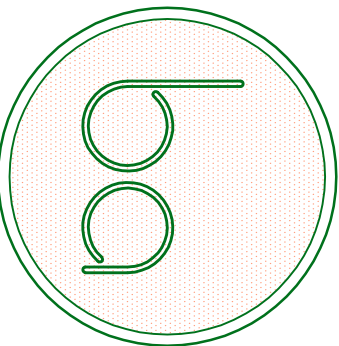

BA Property Consultants Ltd. First Floor 132, Market Street Hyde, Cheshire SK14 1EX tel. 0161 351 9777 fax 0161 351 9666 web: www.bapropertyconsultants.co.uk					
site 185 ST. MARYS ROAD MOSTON MANCHESTER FOR MR & MRS EVANS		M40 OBN			
project SINGLE STOREY EXTENSION TO THE REAR					
date MAR21		rev. A		scale 1to50 on A1 1to100 on A3	
				drawing ref. M40:21/301	