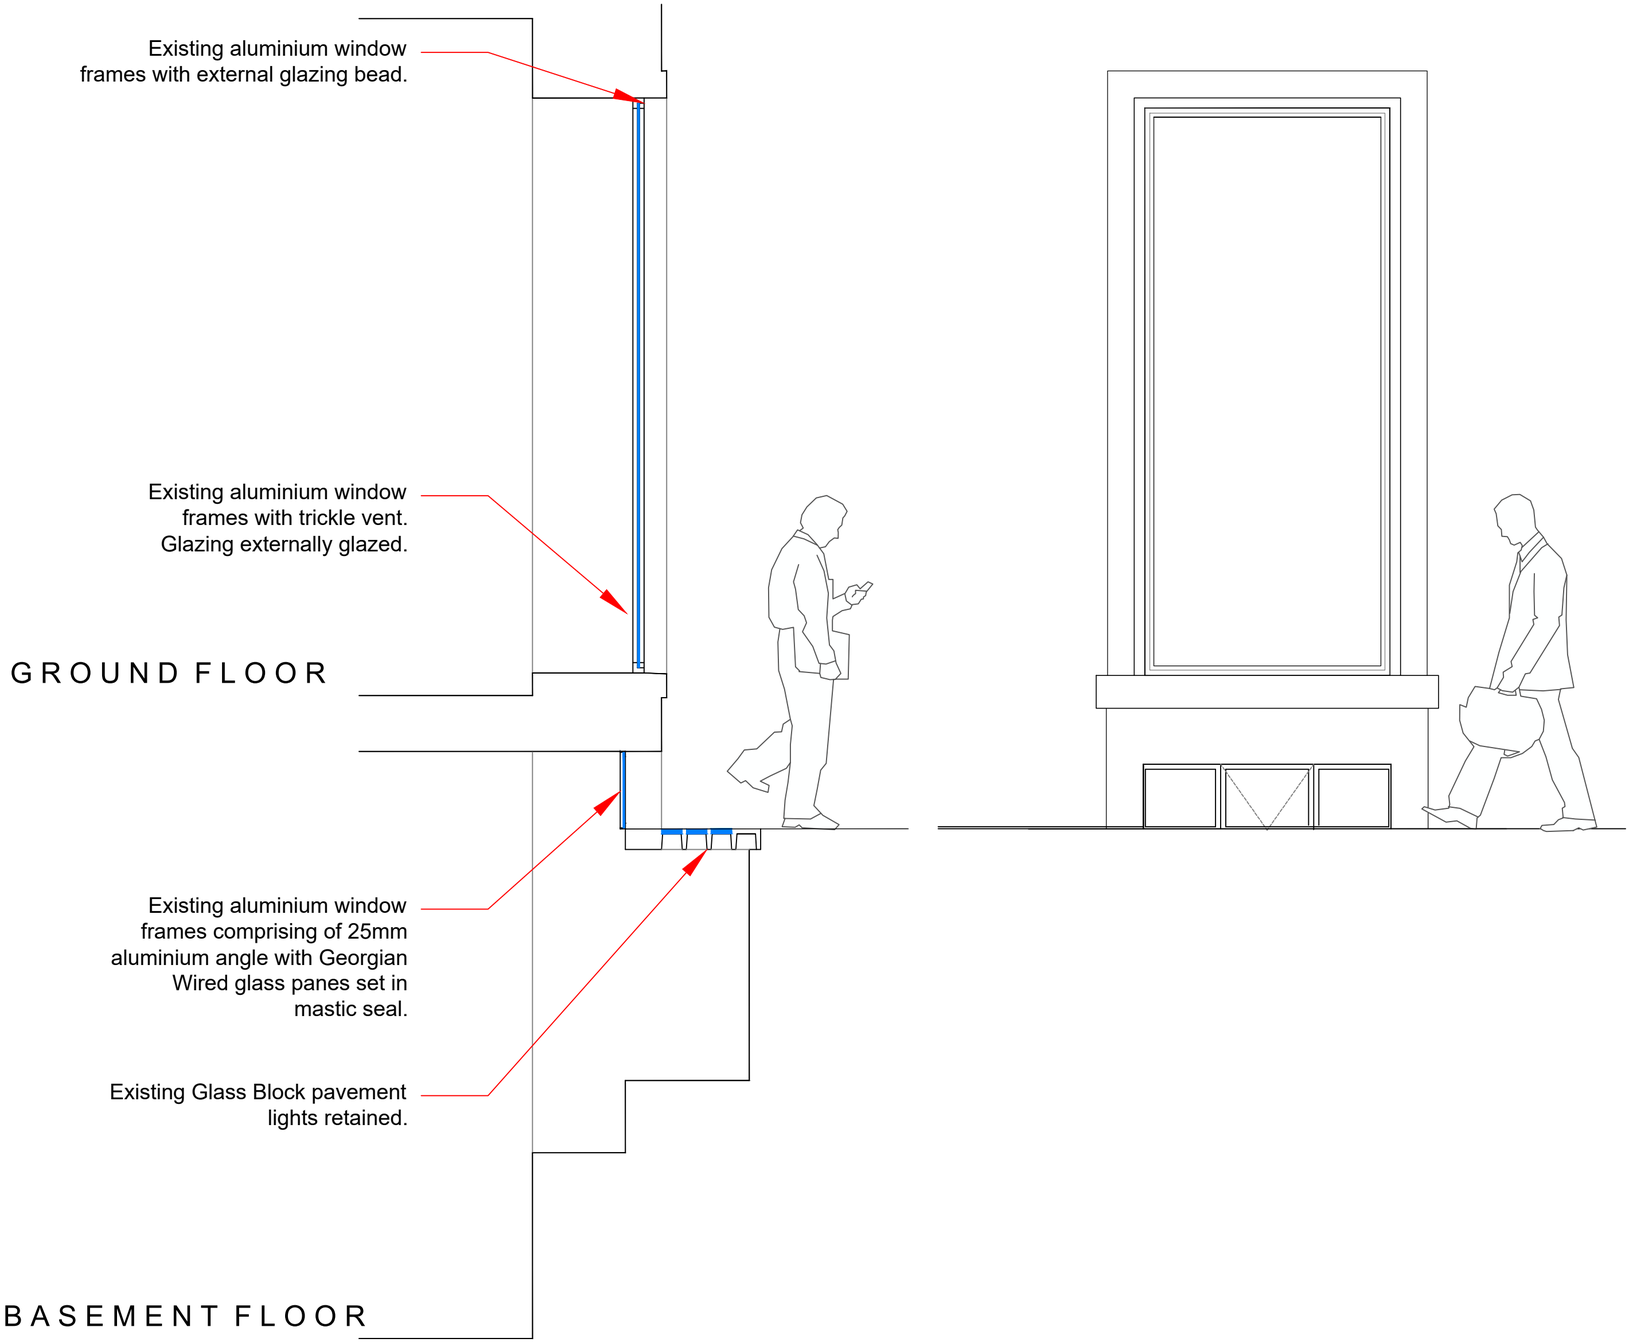


TYPICAL SECTION-BASEMENT
& GROUND FLOOR WINDOWS.
W.01 to W.04 & W.06 to W.12.

TYPICAL EXTERNAL ELEVATION
BASEMENT & GROUND FLOOR WINDOWS.
W.01 to W.04 & W.06 to W.12.

EXISTING WINDOW DETAILS.

Revisions:

Project Name:
9 Stevenson Square, Manchester.

DWG Name:
Existing Window Section Details.

Project Number:	Date:
J.502	14.07.21
DWG No.:	REV:
502.04	
Scale:	Checked:
1:20 @ A2	SS.

SIMONSPARROWDESIGN
The Studio, Stocks House Farm,
392 Blackburn Road, Higher Wheelton, PR6 8HS
T 07446 977054
E simon@simonsparrowdesign.com
W simonsparrowdesign.com

This drawing is copyright and should not be reproduced without written permission. Do not scale off this drawing, site check all dimensions.